





Mapping contents © Crown copyright and database rights 2022 Ordnance Survey 100035207

 


Site Location

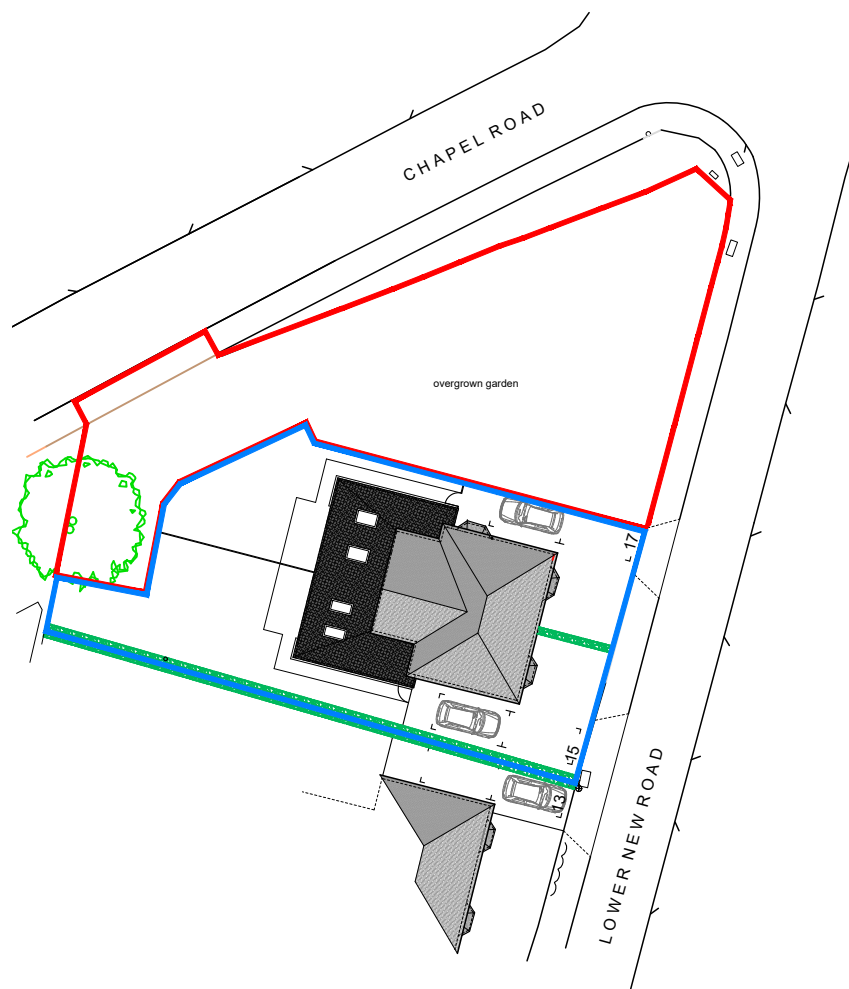


Site Plan



Location Plan and Existing Site Plan

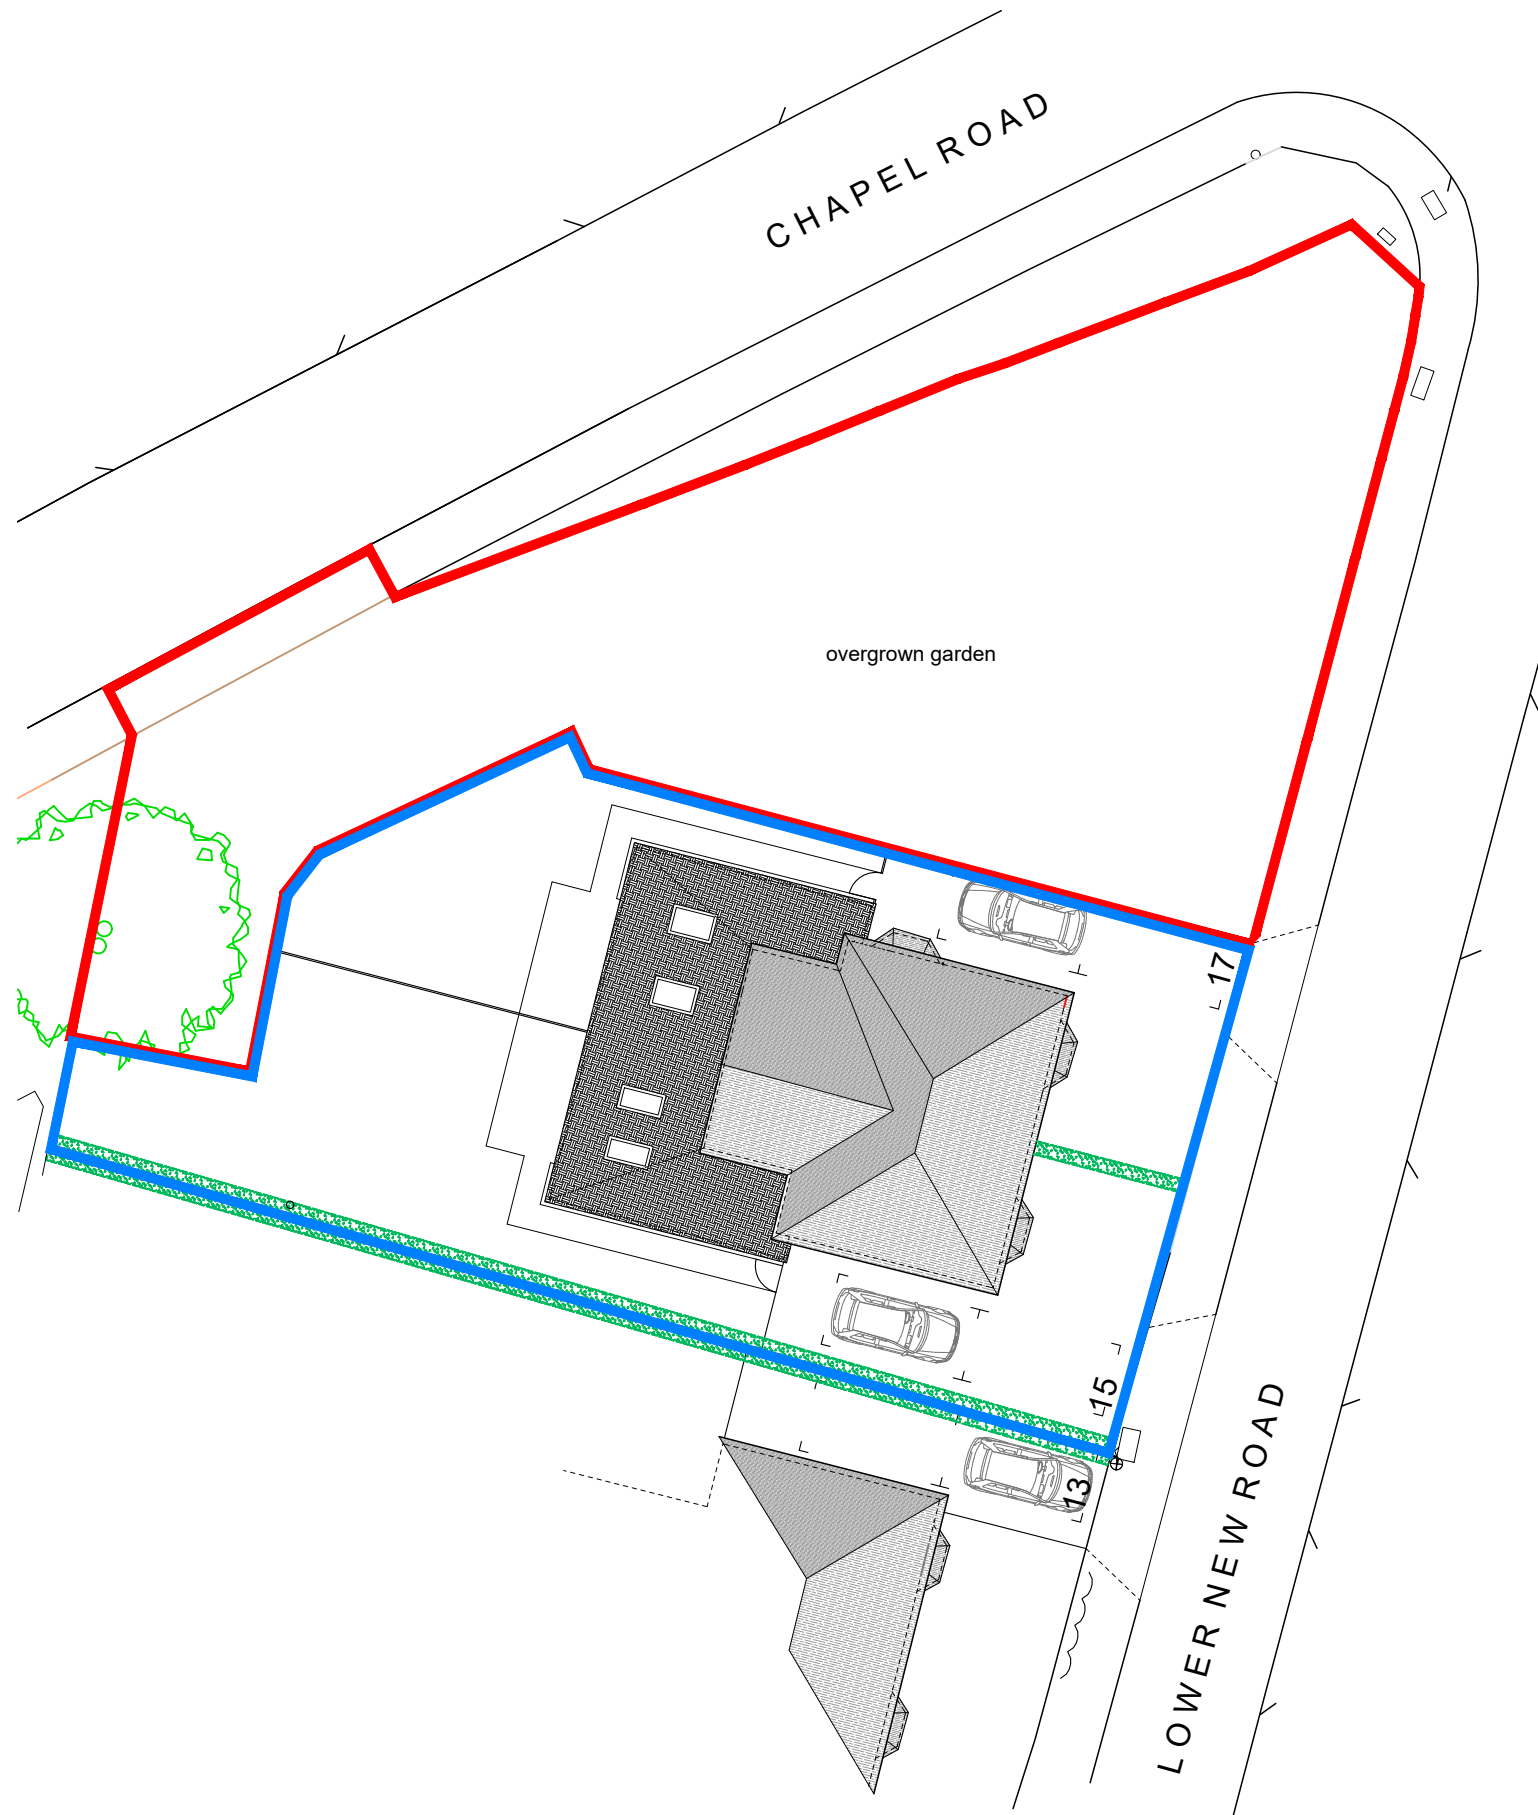

Site Plan

 

rev.	date	details	drawn	check
issued for: PLANNING				
project:	project no: 2222			
Residential Units	dwg no: 001			
Land Adjoining	rev:			
17 Lower New Road	scale: As stated			
drawing:	drawn by: eos	date: 24.02.23		
location and existing site plan	checked by: eos	date: 24.02.23		

eos architecture

the studio: 17 northover road, lymington, hants SO418GU
eosarchitecture.co.uk tel: 07593 355180

eos architecture ltd registered company number: 13775860
registered office: 17 northover road, lymington, hampshire SO41 8GU