



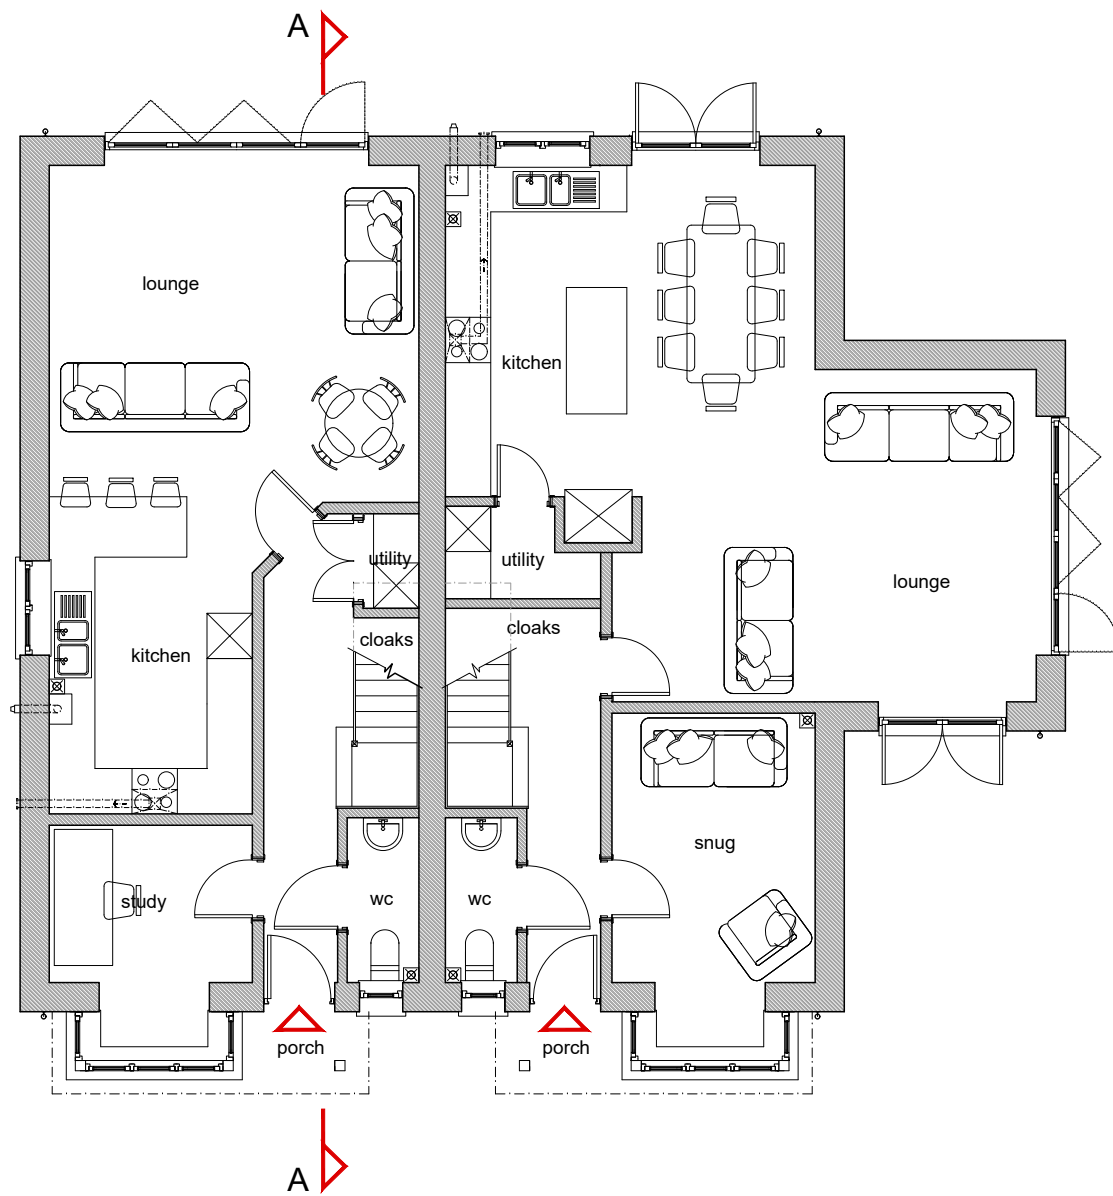


Ground Floor Plan

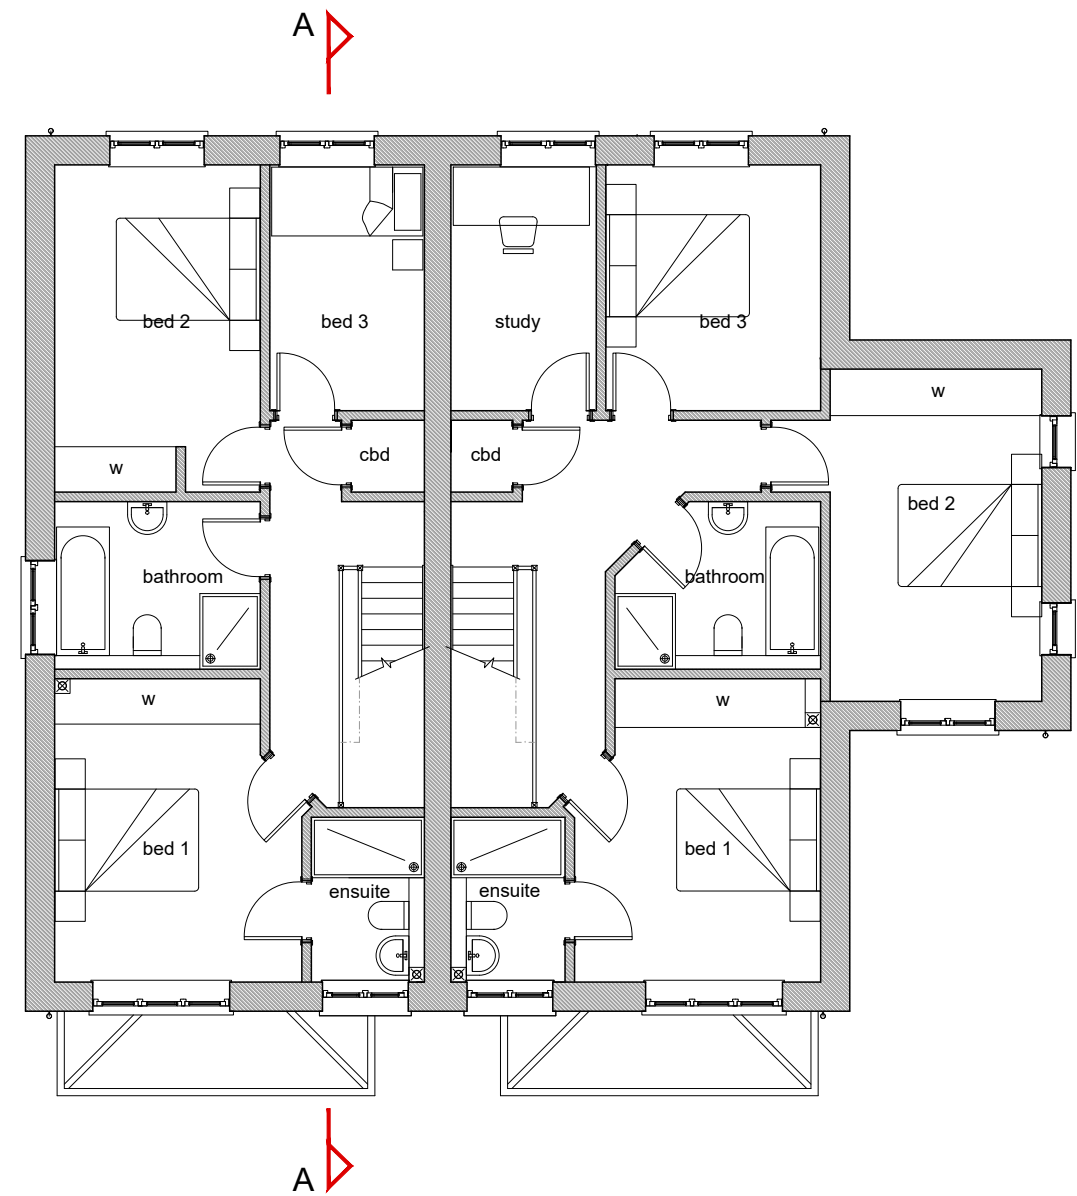

First Floor Plan



Proposed floorplans

 

- All drawings are subject to Planning and Building Control consent.
- The details shown are for design intent purposes only and are subject to further design development with suppliers and sub-contractors
- Proposals subject to consultation and approval from Local Authority Building Control or an Approved Inspector
- All setting out dimensions should be checked on-site prior to construction and any discrepancies and/or omissions should be reported to the Architect immediately

rev.	date	details	drawn	check
issued for: PLANNING				
project:	project no: 2222			
Residential Units	dwg no: 003			
Land Adjoining	rev:			
17 Lower New Road	scale: 1:100			
drawing:	drawn by: date: 24.02.23			
Proposed Floorplans	eos			
	checked by: date: 24.02.23			
	eos			

eos architecture

the studio: 17 northover road, lymington, hants SO418GU
eosarchitecture.co.uk tel: 07593 355180

registered company number: 13775860
registered office: 17 northover road, lymington, hampshire SO41 8GU