




Relocation of timber structure:
utilizing a Crane/HIAB lorry the timber
structure is to be lifted onto the bed of the
lorry, with the lorry maneuvering to enable
the structure to be lifted into the rear of the
property.
The structure will be lifted onto wooden
posts that have been cemented into hand
dug and lined holes (to prevent concrete
seepage).
Perennial plants (to be potted) will be
positioned around (North West Elevation
and to the side of the doors on the South
East Elevation) the structure:
Solanum Laxum
Leucanthemum
Echinacea purpurea (Mixed)
Coreopsis "Sterntaler"
Coreopsis "Sunburst"
Catananche Caerulea Alba

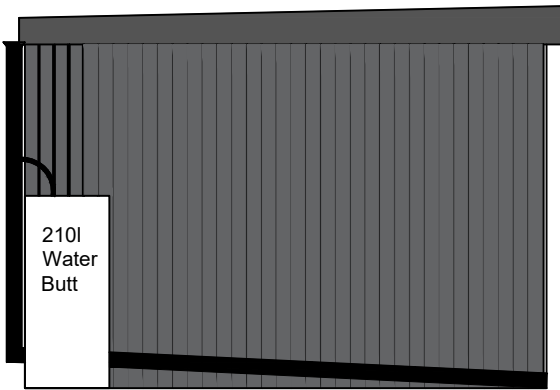


North West Elevation

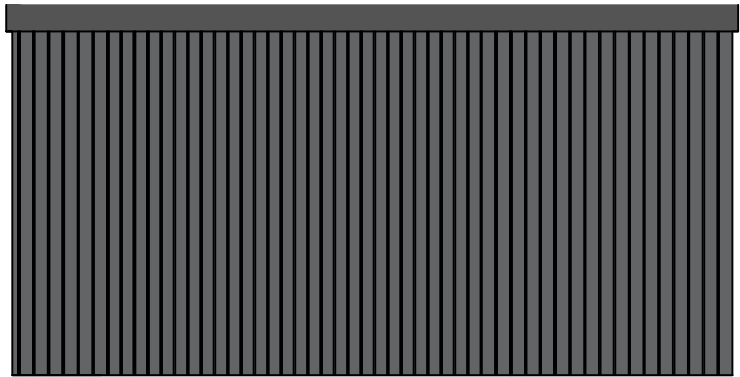

North West Elevation

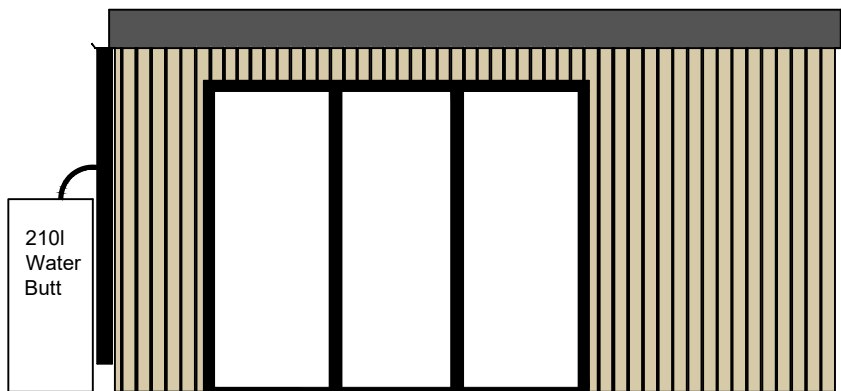

South East Elevation

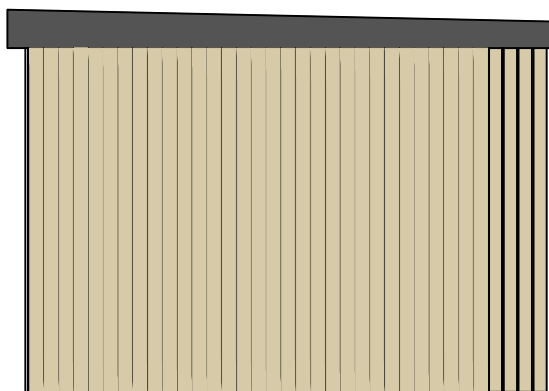

North East Elevation

Elevations 1/50


Client: Mr Shields
Site: 4 Maytree Close, SO507BU
Brief: Outbuilding
Drawing Title: Planning Application
Scale: As Denoted
DWG No: 4MCOPA
Date: 22/12/22
REV: D



Location Plan 1/1250



Metres
100
80
60
40
20
0
20

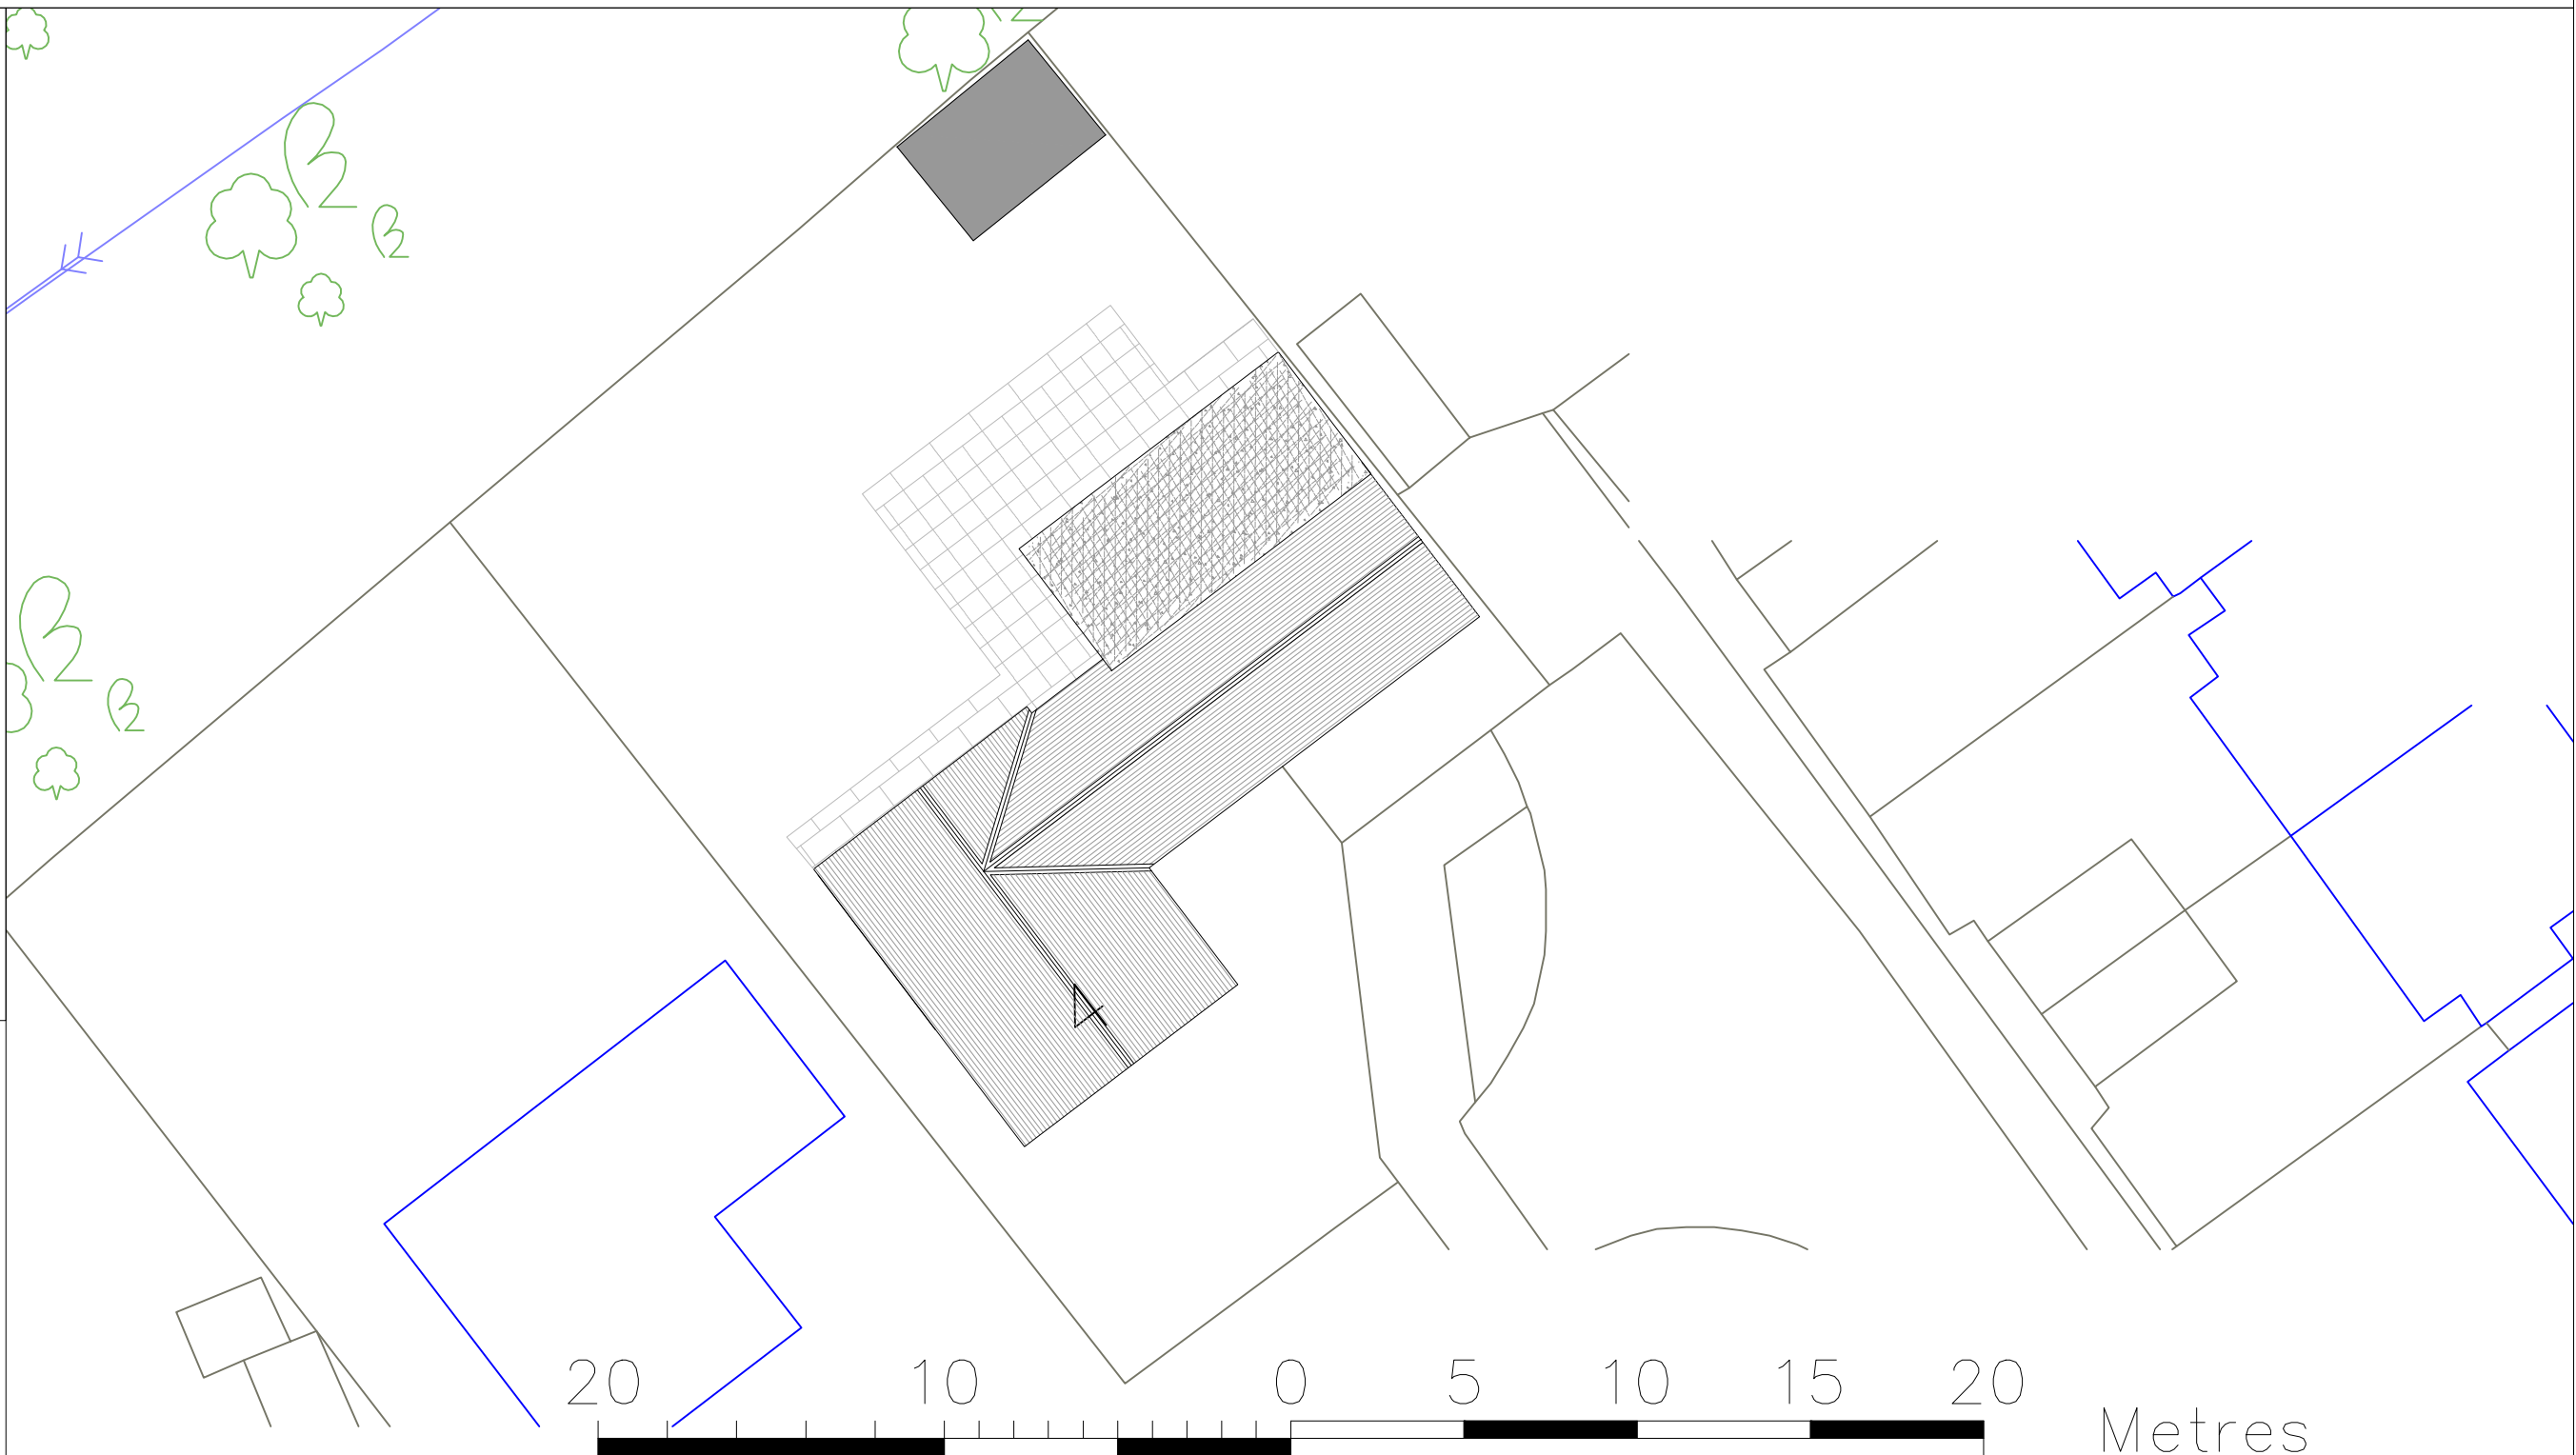

Site Plan 1/200