




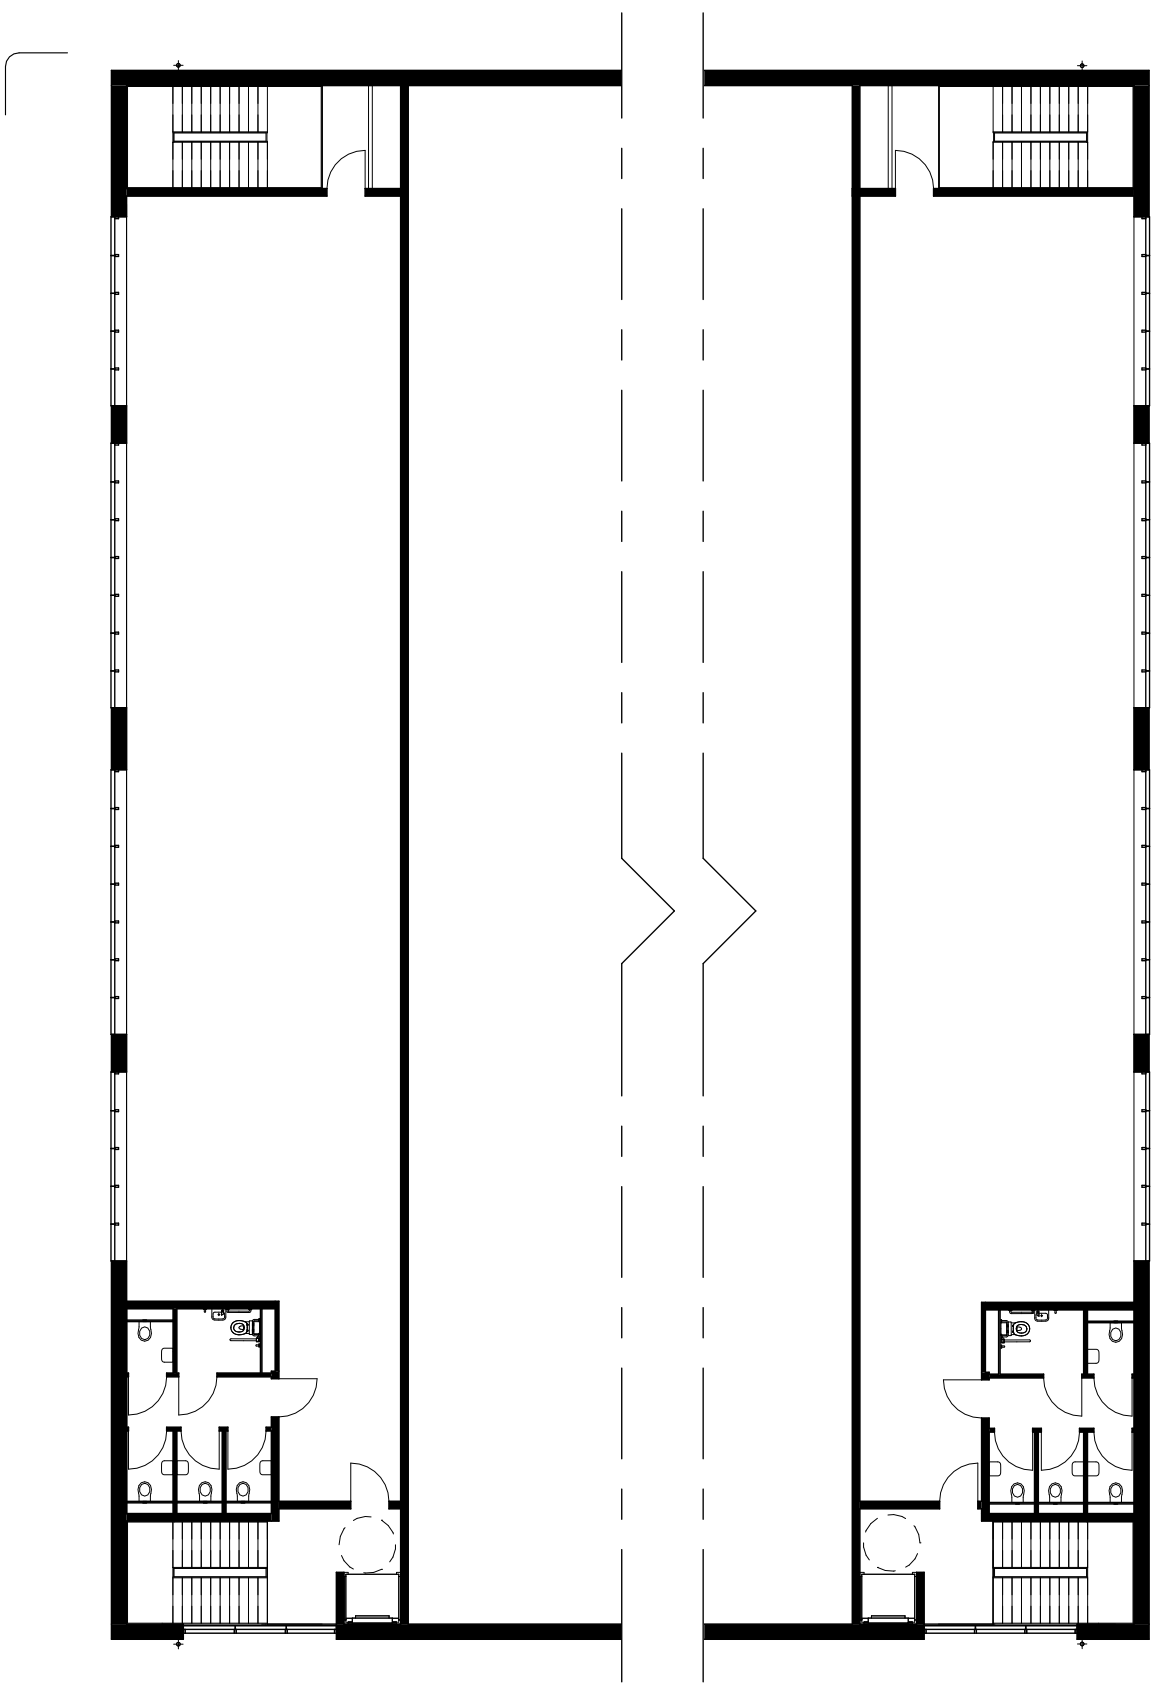

Mezzanine Floor
1 : 200

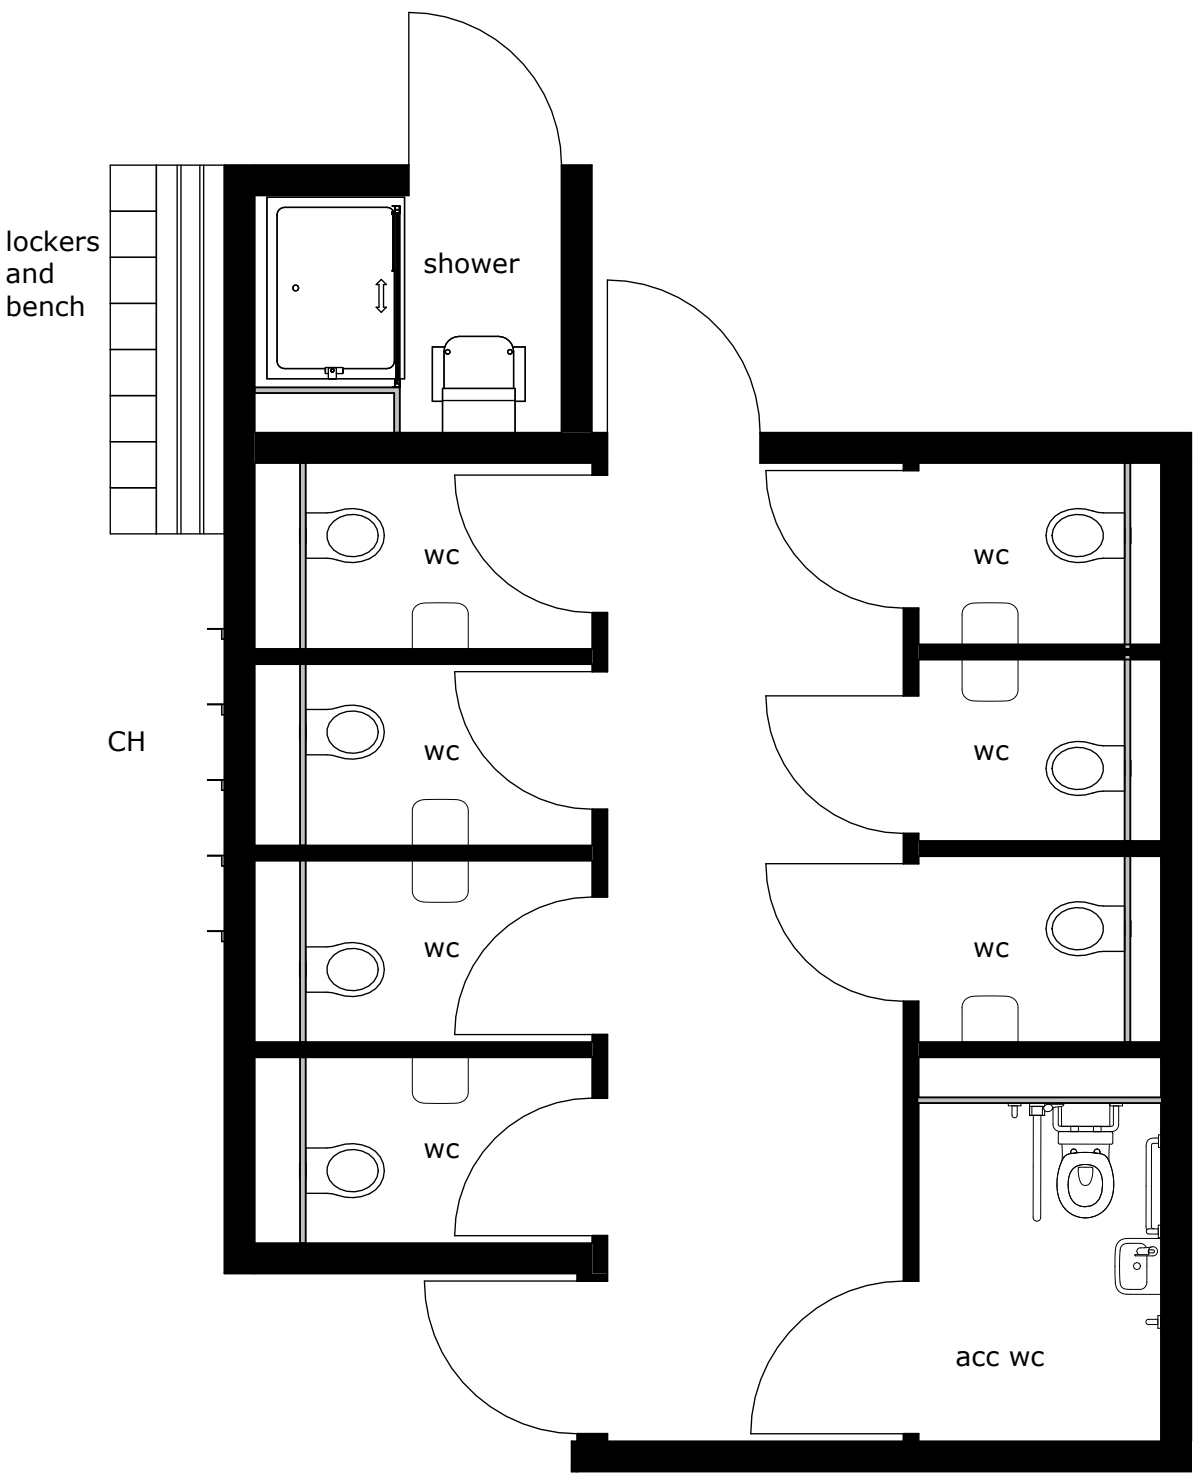

Typical Core Extract - Ground Floor
1 : 50

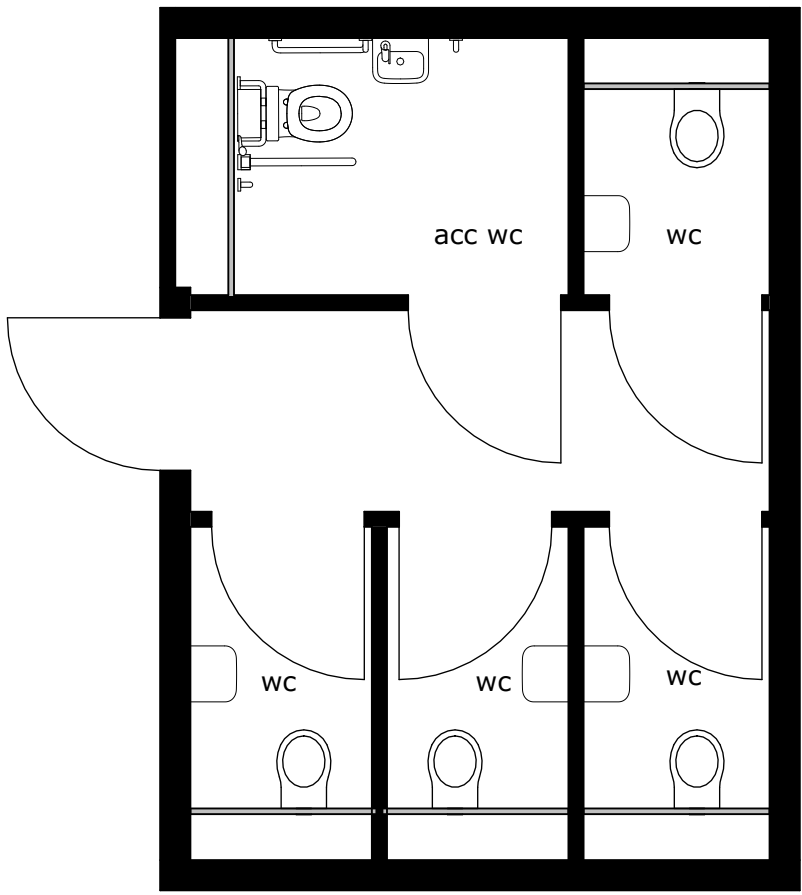

Typical Core Extract - Mezzanine
1 : 50


General Notes

This drawing is © Boyle & Summers and may not be reproduced, copied or altered in any way without written authority.


Other than for the purposes of planning, do not scale these drawings. Use written dimensions only. All dimensions to be checked on site prior to commencement of work.

Key

- RWP - Rainwater pipe
- B - Goods door bollard
- CH - Internal wall mounted cycle hooks

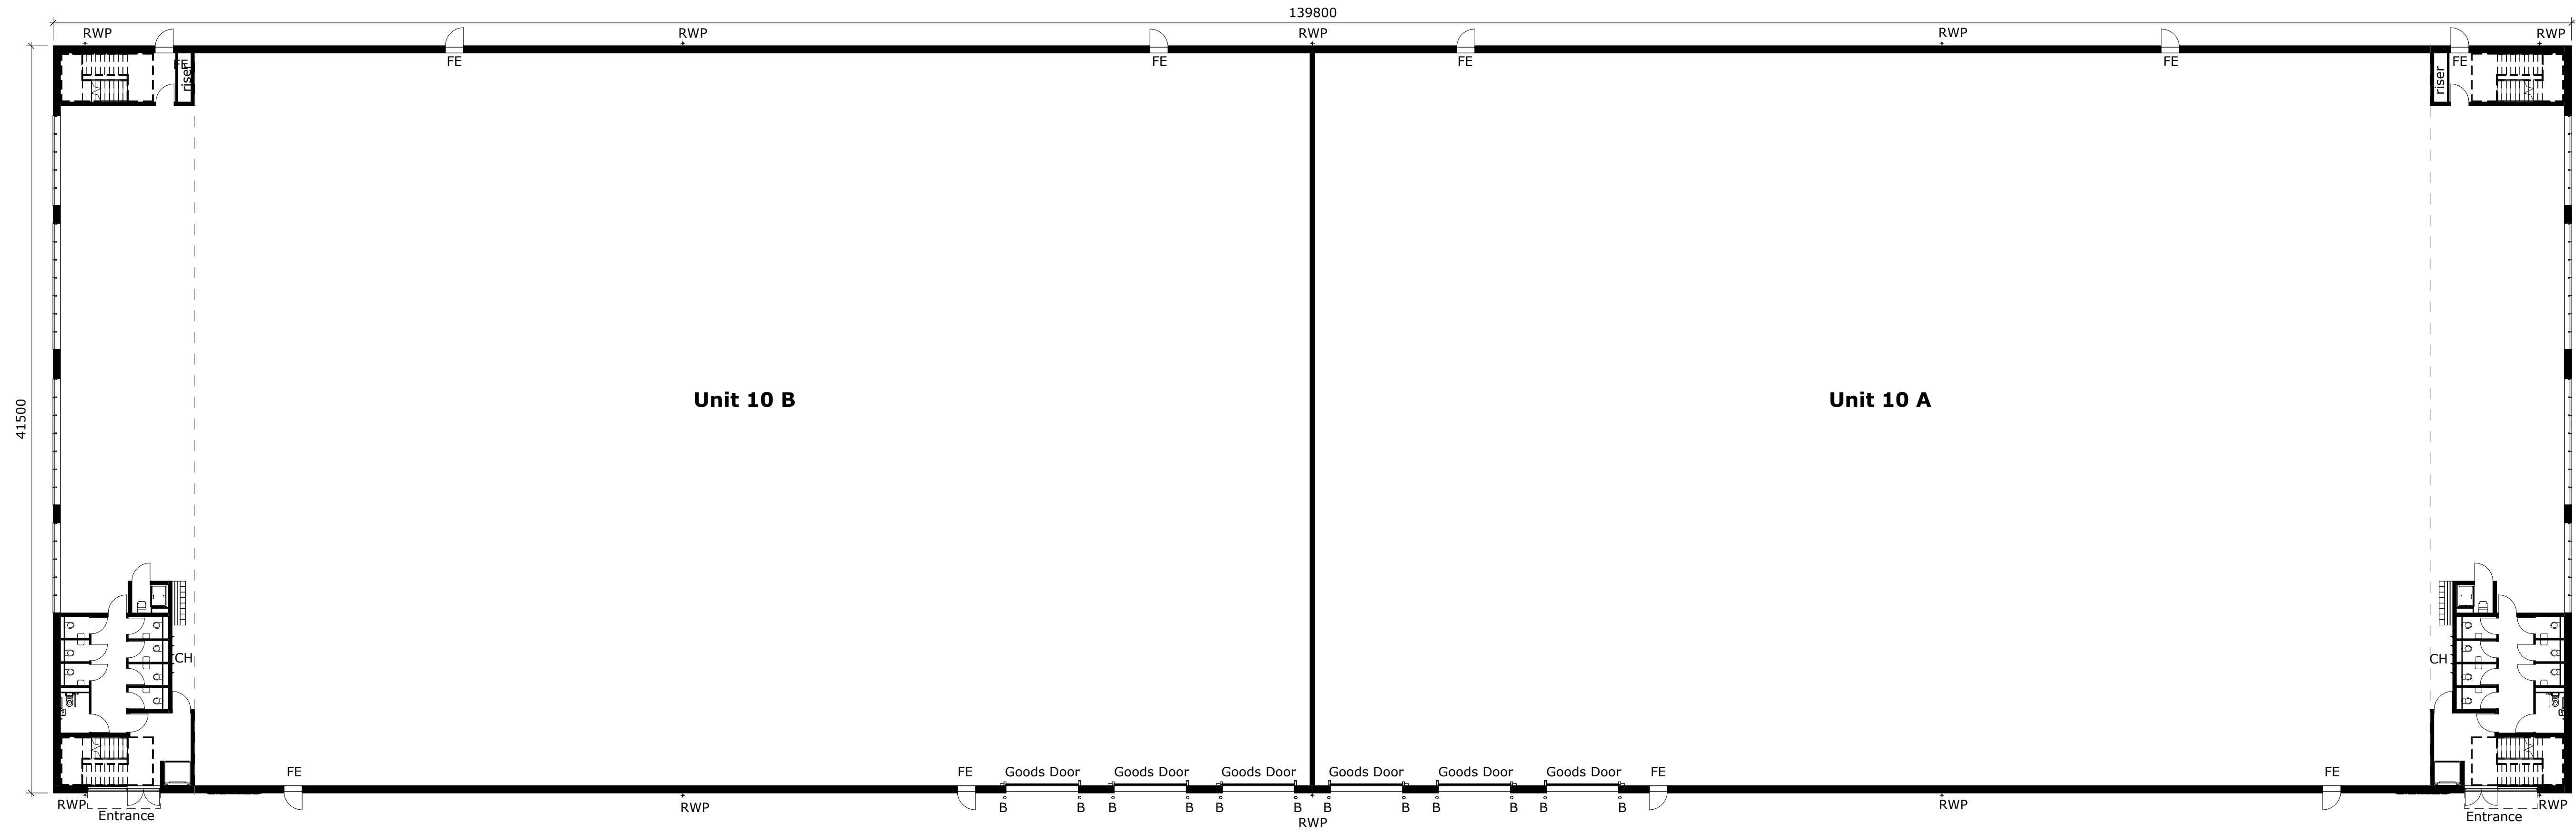


Ground Floor Plan
1 : 200

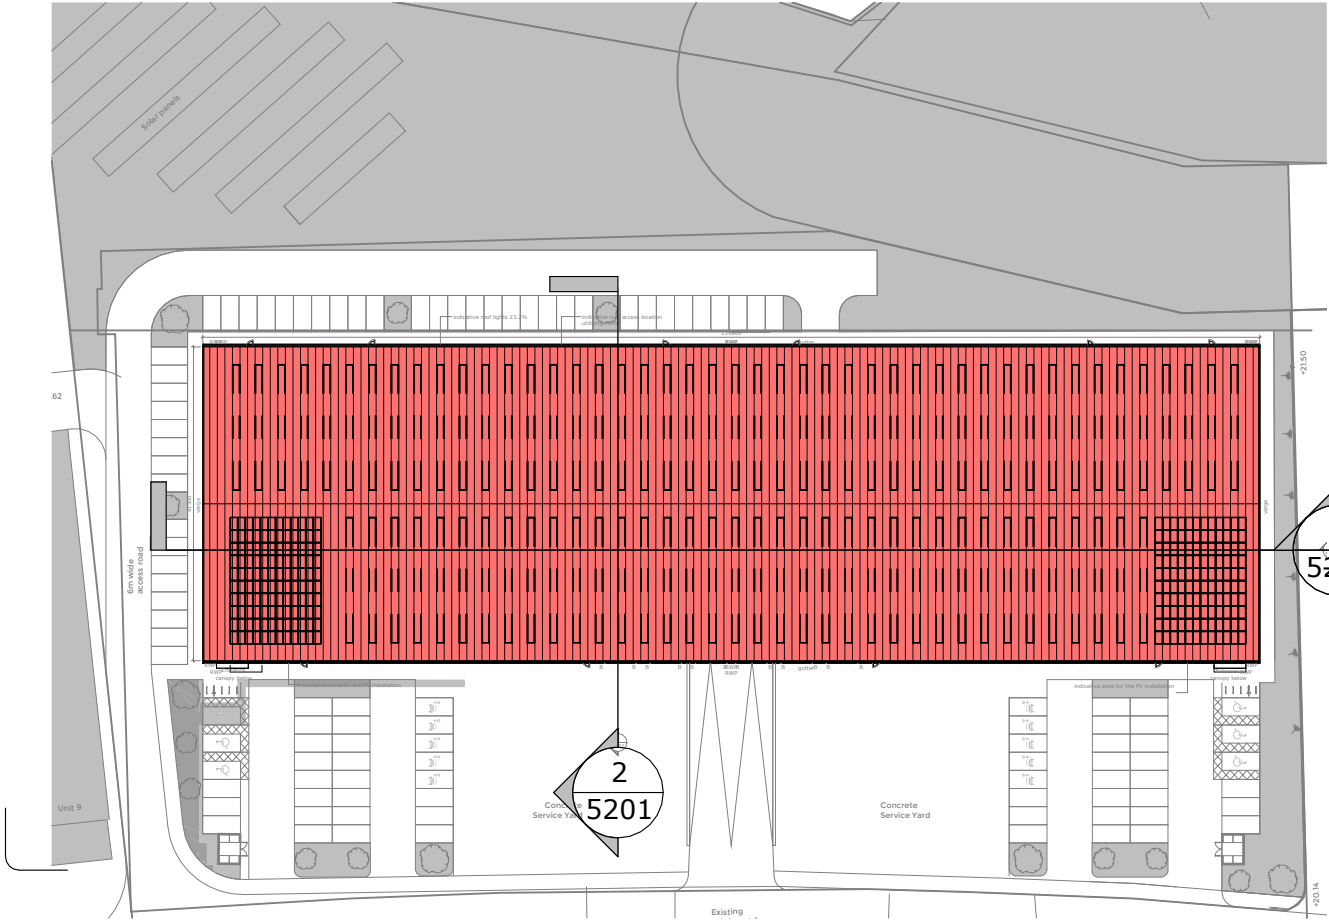

Key Site Plan
1 : 1000



PLANNING

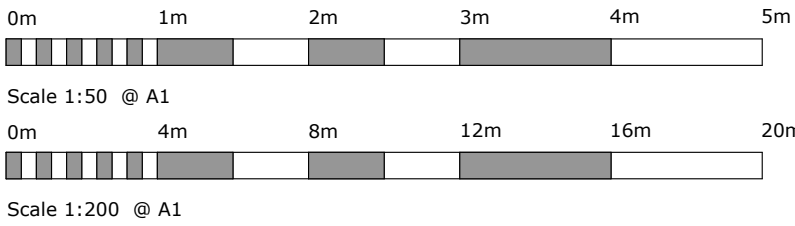

A | 10.03.23 | Planning issue. | JL | JL

Building 10 Ground and Mezzanine Floor

CBP - BSL - D2 - XX - DR - A - 3201 - PL - A
22093: CHALCROFT 3
CHALCROFT BUSINESS PARK
Client: FIPWEL

MAR 2023
Scale As indicated @ A1
Drawn FN
Checked TB

Suite E, Ferry House
Canute Road
Southampton
Hampshire
SO14 3FJ
023 8063 1432
boyleandsummers.co.uk

Boyle & Summers