


RIDGE
+34.950M

EAVES
+33.300M

GROUND FLOOR LEVEL
+33.000M

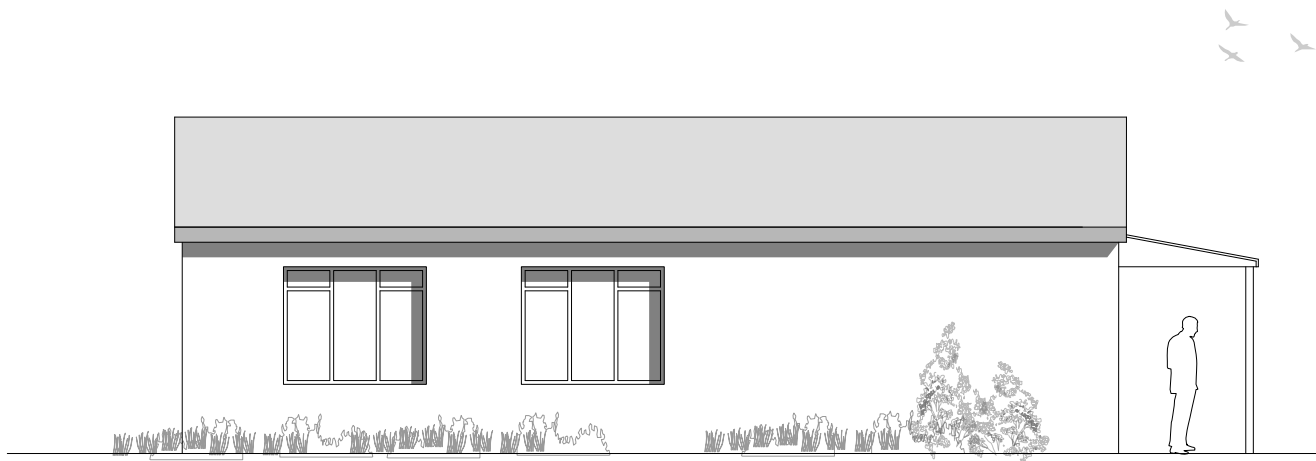

EXISTING SOUTH ELEVATION




EXISTING WEST ELEVATION


RIDGE
+34.950M

EAVES
+33.300M

GROUND FLOOR LEVEL
+33.000M

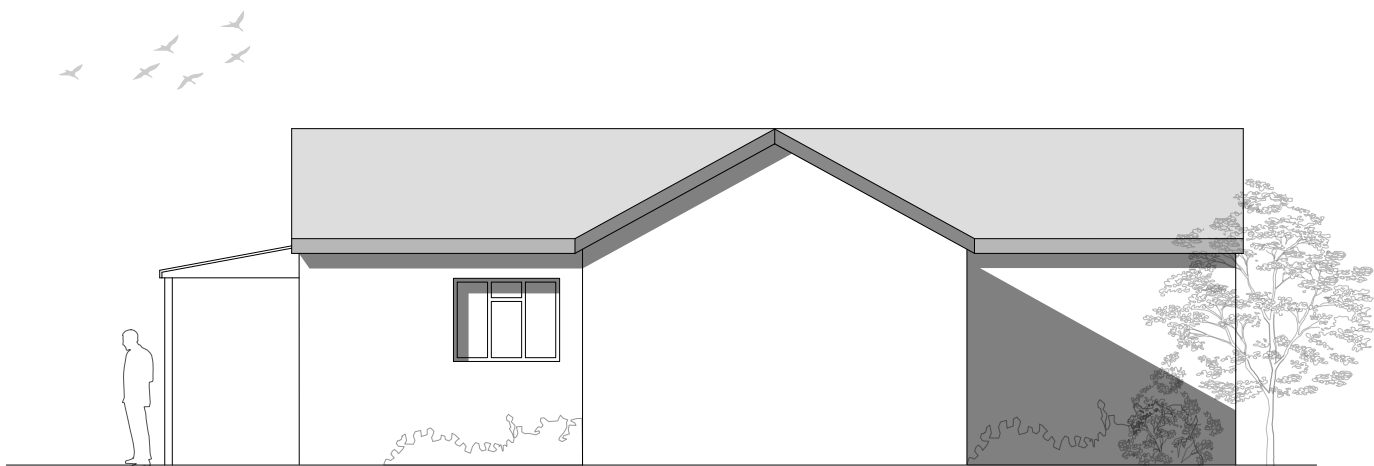

EXISTING NORTH ELEVATION

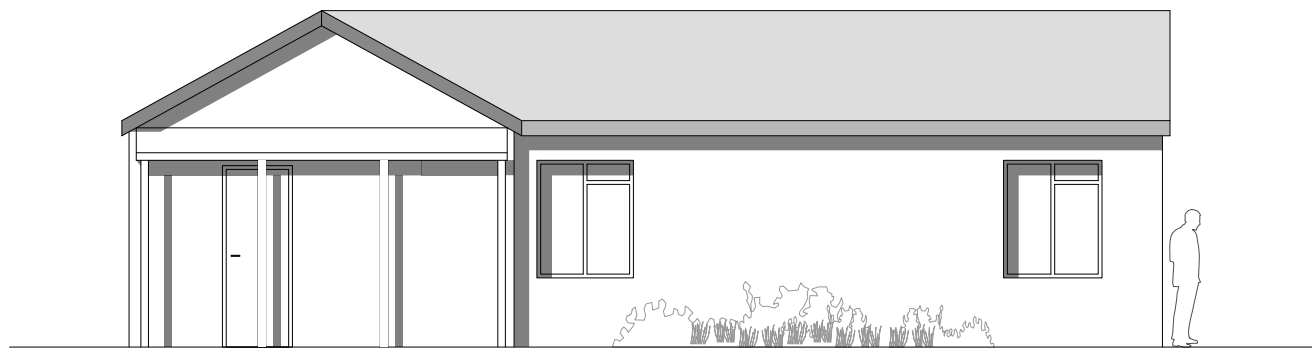

EXISTING EAST ELEVATION



EXISTING PLAN

	AREA (M²)	VOLUME (M³)
EXISTING HOUSE	106.70	376.12

STATUS: FOR PLANNING
SCALE: 1:100 @A1

DATE: MARCH 2023

DRAWING NO: 2205_251
TITLE: EXISTING PLAN AND ELEVATIONS

PROJECT: LARKBY - PERMITTED DEVELOPMENT
APPLICATION, KEW LANE, BURSELDON