


General Notes

This drawing is © Boyle & Summers and may not be reproduced, copied or altered in any way without written authority.

Other than for the purposes of planning, do not scale these drawings. Use written dimensions only. All dimensions to be checked on site prior to commencement of work.

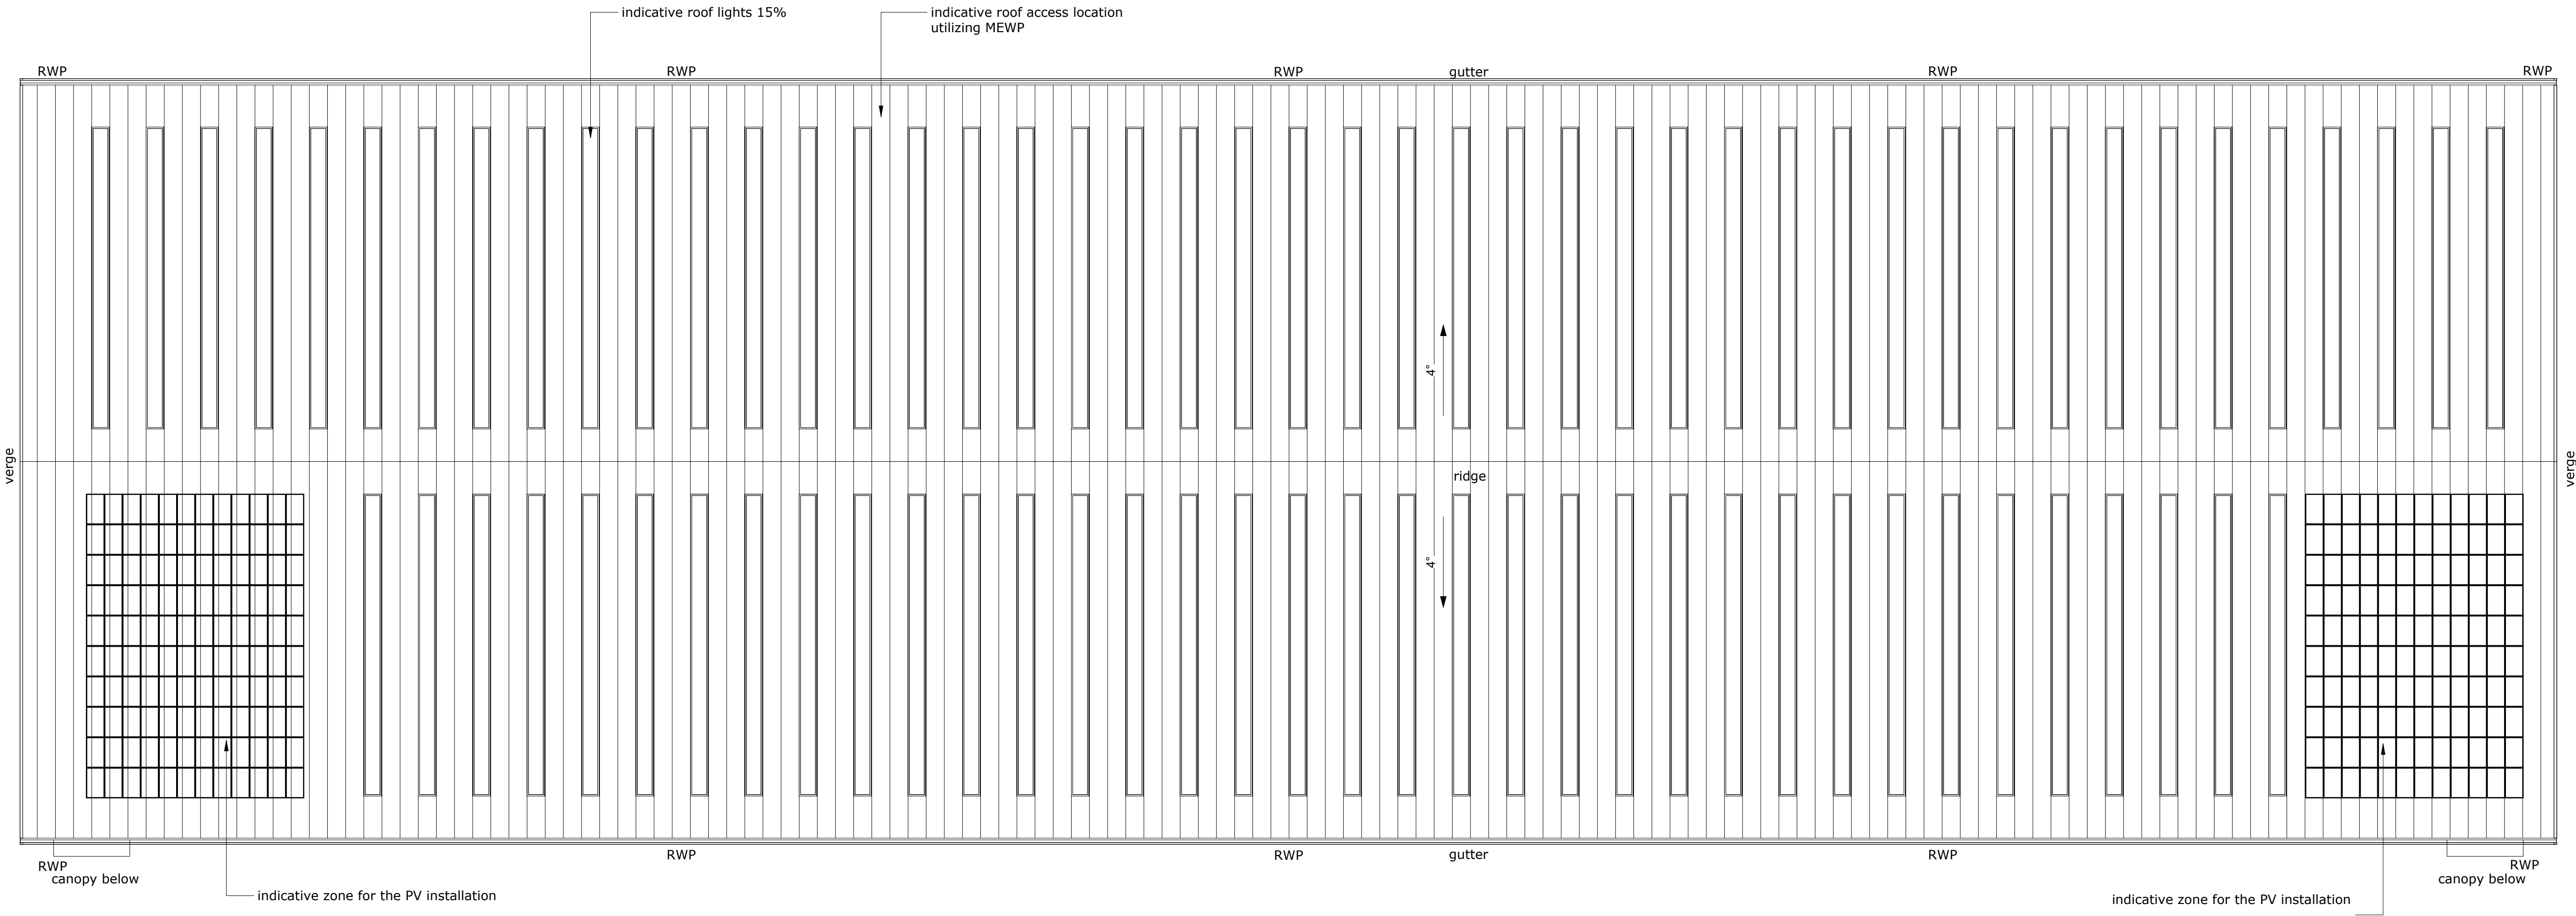

Roof Plan

1 : 200

A 10.03.23 Planning issue. JL JL

Building 10 Roof Plan

CBP - BSL - D2 - RF - DR - A - 3521 - PL - A

22093: CHALCROFT 3

CHALCROFT BUSINESS PARK

Client: FIPWEL

MAR 2023

Scale 1 : 200 @ A1

Drawn FN

Checked TB

Suite E, Ferry House
Canute Road
Southampton
Hampshire
SO14 3FJ

023 8063 1432

boyleandsummers.co.uk

Boyle & Summers



PLANNING

