

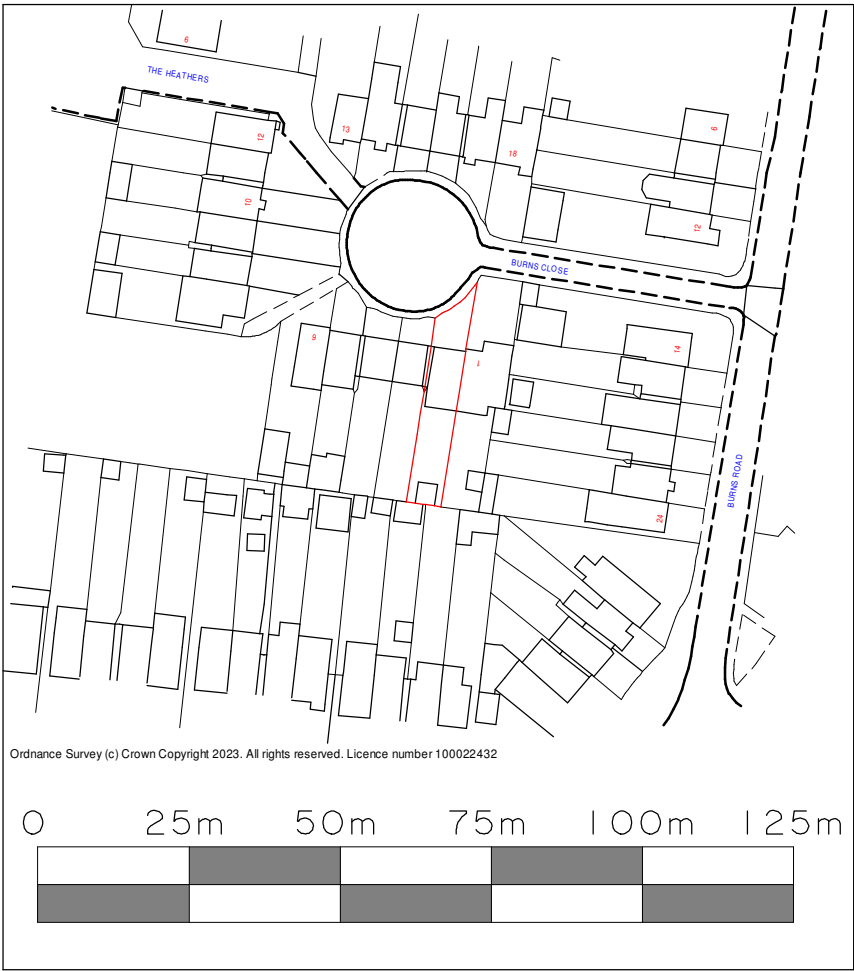
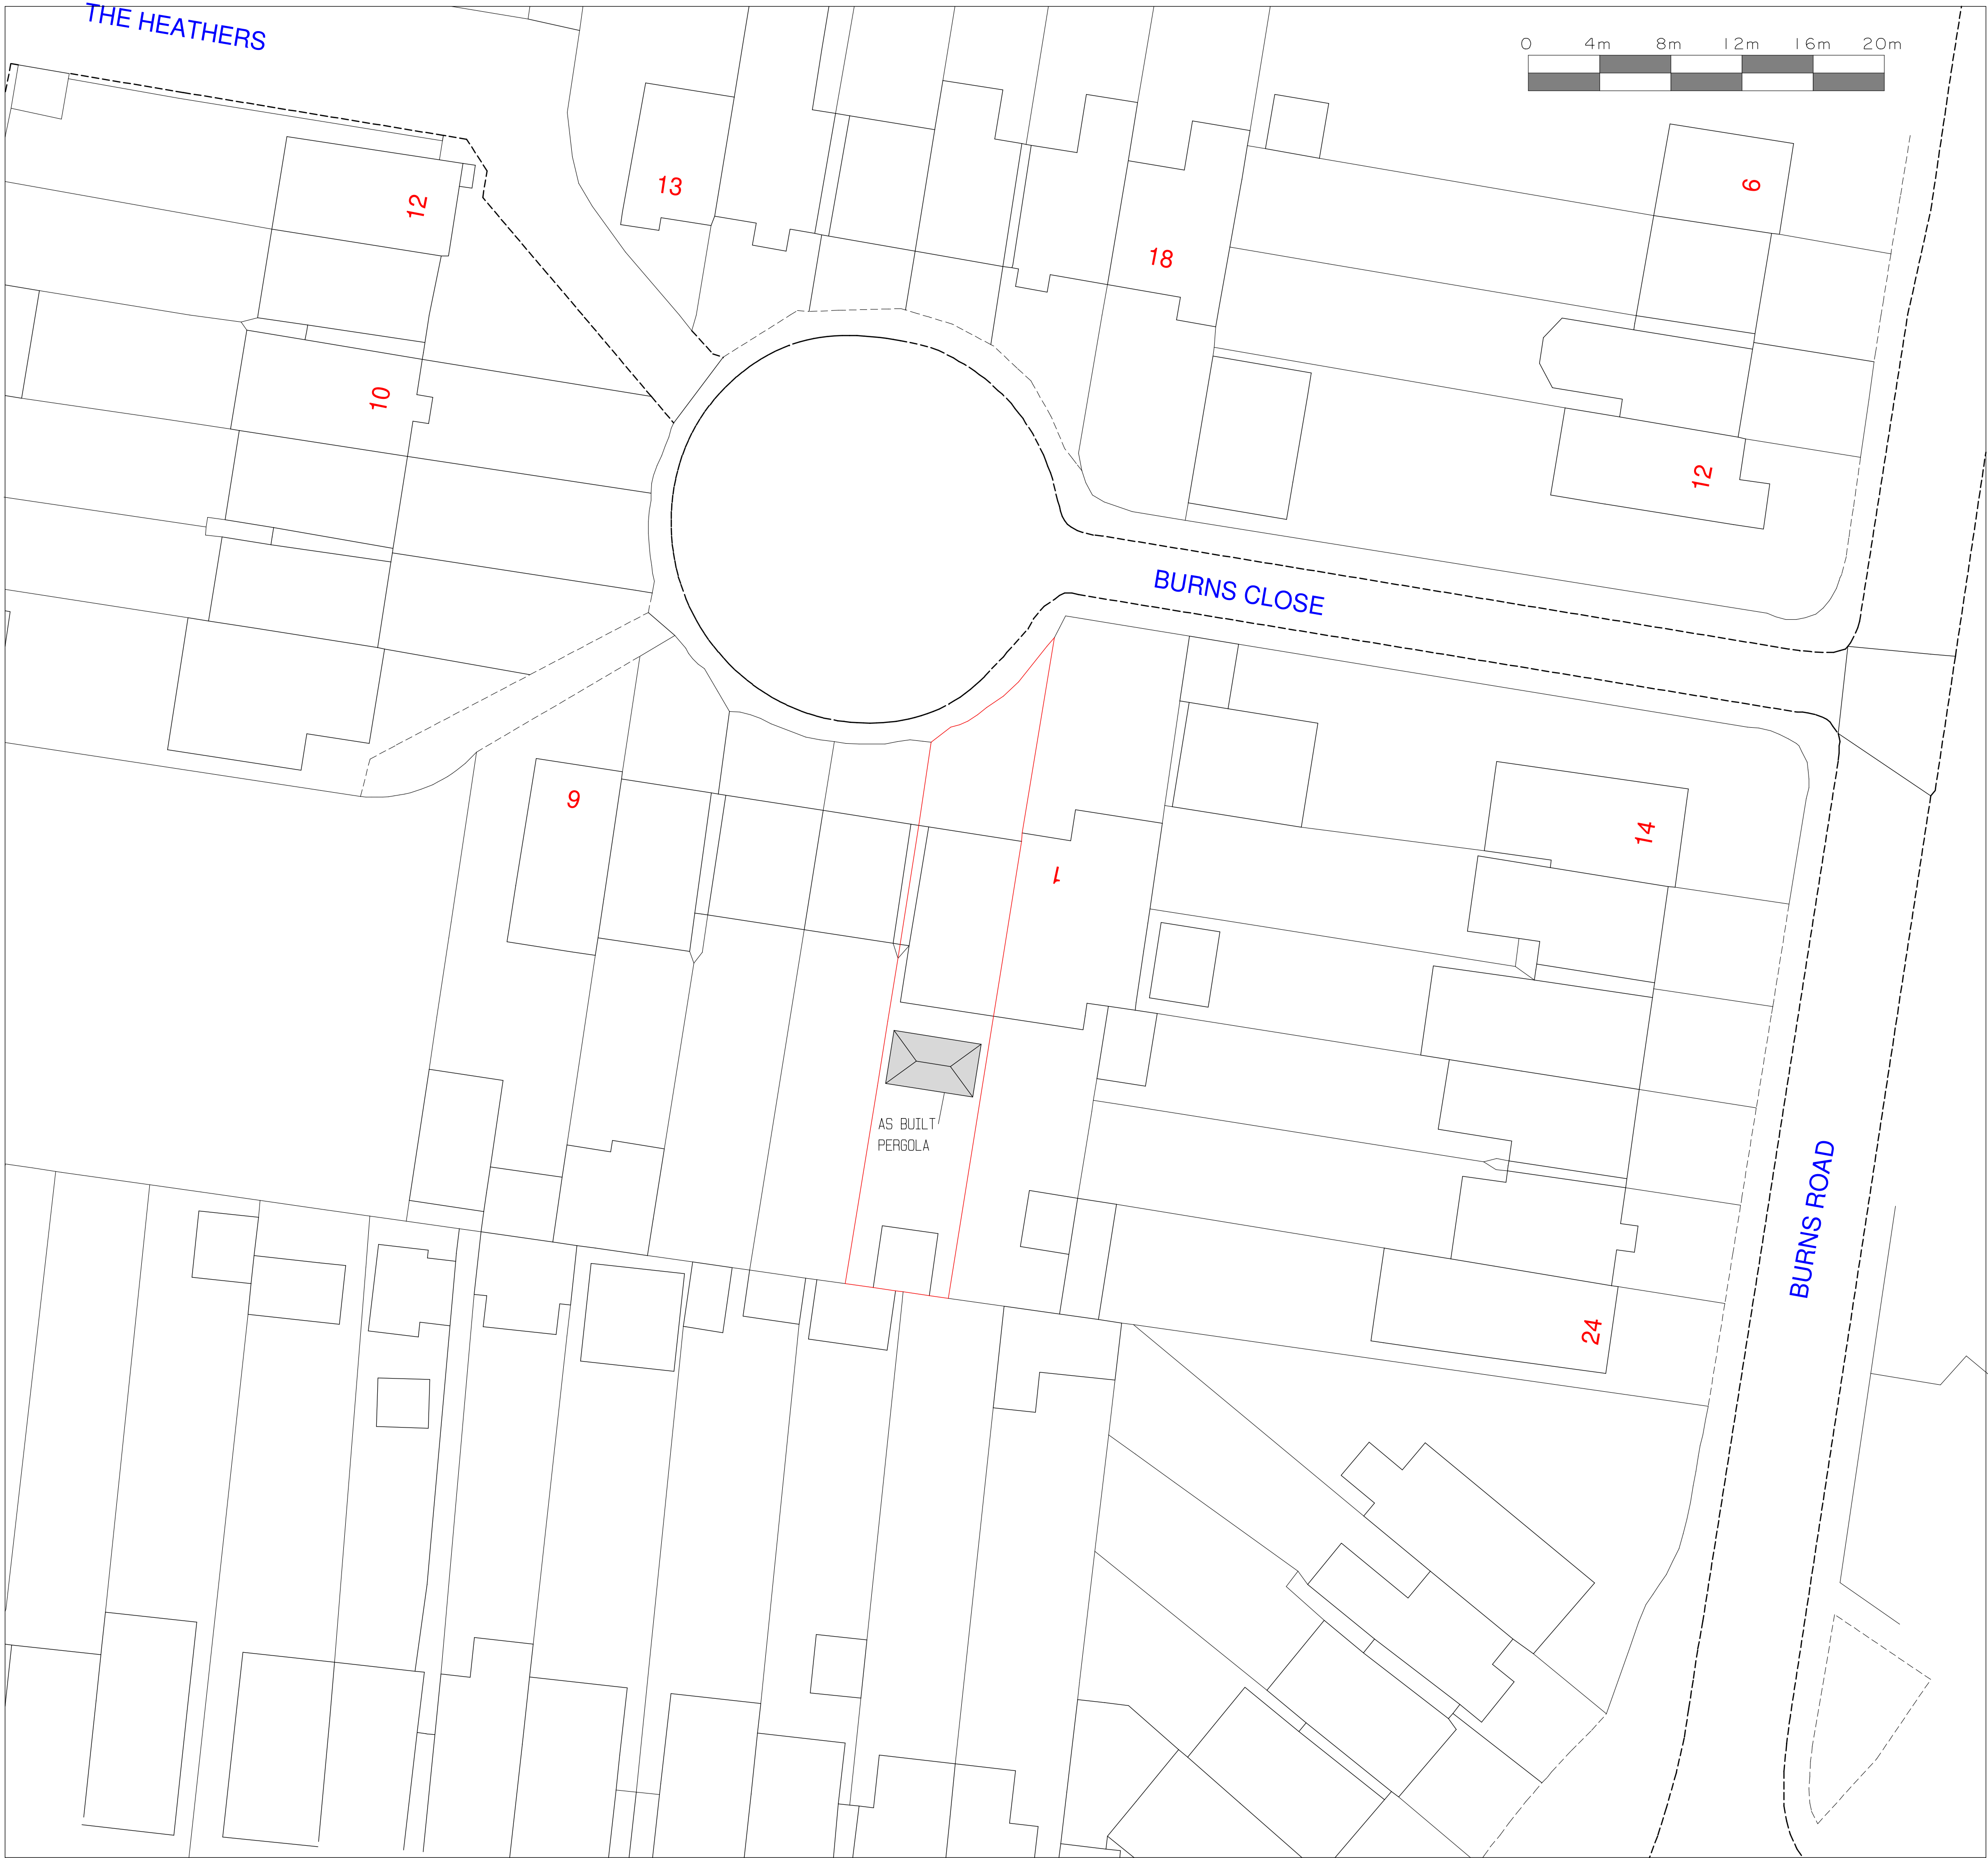



WEST ELEVATION

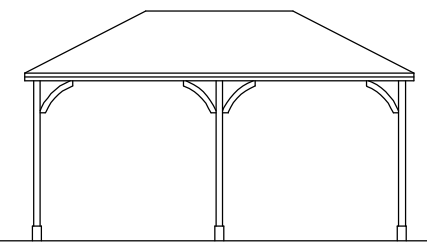


NORTH ELEVATION

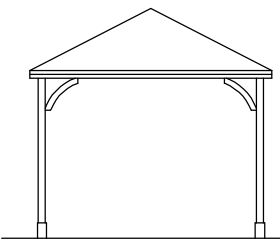

EAST ELEVATION

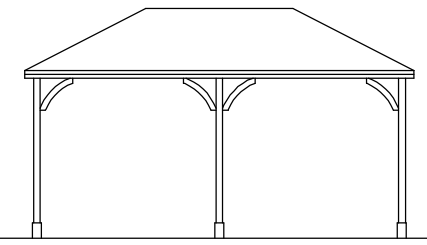

SOUTH ELEVATION

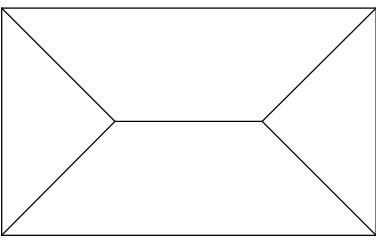

FLOOR AND ROOF PLAN @ 1:100

ACA ARCHITECTURAL DESIGN LTD

9 WOODSIDE AVENUE
EASTLEIGH
S050 9ES

Tel: 07817616023 or Email: acaadesign@gmail.com

Client

Mr & Mrs Chahal

Project Title

2 Burns Close,
Eastleigh, S050 5DU

Drawing Title

Plans And Elevations

Scale

1:100, 1:200 & 1:1250 On A1 Paper

Drawn By

AC

0 2m 4m 3m 4m 5m

© This drawing is the copyright of ACA Design Limited. It may not be copied, altered or reproduced without their written authority.

IF IN DOUBT ASK !!

Drawing No.

2023/01

Rev.