


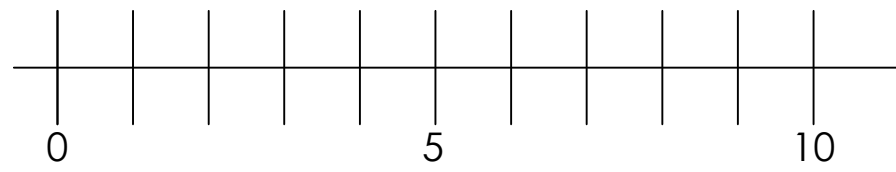


Front Elevation (South)

Scale: 1:100




Rear Elevation (North)

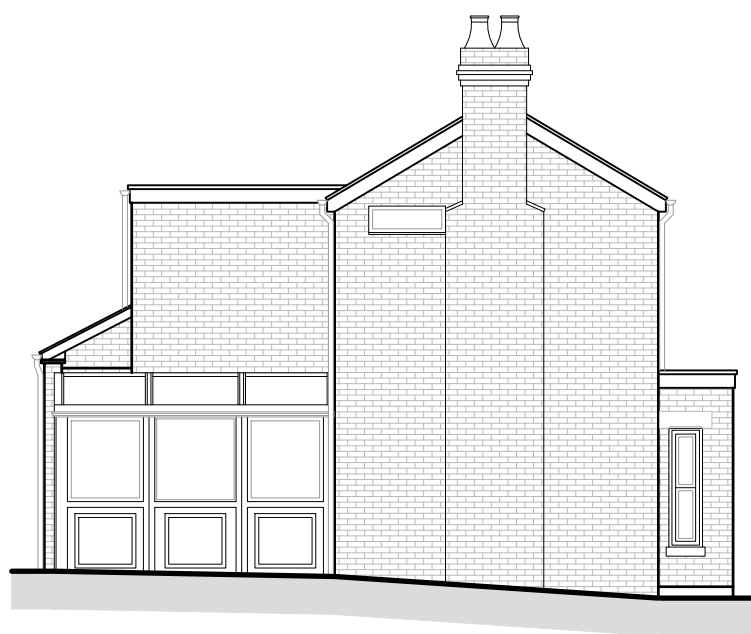

Side Elevation (West)





Side Elevation (East)

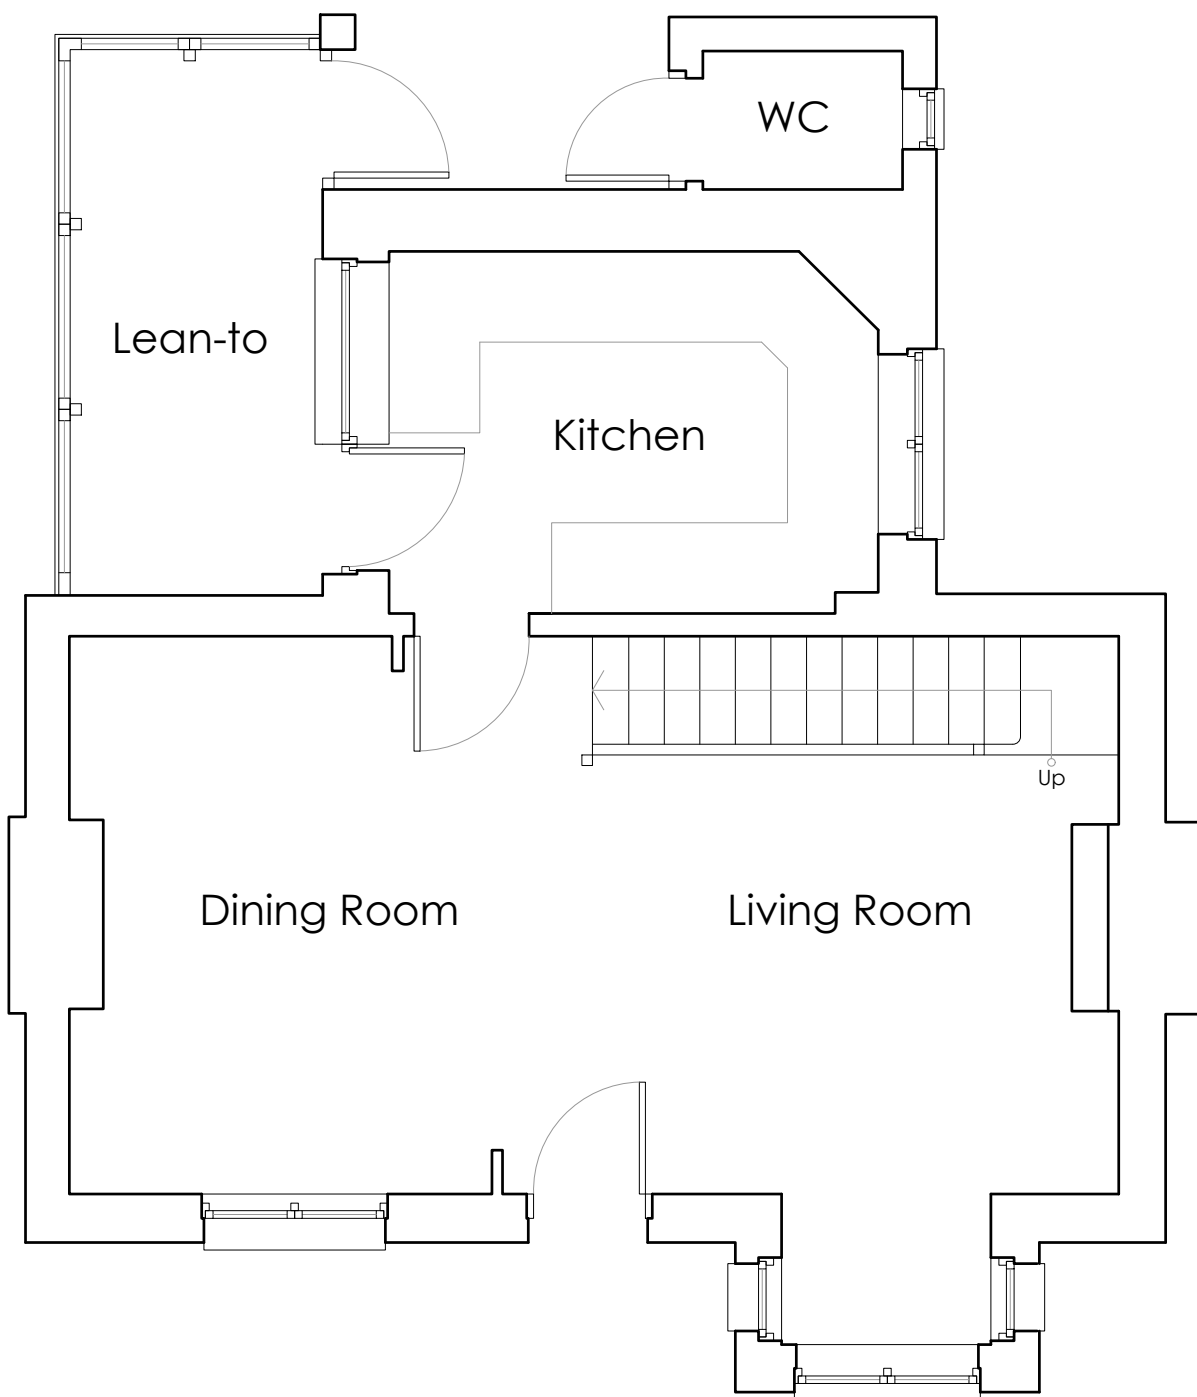



Ground Floor Plan

Scale: 1:50

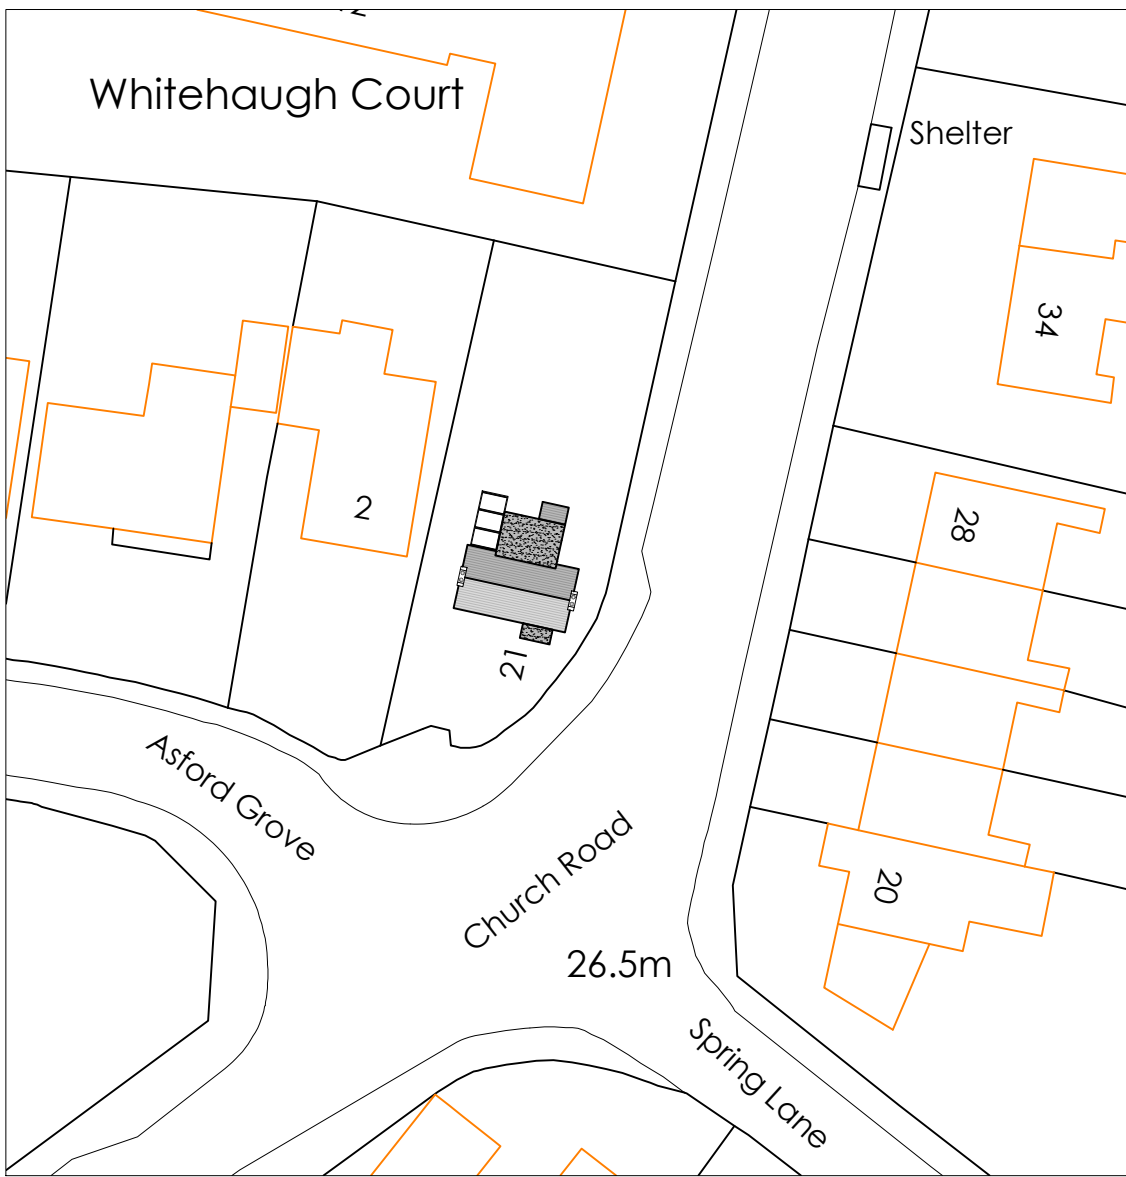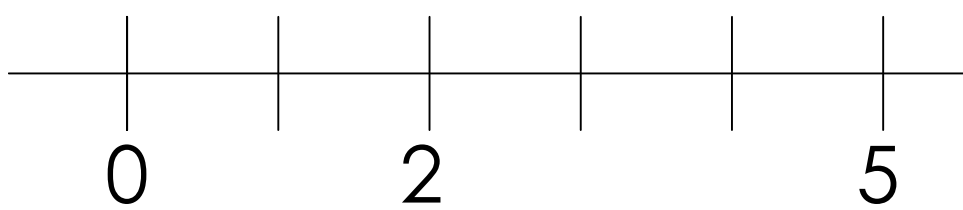

Block Plan

Scale: 1:500

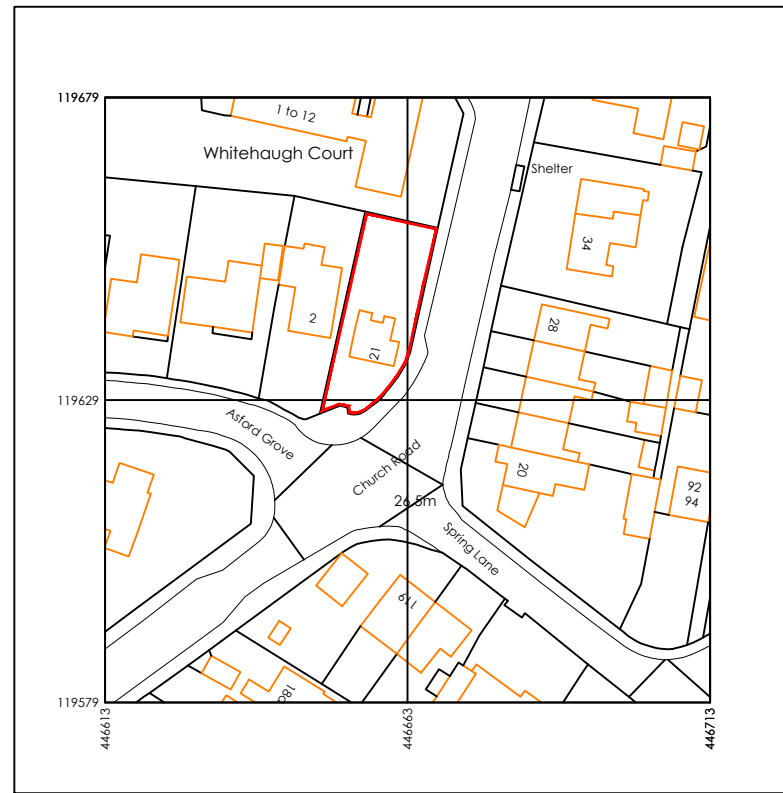 


Produced on 27 February 2023 from the Ordnance Survey National Geographic Database and incorporating surveyed revision available at this date.
The map shows the area bounded by 444813 119279 444813 119279 444813 119279 444813 119279.
Crown copyright and database rights 2023 OS 100054135. Supplied by copyright holding as it forms part of the Ordnance Survey partner (OS 100054135).
Data licence expires 27 February 2024. Unique plan reference: v12/914673/224019



Site Location Plan

Scale: 1:1250

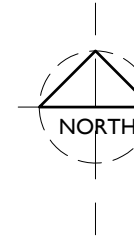

Rev:	Date:	Description:	Drawn:
Copyright © Michael Pagliaroli Architects Ltd Chartered Architect: Residential Development: Listed Building Consultants Bartholomew House, 38 London Road Newbury, Berkshire, RG14 1JX Telephone: 01635 246177			
Project: Proposed Extension and Alterations to 21 Church Road, Bishopstoke, Eastleigh, SO50 6BL			
For: Ms Claire Bishop			
Drawing Title: Existing Plans and Elevations Site Location Plan and Block Plan			
Scale: 1:50 1:500 1:1250	Date: October 2022	Drawn: TM	
Drawing No: 1393 - EX01		Revision:	