



NOTES

All dimensions are in millimetres unless stated otherwise.

Drawings are not to be scaled for Construction purposes.

This drawing is to be read in conjunction with all other relevant drawings and specifications.

The copyright of this drawing is vested in Harris Irwin Associates Ltd. and must not be copied or reproduced without the written consent of a Director.

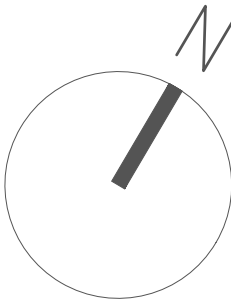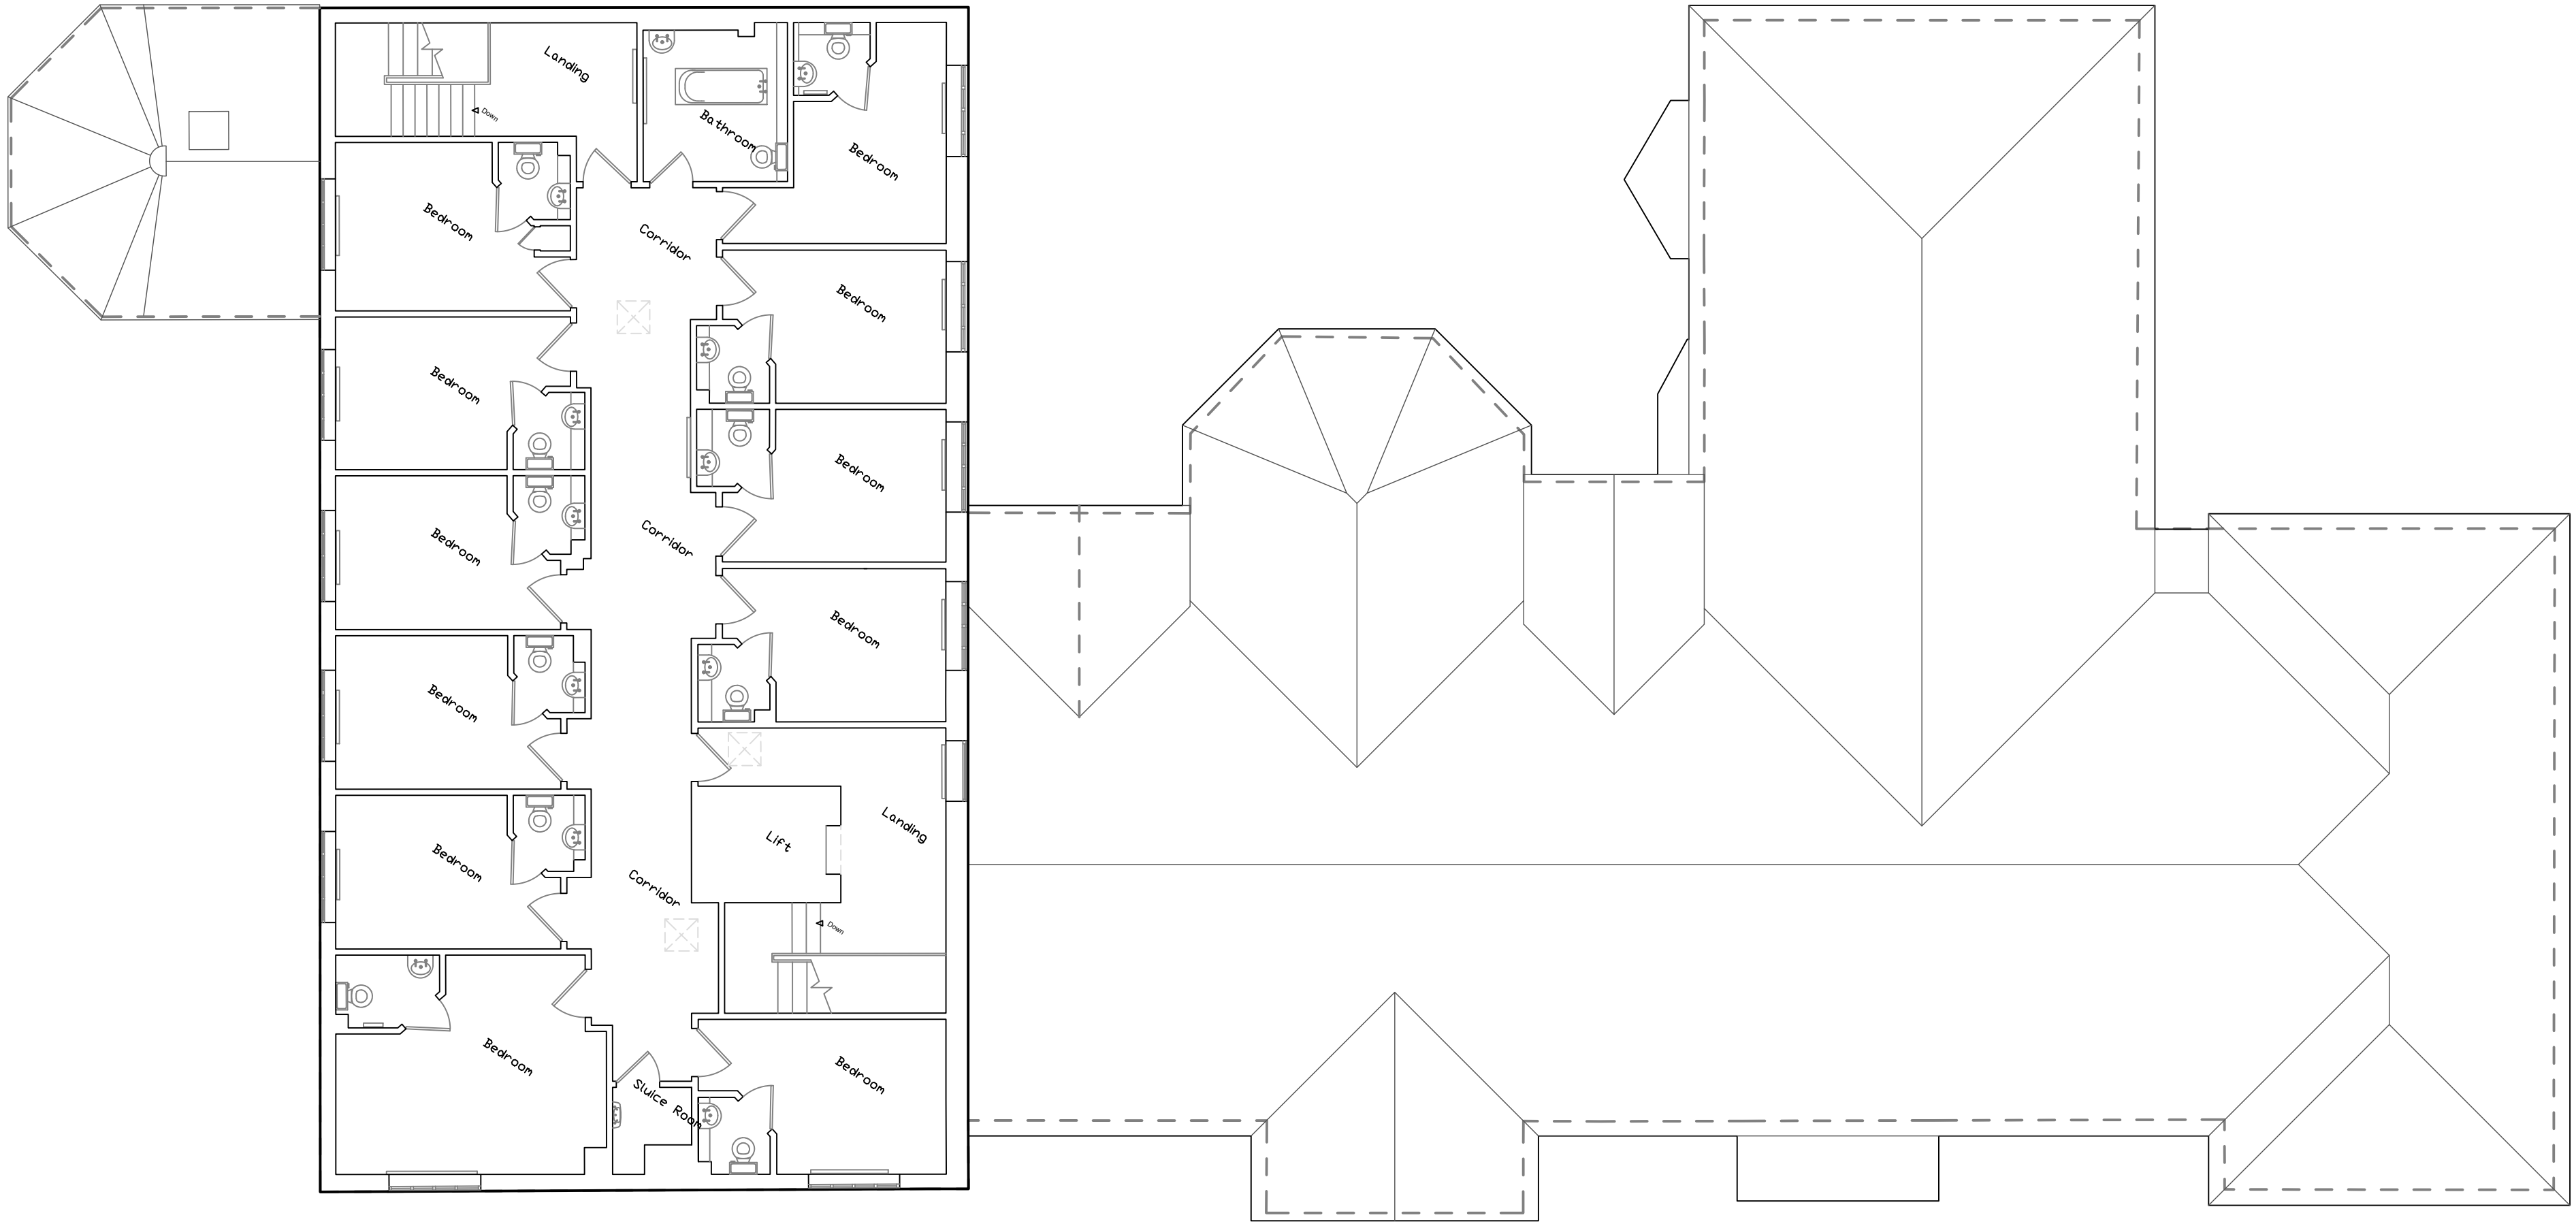

SCALE 1:100 @ A1

P2	31/08/22	Minor Adjustment	AB	ID
P1	16/08/22	Existing Drawings	AB	ID
Rev	Date	Description	Drawn By	Checked By

Aske Stables, Aske, Richmond,
North Yorkshire. DL10 5HG
t: 01748 825675
e: enquiries@harrisirwin.com
w: www.harrisirwin.com

Project:
Challoner House
Challoner House Care Home,
Eastleigh,
SO53 2DU

Client: Barchester

Drawing Title:
Existing Second Floor Plan

For Planning

HIA Project Number 3307	Scale @ A1 1 : 100	Suitability DO
Project 3307 - HIA	Originator - 01	Volume - 01
Level - DR	Type - A	Number - 0220