


NOTES

All dimensions are in millimetres unless stated otherwise.

Drawings are not to be scaled for Construction purposes.

This drawing is to be read in conjunction with all other relevant drawings and specifications.


The copyright of this drawing is vested in Harris Irwin Associates Ltd. and must not be copied or reproduced without the written consent of a Director.

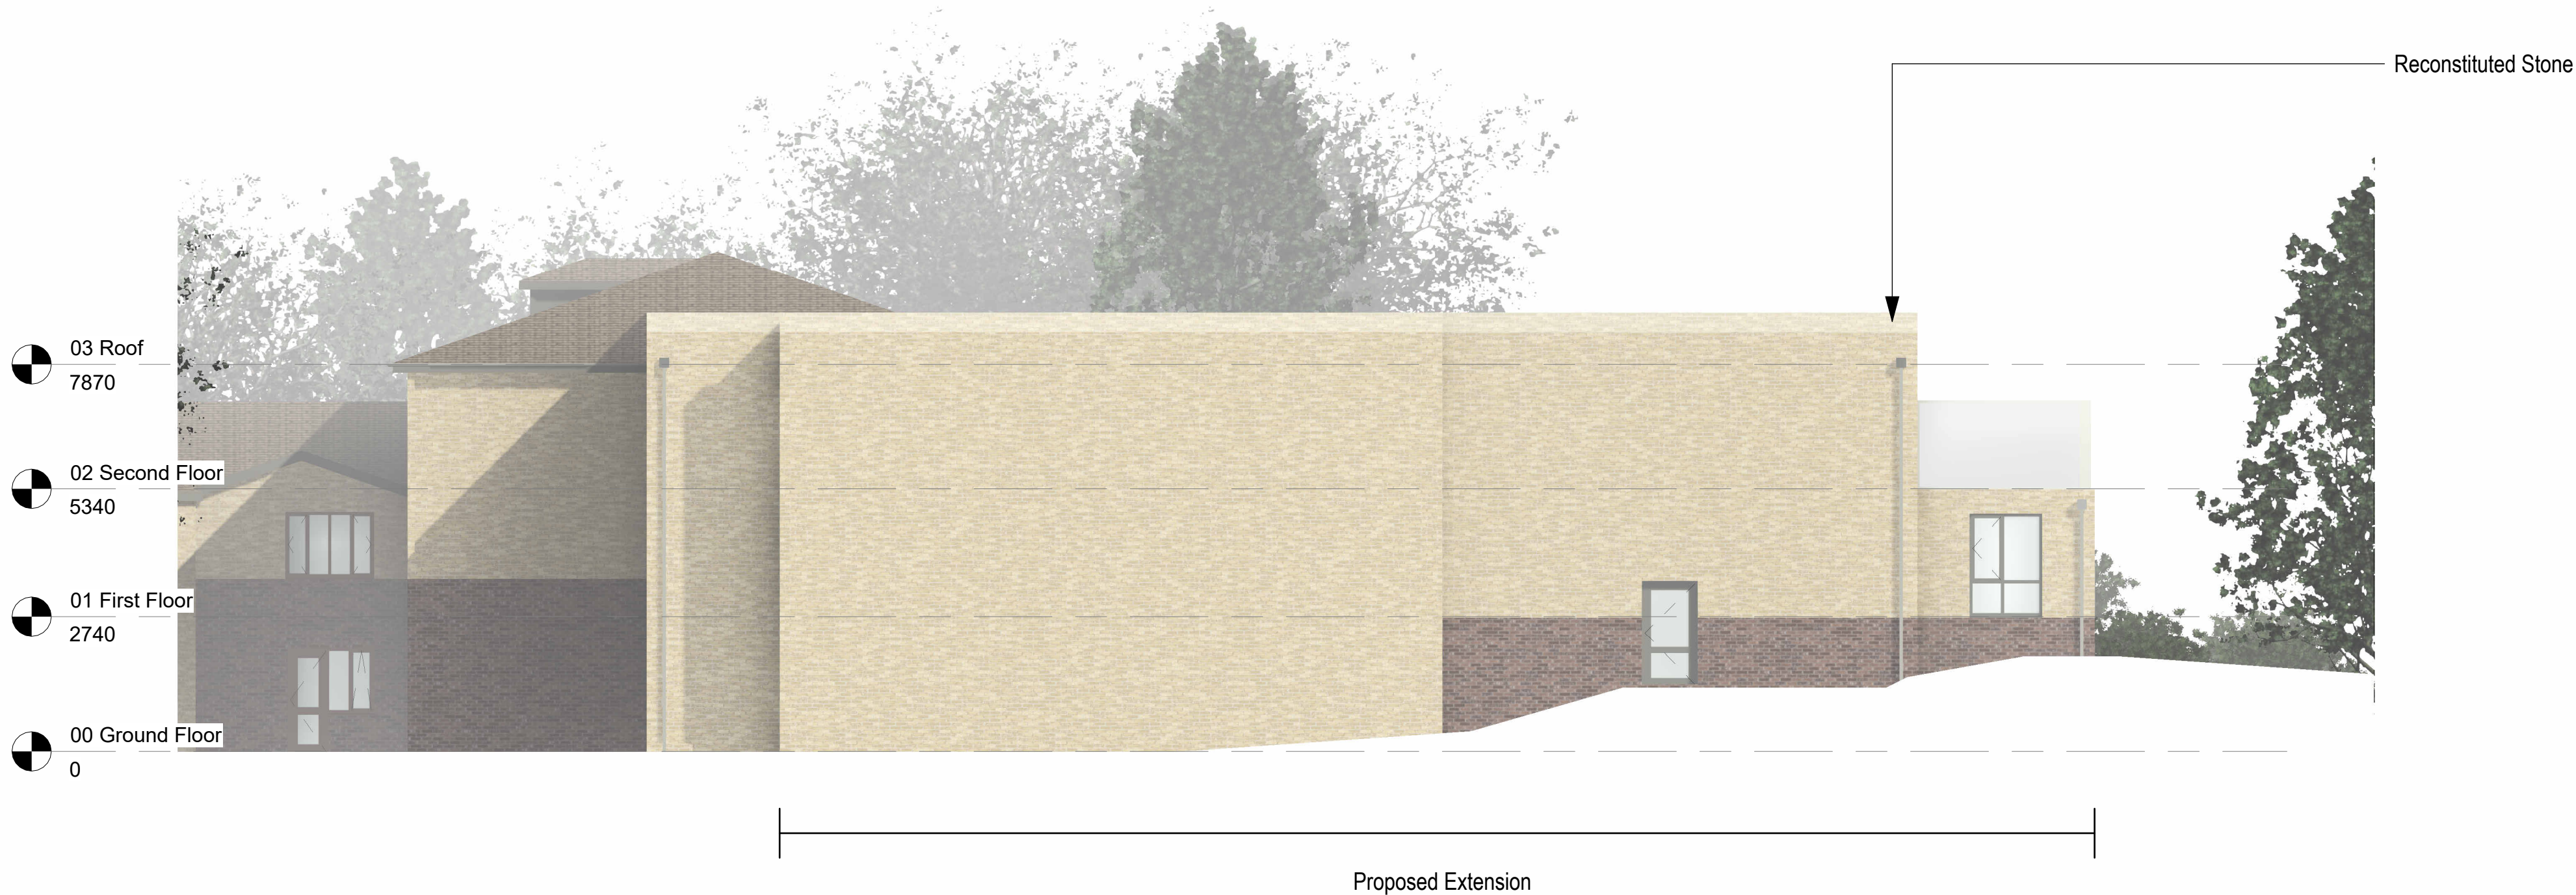

A - North Elevation



B - West Elevation

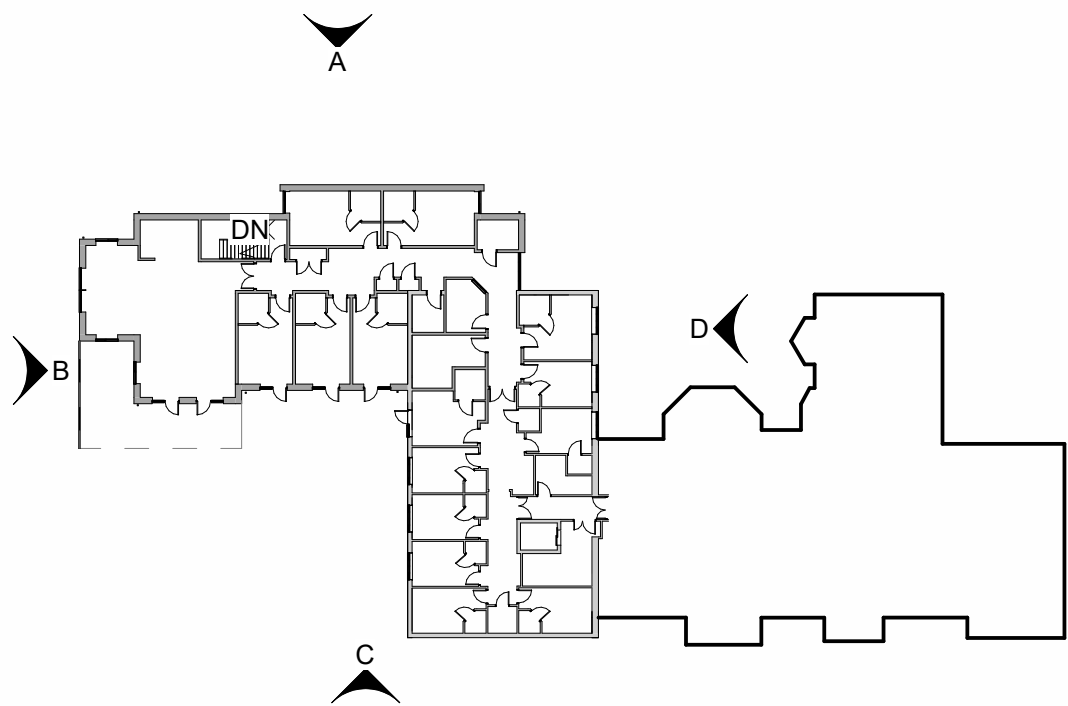

P5	02/02/23	Revised Ground Floor	AB	ID
P4	20/01/23	Added Levels	AB	ID
P3	20/12/22	Adjustment to Design	AB	ID
P2	19/08/22	Minor Adjustments	AB	ID
Rev	Date	Description	Drawn By	Checked By

HARRIS IRWIN
architects

Aske Stables, Aske, Richmond,
North Yorkshire. DL10 5HG
t: 01748 826675
e: enquiries@harrisirwin.com
w: www.harrisirwin.com

Project:
Challoner House
Challoner House Care Home,
Eastleigh,
SO53 2DU

Client: Barchester

Drawing Title:
Proposed N&W Elevations

For Planning Submission

HIA Project Number	Scale @ A1	Suitability
3307	As indicated	D0

Project	Originator	Volume	Level	Type	Role	Number
3307 - HIA	- 01	- ZZ	- DR	- A	- 0301	



SCALE 1:100 @ A1