




NOTES

All dimensions are in millimetres unless stated otherwise.

Drawings are not to be scaled for Construction purposes.

This drawing is to be read in conjunction with all other relevant drawings and specifications.

The copyright of this drawing is vested in Harris Irwin Associates Ltd. and must not be copied or reproduced without the written consent of a Director.

 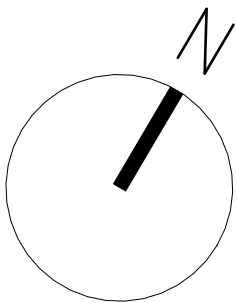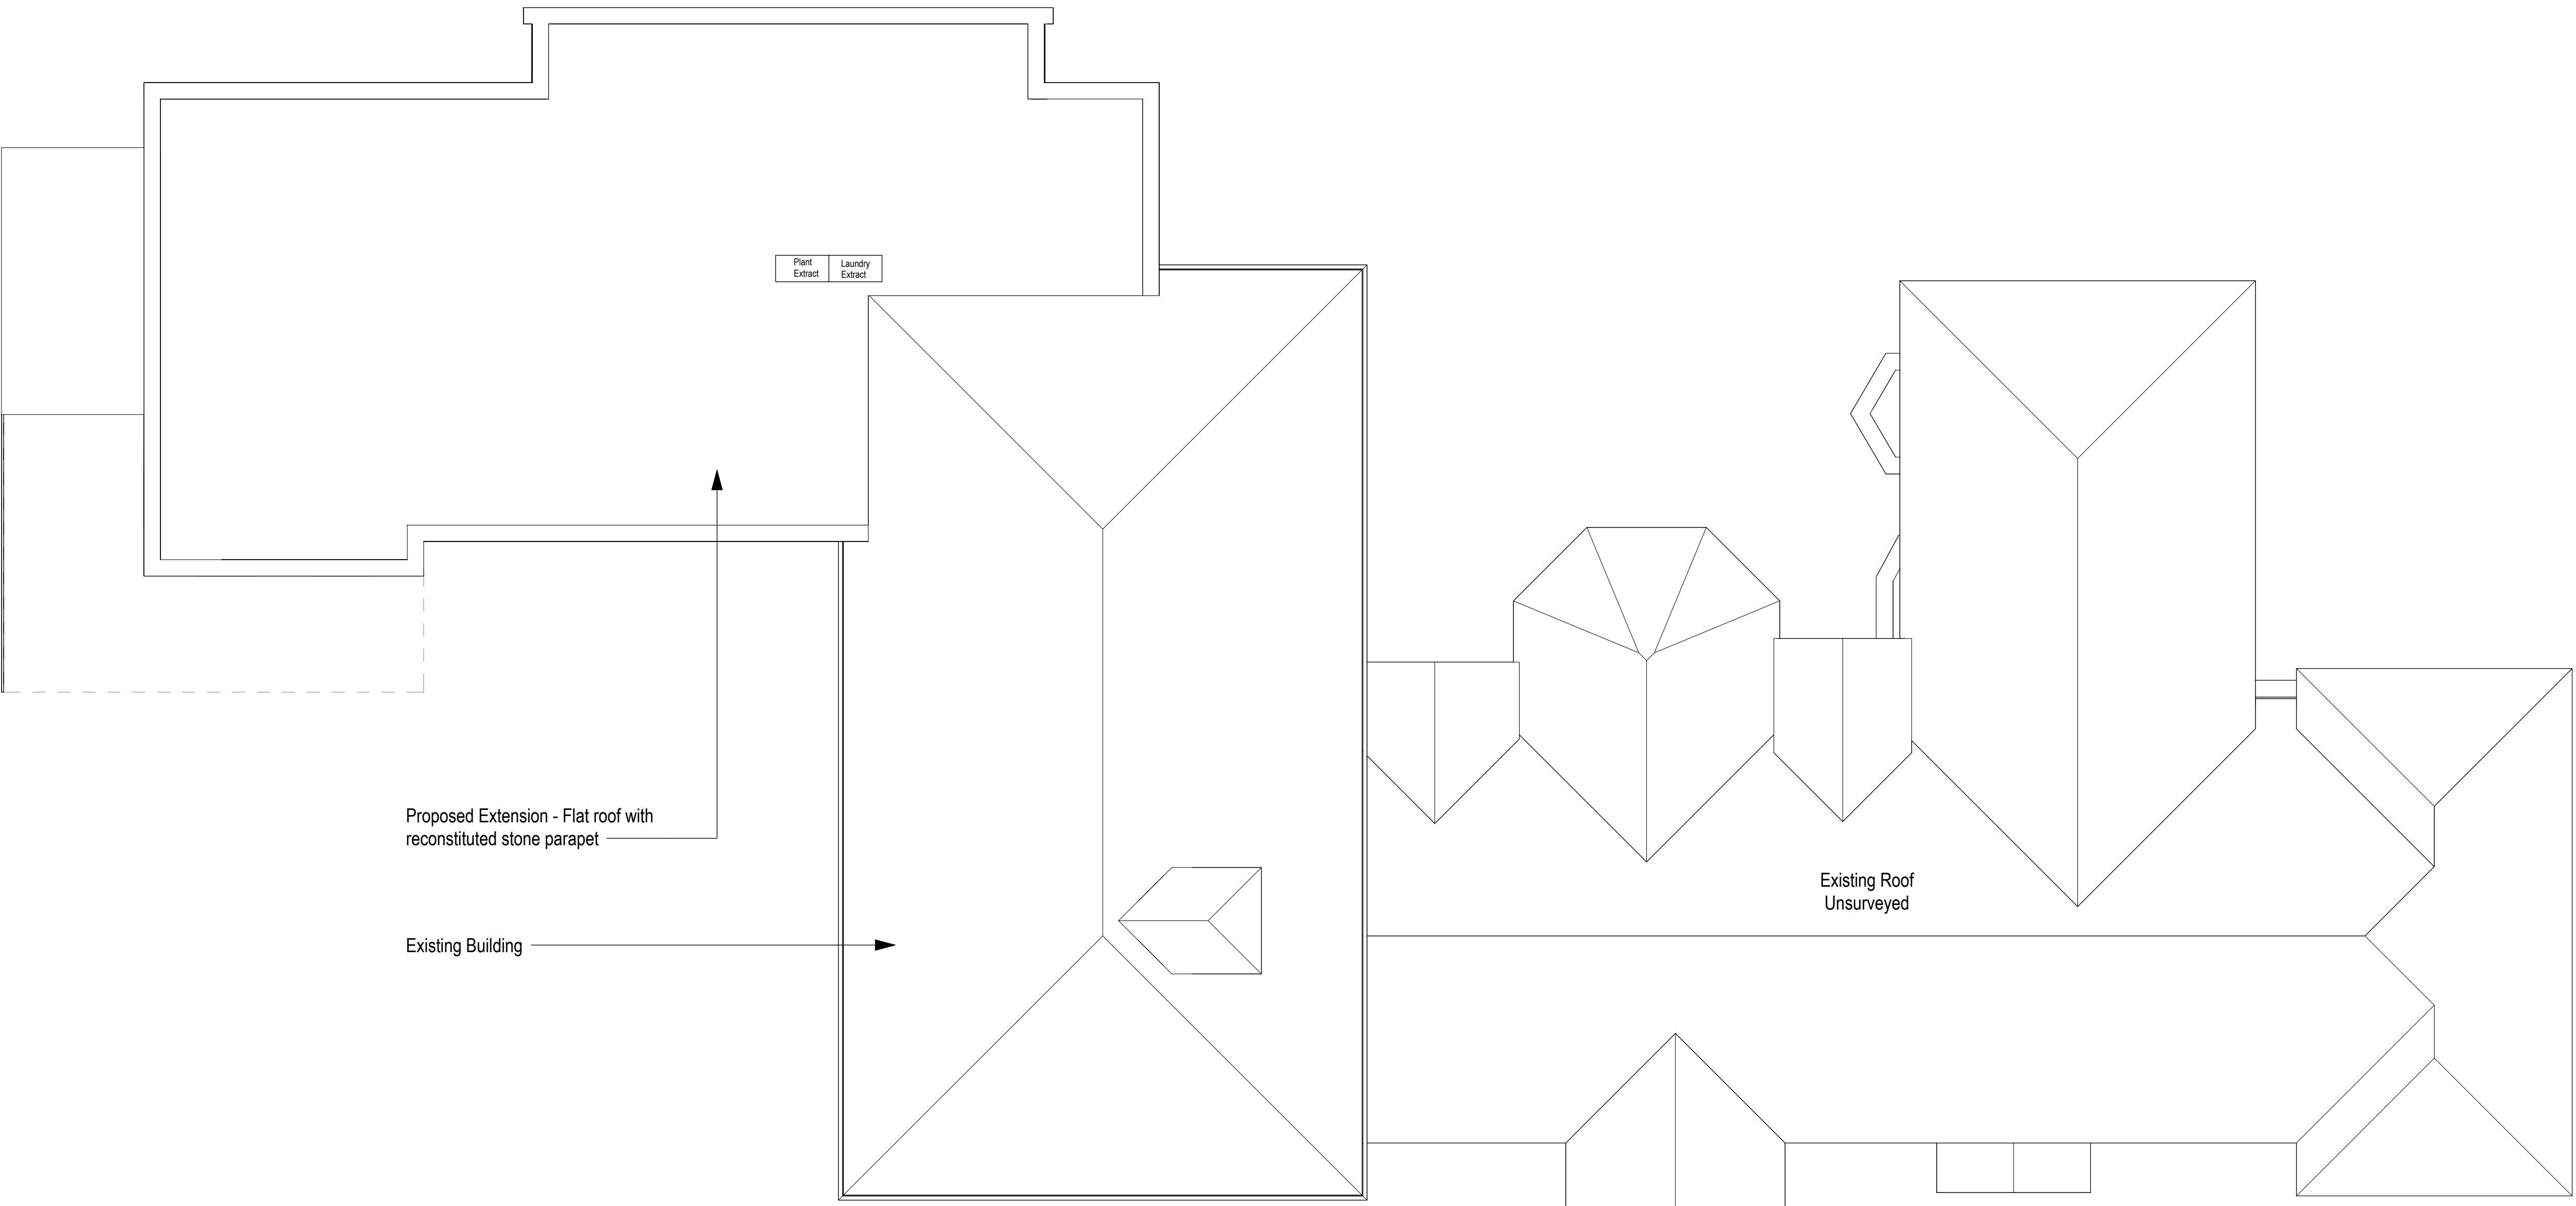

SCALE 1:100 @ A1

2701 Roof Plan

P5	08/02/23	Adjustments to Layout and Annotations	AB	ID
P4	22/12/22	Adjusted Annotations	AB	ID
P3	20/12/22	Adjustment to Design	AB	ID
P2	29/11/22	Addition of Plant and Risers	AB	ID
Rev	Date	Description	Drawn By	Checked By

HARRIS IRWIN
architects

Aske Stables, Aske, Richmond,
North Yorkshire. DL10 5HG
t: 01748 825675
e: enquiries@harrisirwin.com
w: www.harrisirwin.com

Project:
Challoner House
Challoner House Care Home,
Eastleigh,
SO53 2DU

Client: Barchester

Drawing Title:
Proposed Roof Plan

For Planning Submission

HIA Project Number	Scale @ A1	Suitability
3307	1 : 100	DO

Project	Originator	Volume	Level	Type	Role	Number
3307 - HIA	- 01	- RF	- DR	- A	-	2701