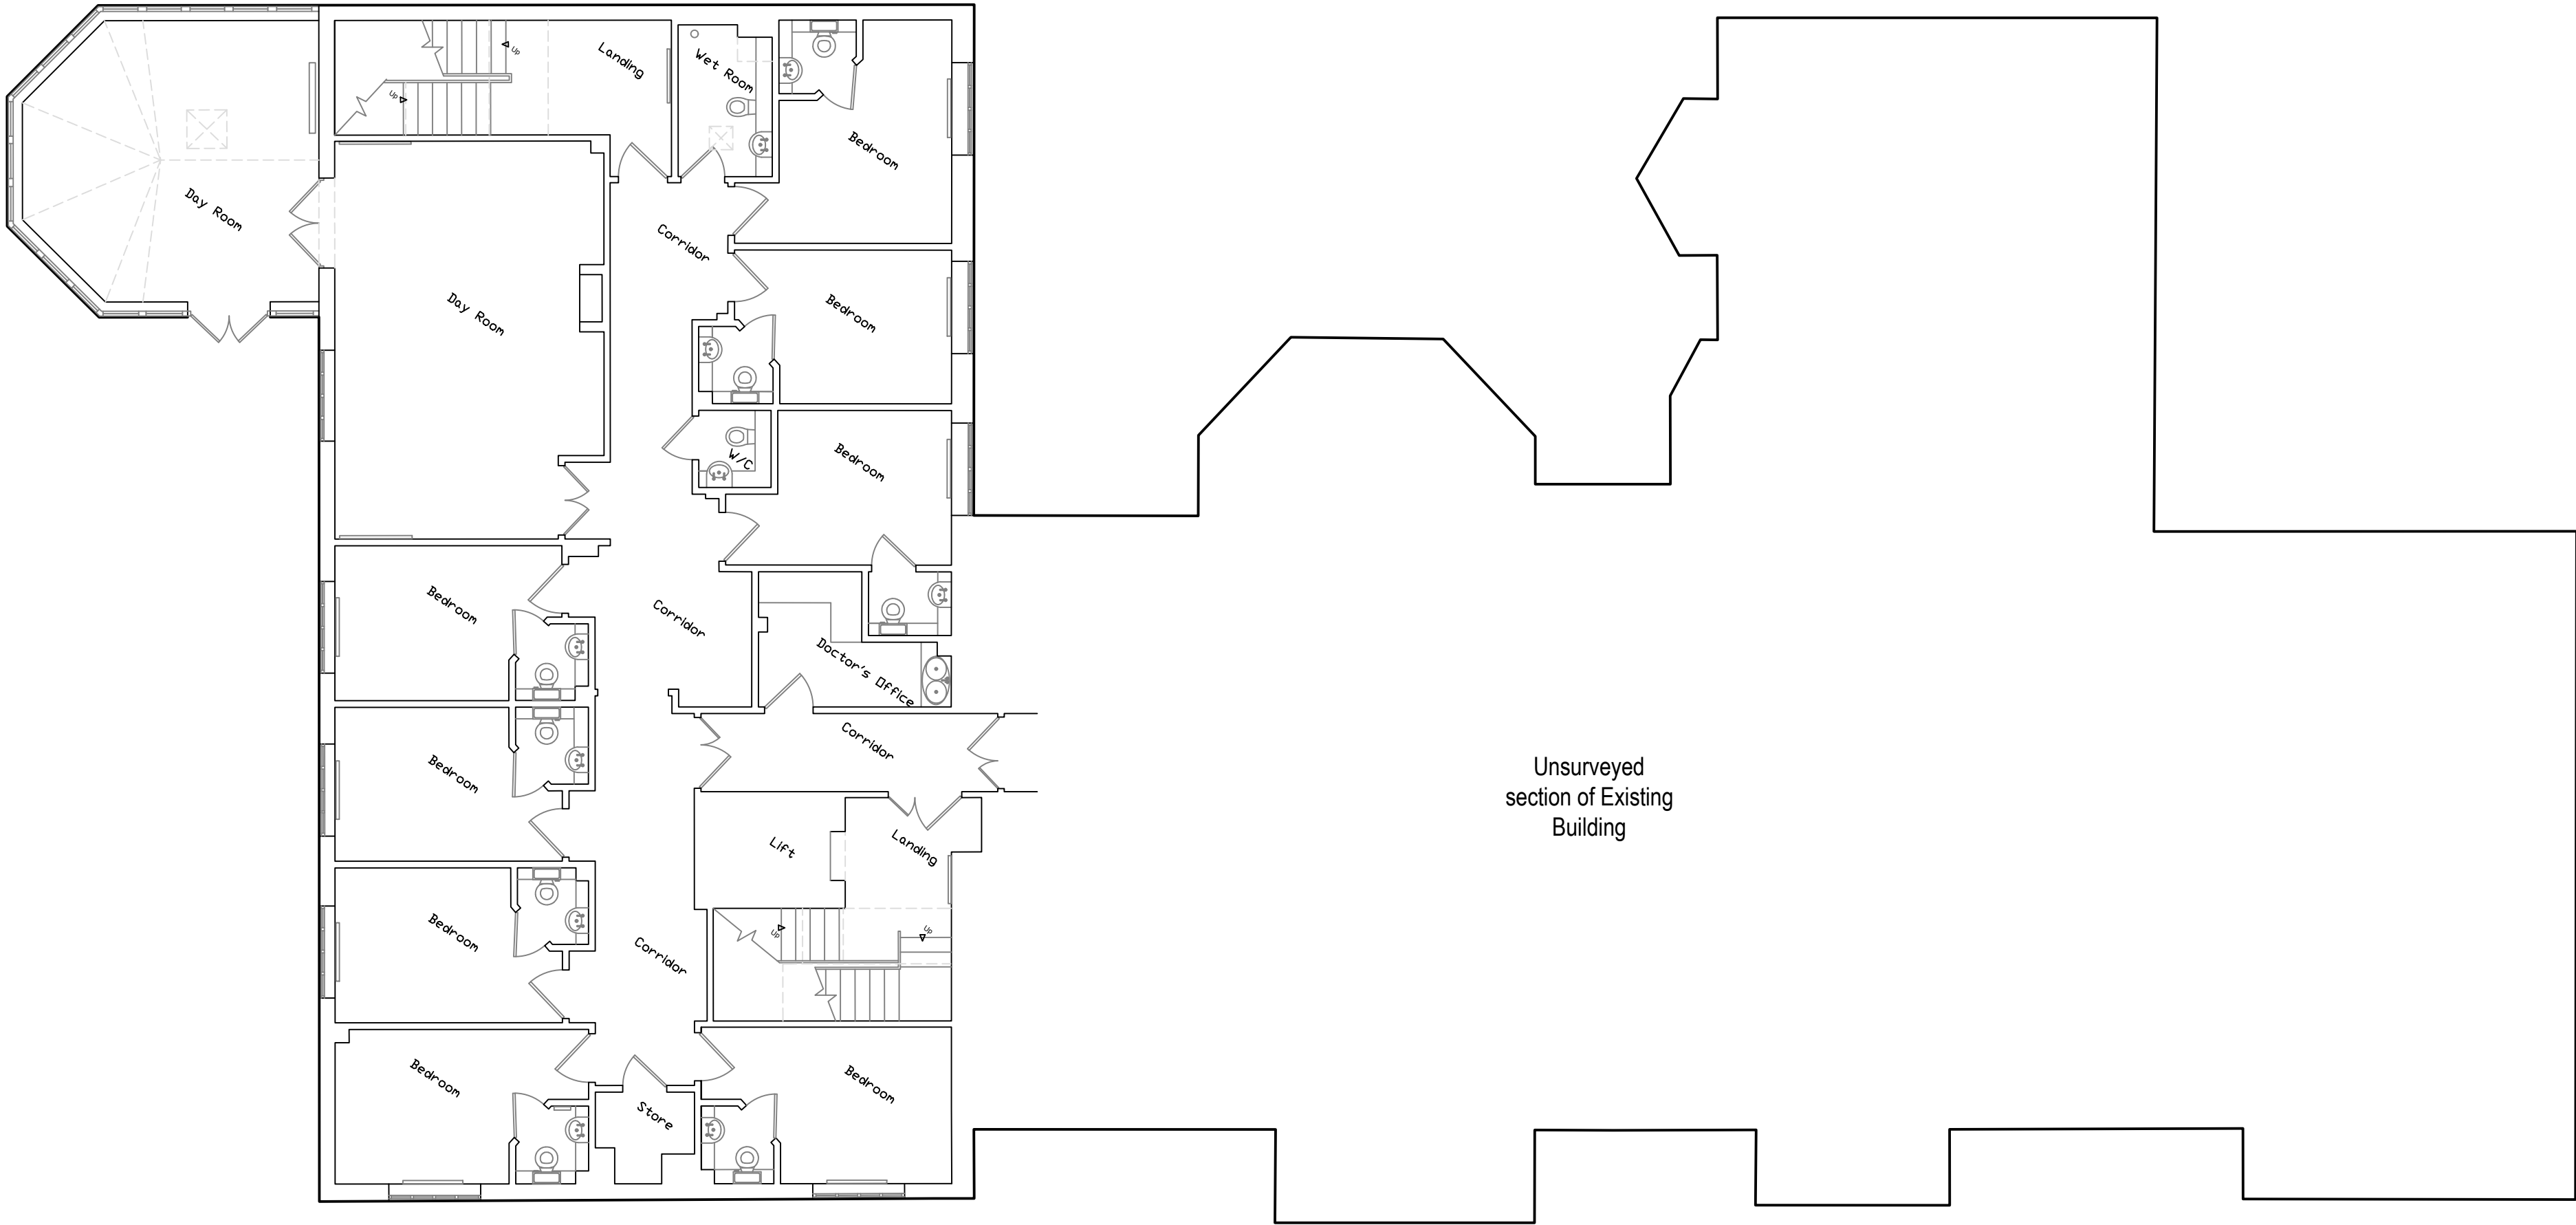


SCALE 1:100 @ A1

NOTES

All dimensions are in millimetres unless stated otherwise.

Drawings are not to be scaled for Construction purposes.

This drawing is to be read in conjunction with all other relevant drawings and specifications.

The copyright of this drawing is vested in Harris Irwin Associates Ltd. and must not be copied or reproduced without the written consent of a Director.

P1	16/08/22	Existing Drawings		AB	ID
Rev	Date	Description	Drawn By	Checked By	
Aske Stables, Aske, Richmond, North Yorkshire. DL10 5HG t: 01748 825675 e: enquiries@harrisirwin.com w: www.harrisirwin.com					
Project: Challoner House Challoner House Care Home, Eastleigh, SO53 2DU Client: Barchester					
Drawing Title: Existing First Floor Plan					
For Planning					
HIA Project Number 3307		Scale @ A1 1 : 100		Suitability DO	
Project	Originator	Volume	Level	Type	Role
3307	HIA	01	00	DR	A
				Number	0210