


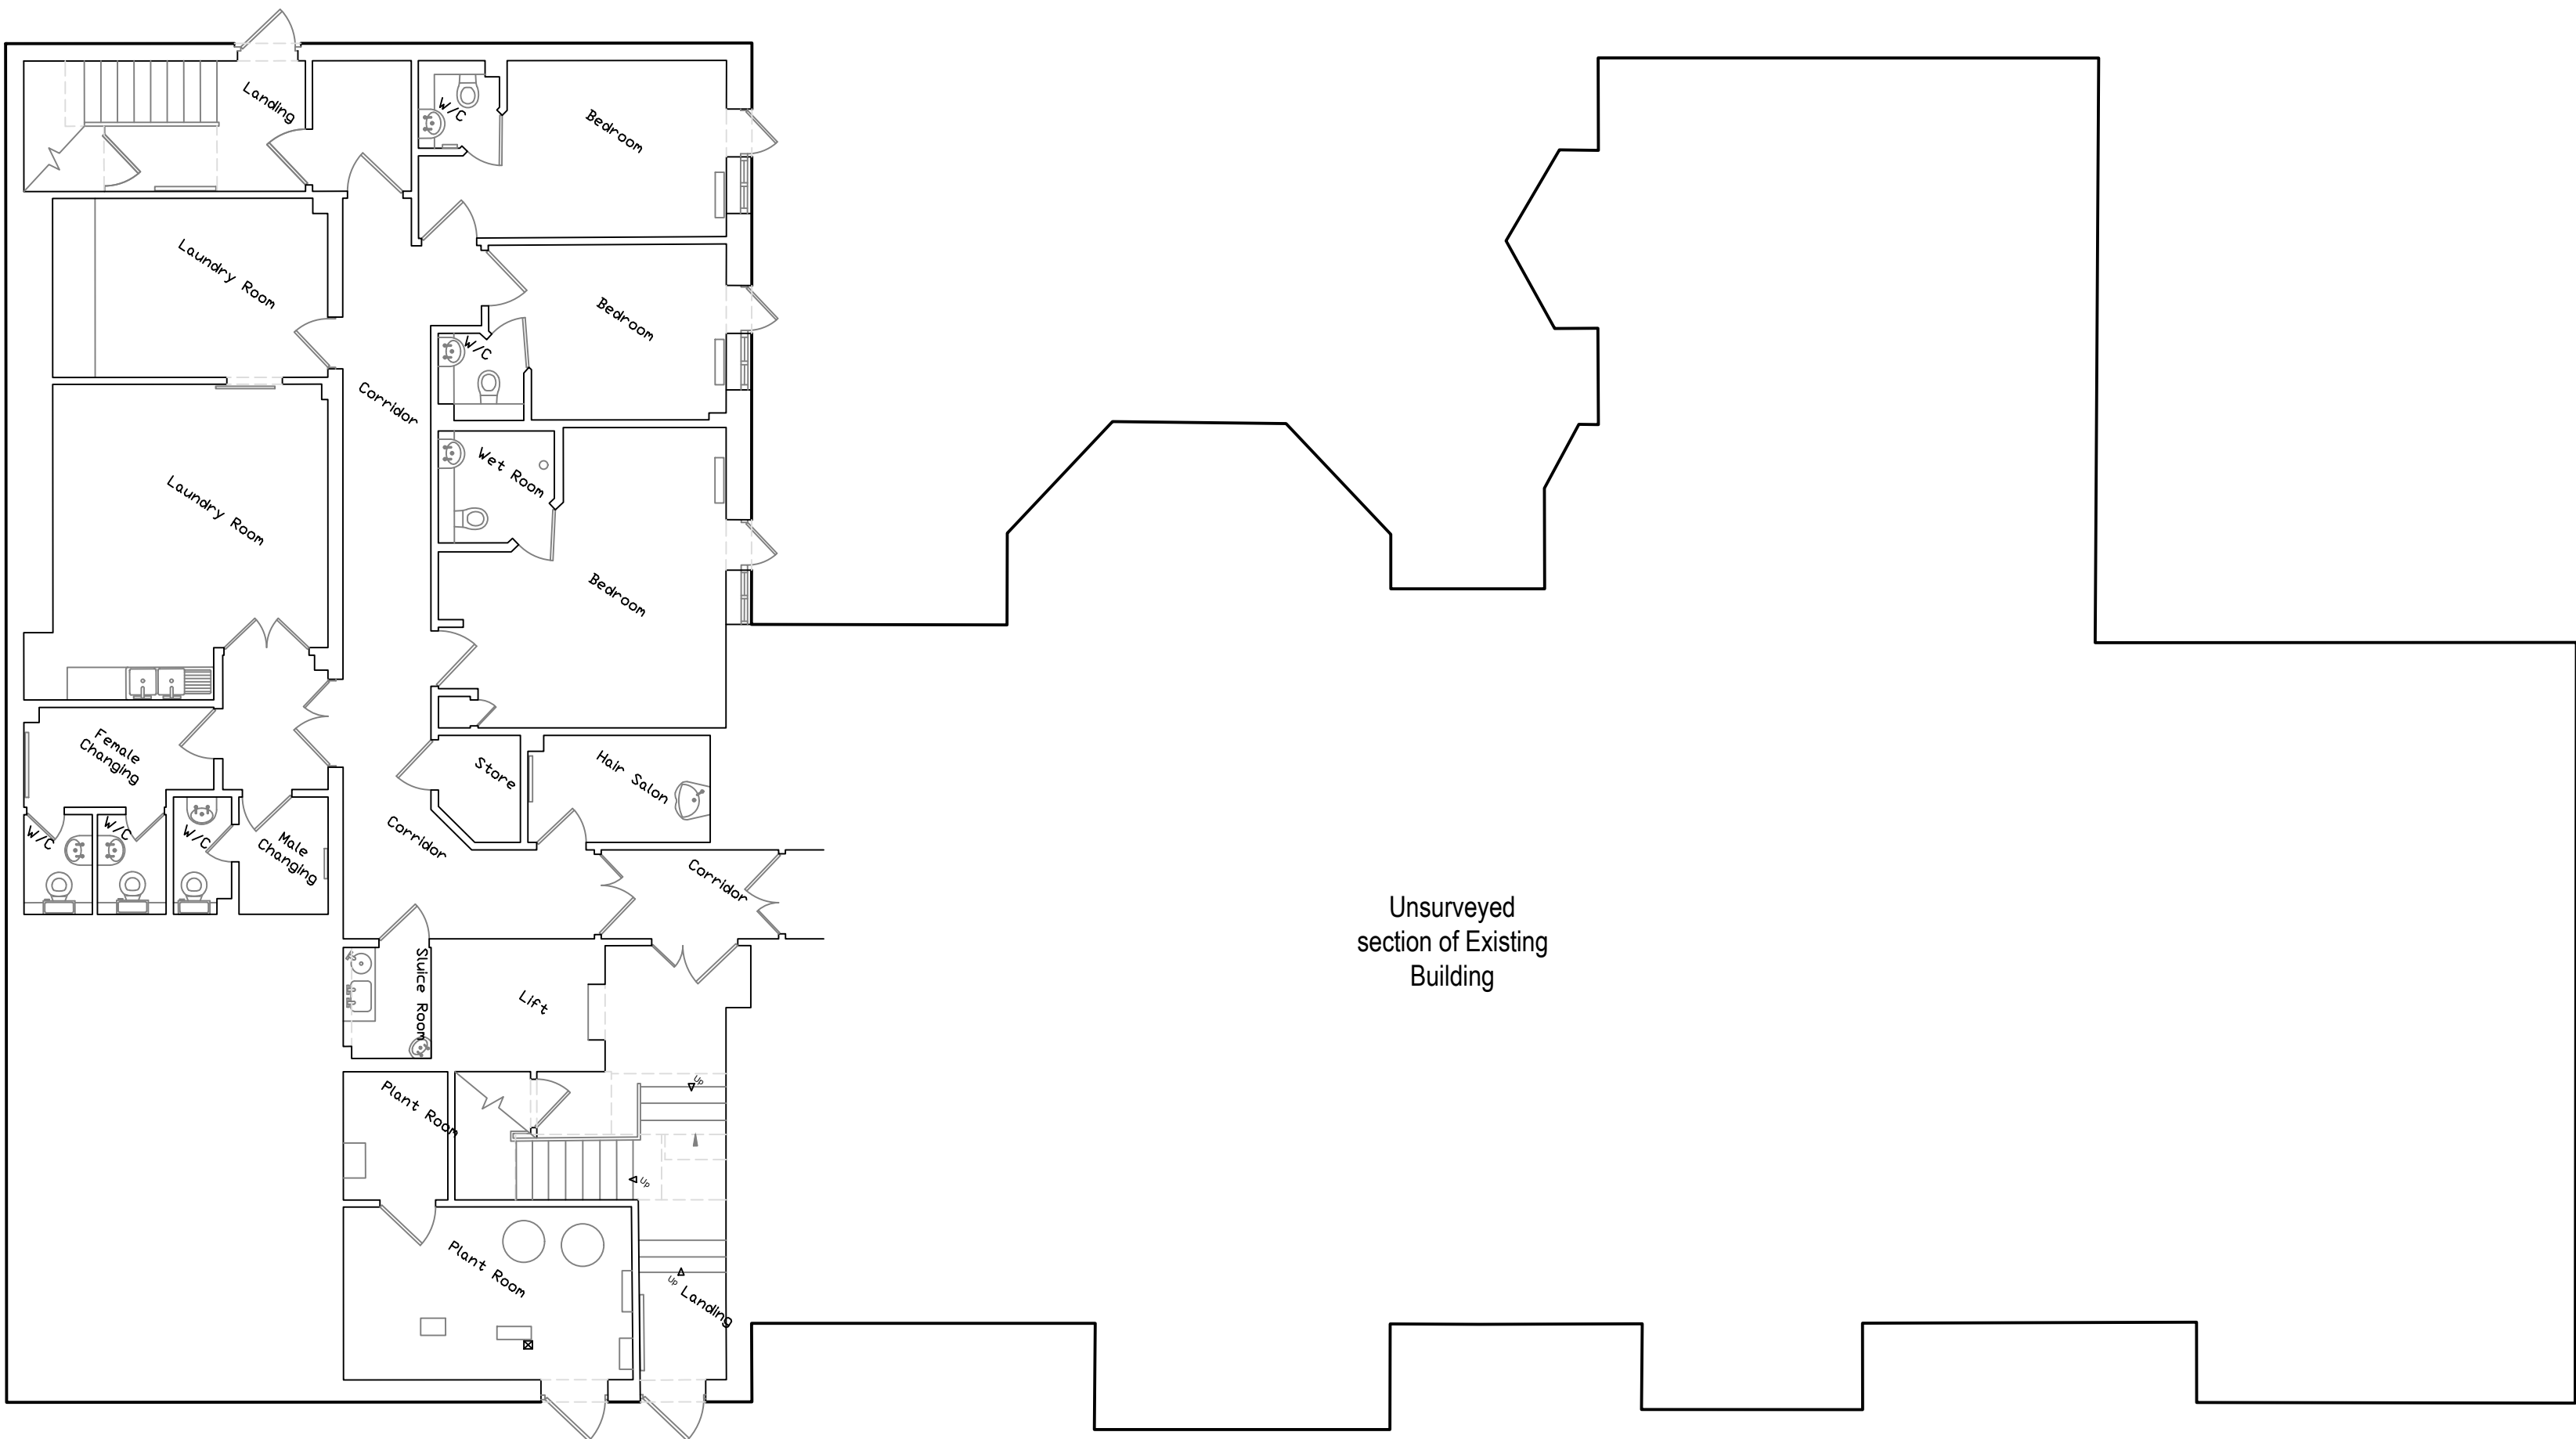

NOTES

All dimensions are in millimetres unless stated otherwise.

Drawings are not to be scaled for Construction purposes.

This drawing is to be read in conjunction with all other relevant drawings and specifications.

The copyright of this drawing is vested in Harris Irwin Associates Ltd. and must not be copied or reproduced without the written consent of a Director.

P1	16/08/22	Existing Drawings	AB	ID		
Rev	Date	Description	Drawn By	Checked By		
Aske Stables, Aske, Richmond, North Yorkshire. DL10 5HG t: 01748 825675 e: enquiries@harrisirwin.com w: www.harrisirwin.com						
Project: Challoner House Challoner House Care Home, Eastleigh, SO53 2DU Client: Barchester						
Drawing Title: Existing Ground Floor Plan						
For Planning						
HIA Project Number 3307		Scale @ A1 1 : 100		Suitability D0		
Project	Originator	Volume	Level	Type	Role	Number
3307	HIA	01	B0	DR	A	0200