


NOTES

All dimensions are in millimetres unless stated otherwise.

Drawings are not to be scaled for Construction purposes.

This drawing is to be read in conjunction with all other relevant drawings and specifications.

The copyright of this drawing is vested in Harris Irwin Associates Ltd. and must not be copied or reproduced without the written consent of a Director.

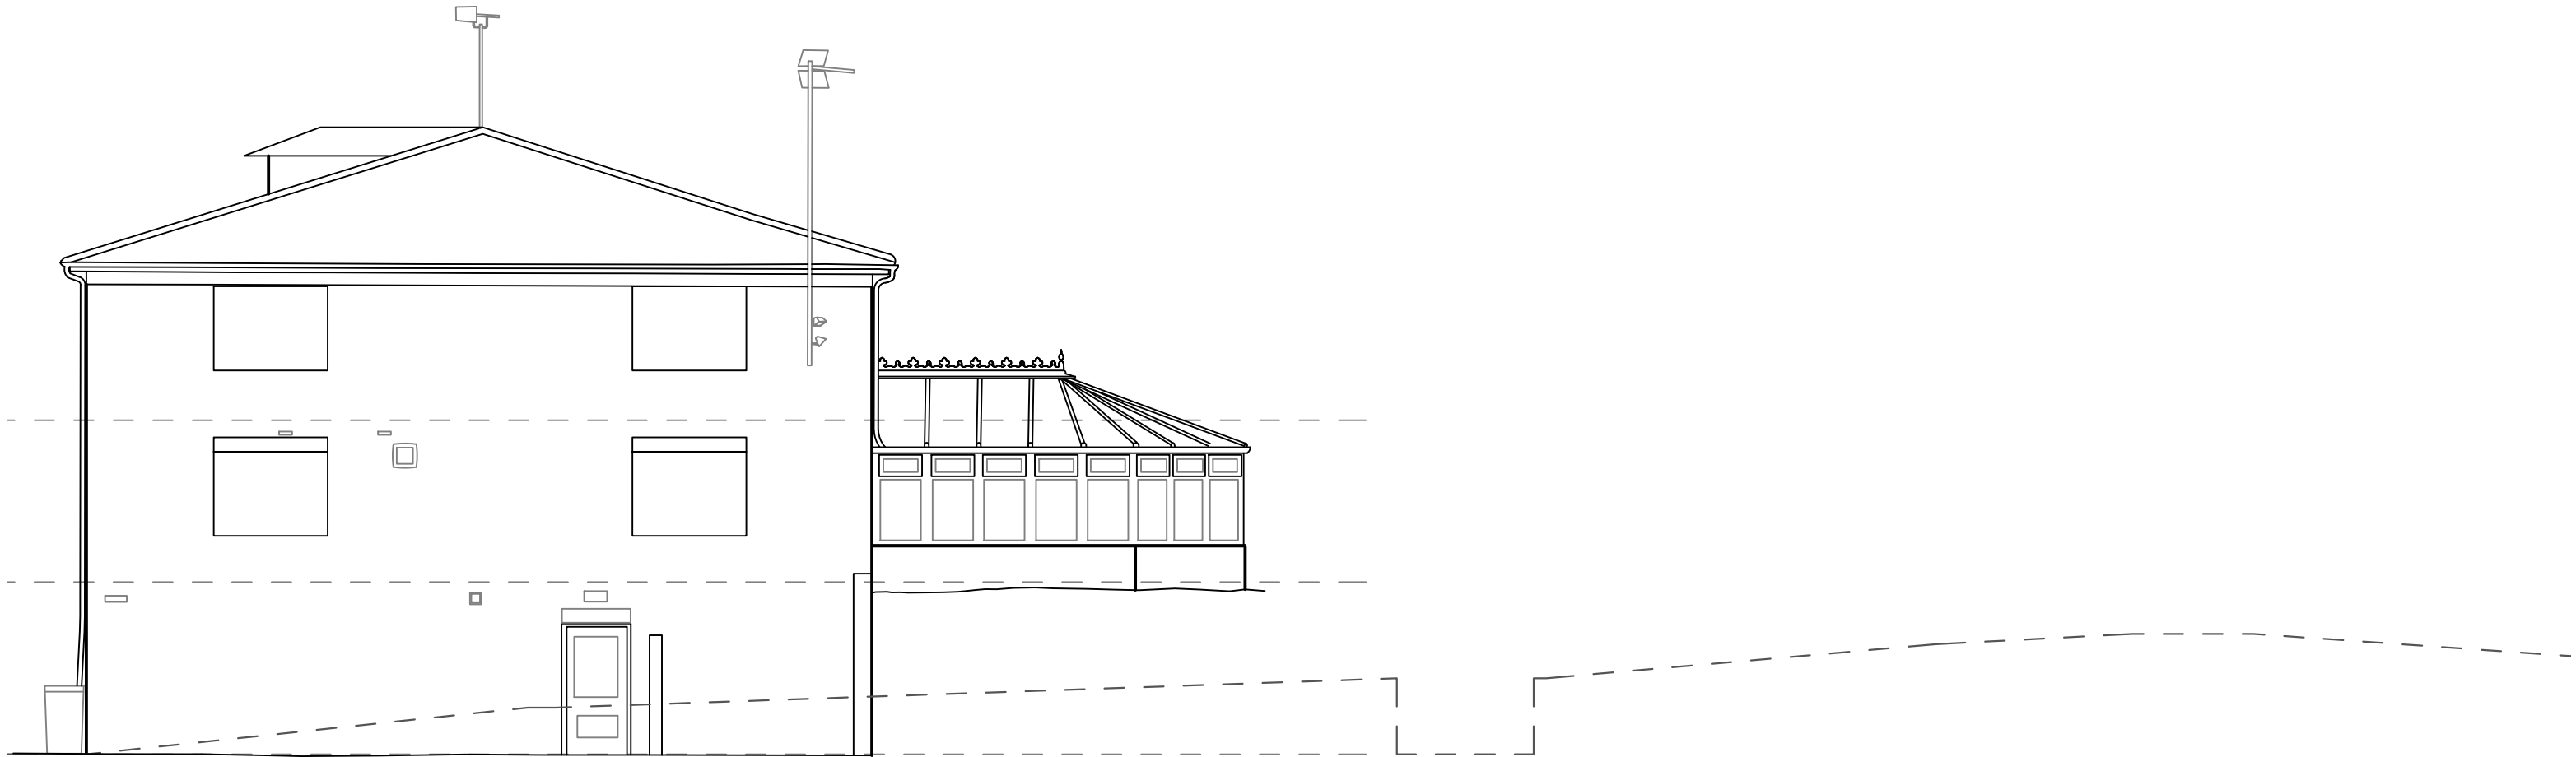

North Elevation



West Elevation



SCALE 1:100 @ A1

P1		16/08/22	Existing Drawings		AB		ID
Rev		Date	Description		Drawn By		Checked By
Aske Stables, Aske, Richmond, North Yorkshire. DL10 5HG t: 01748 825675 e: enquiries@harrisirwin.com w: www.harrisirwin.com							
Project: Challoner House Challoner House Care Home, Eastleigh, SO53 2DU Client: Barchester							
Drawing Title: Existing N&W Elevations							
For Planning							
HIA Project Number		Scale @ A1			Suitability		
3307		1 : 100			D0		
Project		Originator	Volume	Level	Type	Role	Number
3307		HIA	01	ZZ	DR	A	0311