


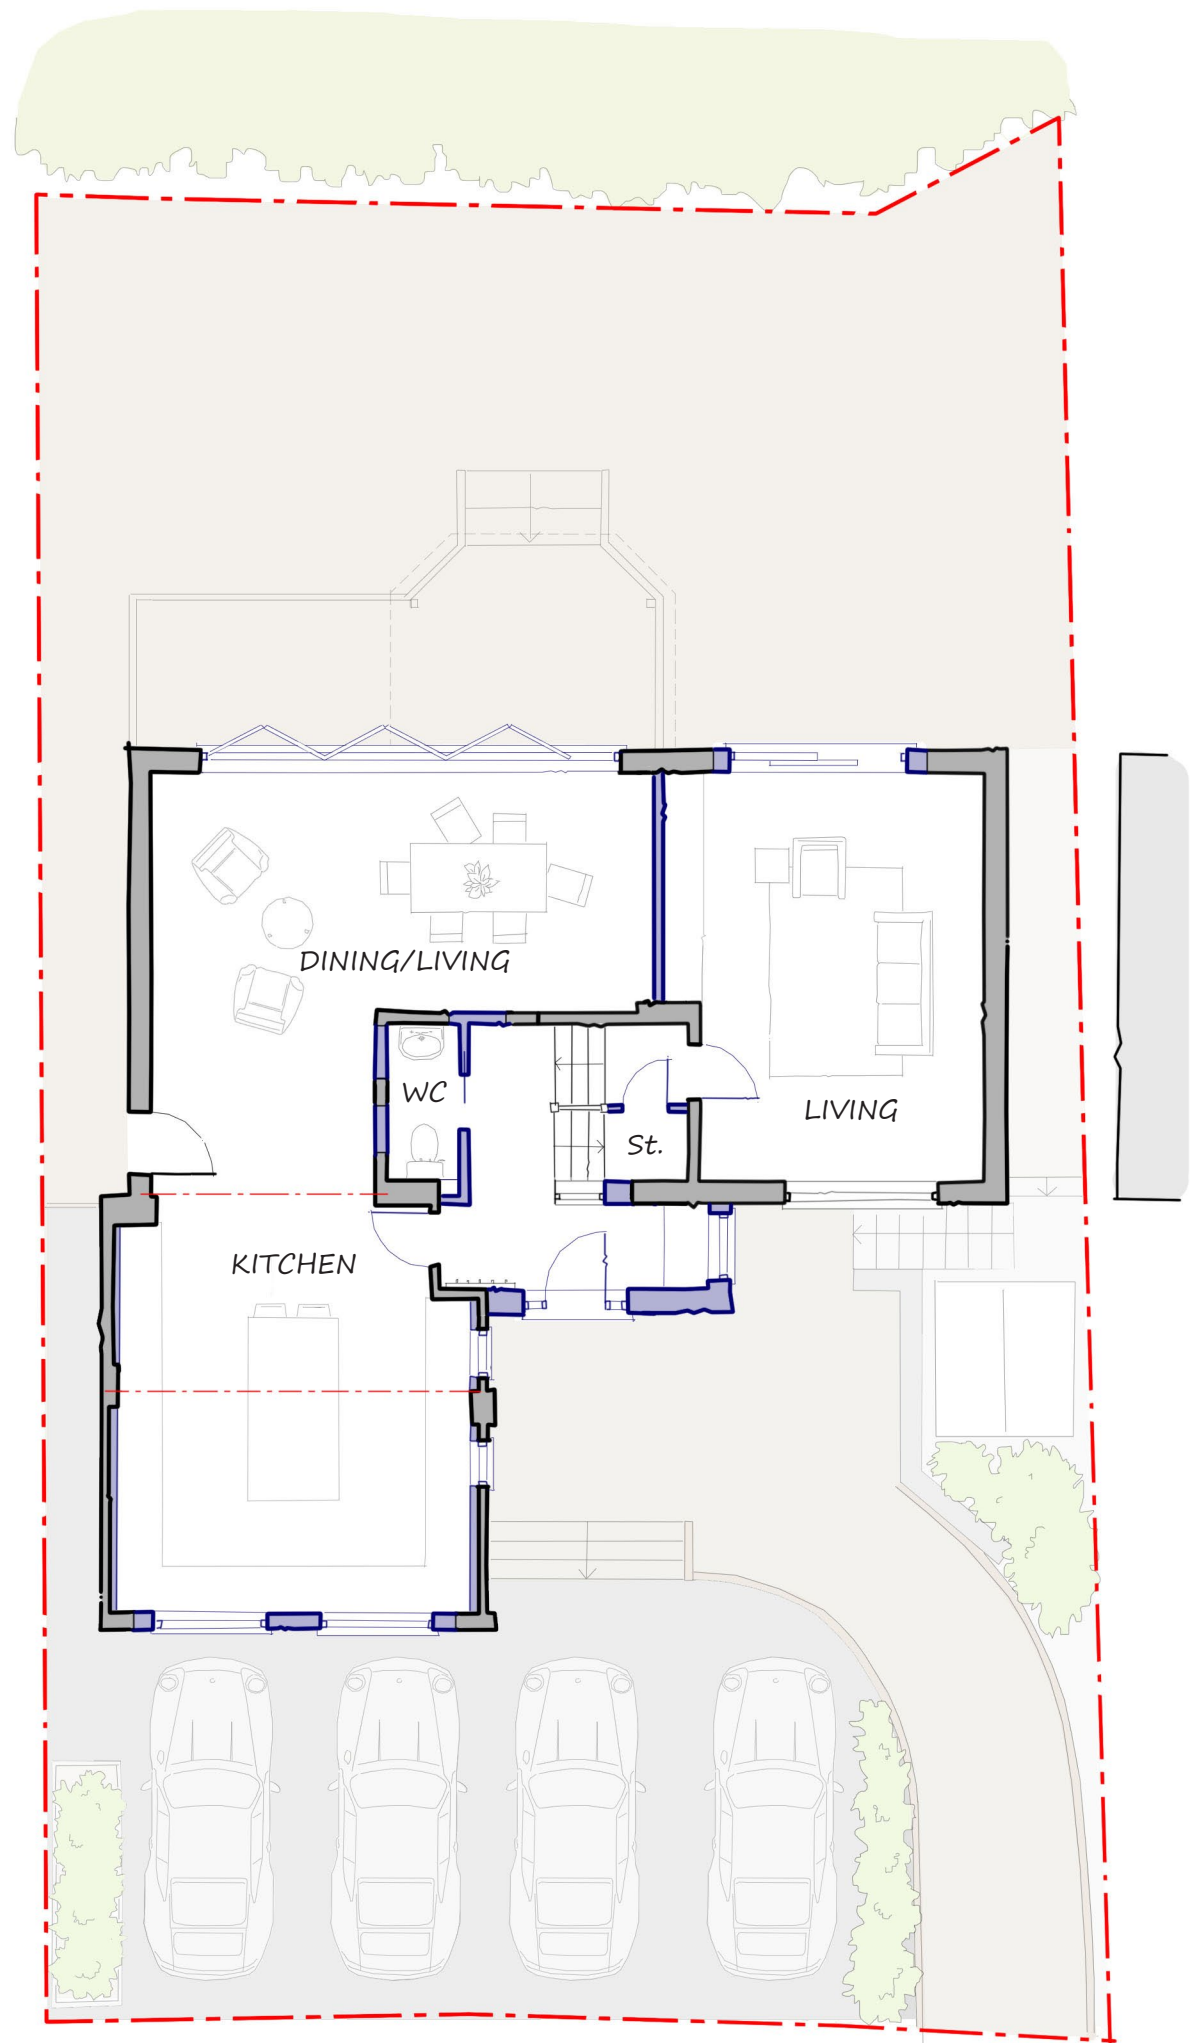
 
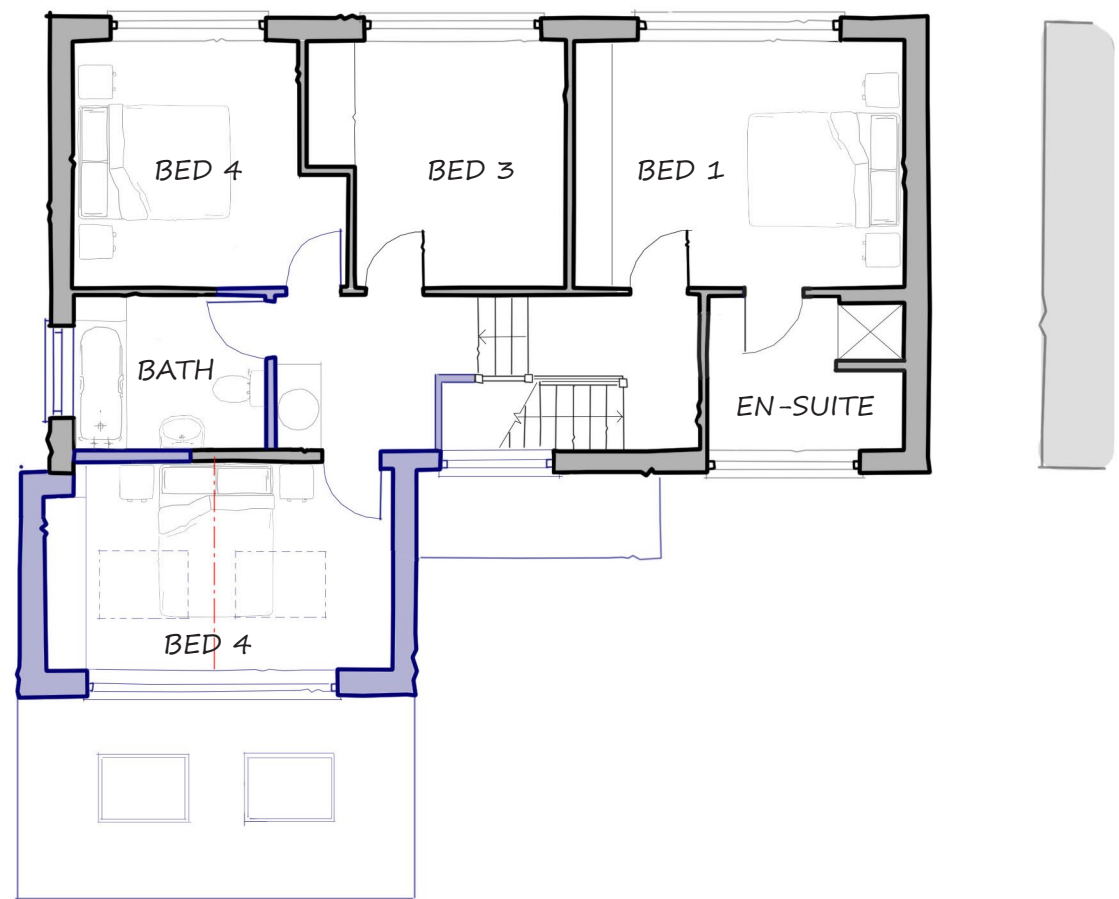


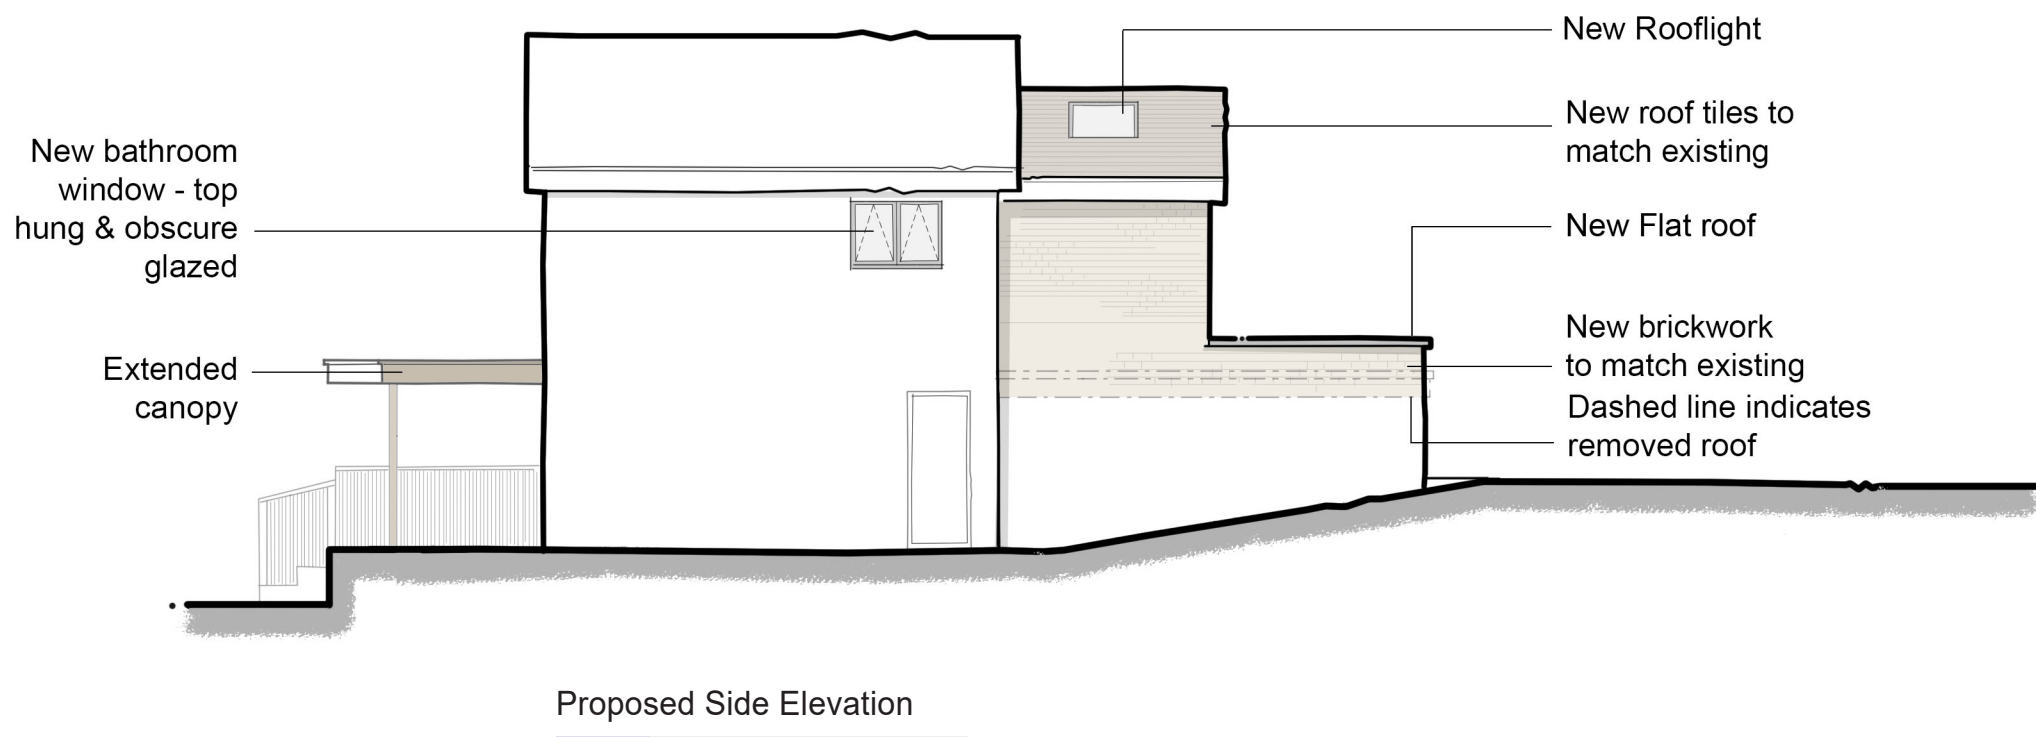

Proposed Ground Floor Plan

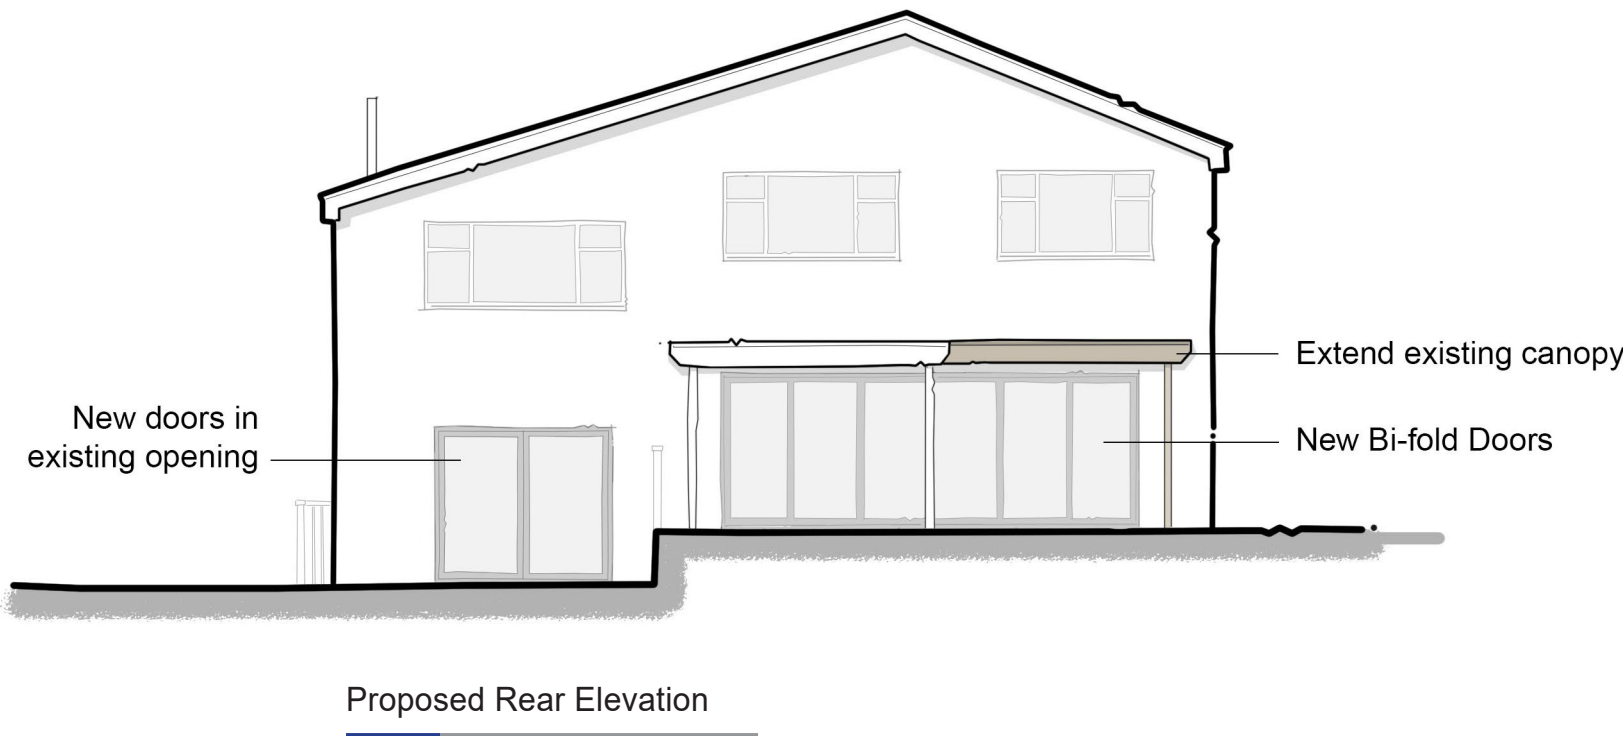

Proposed First Floor Plan

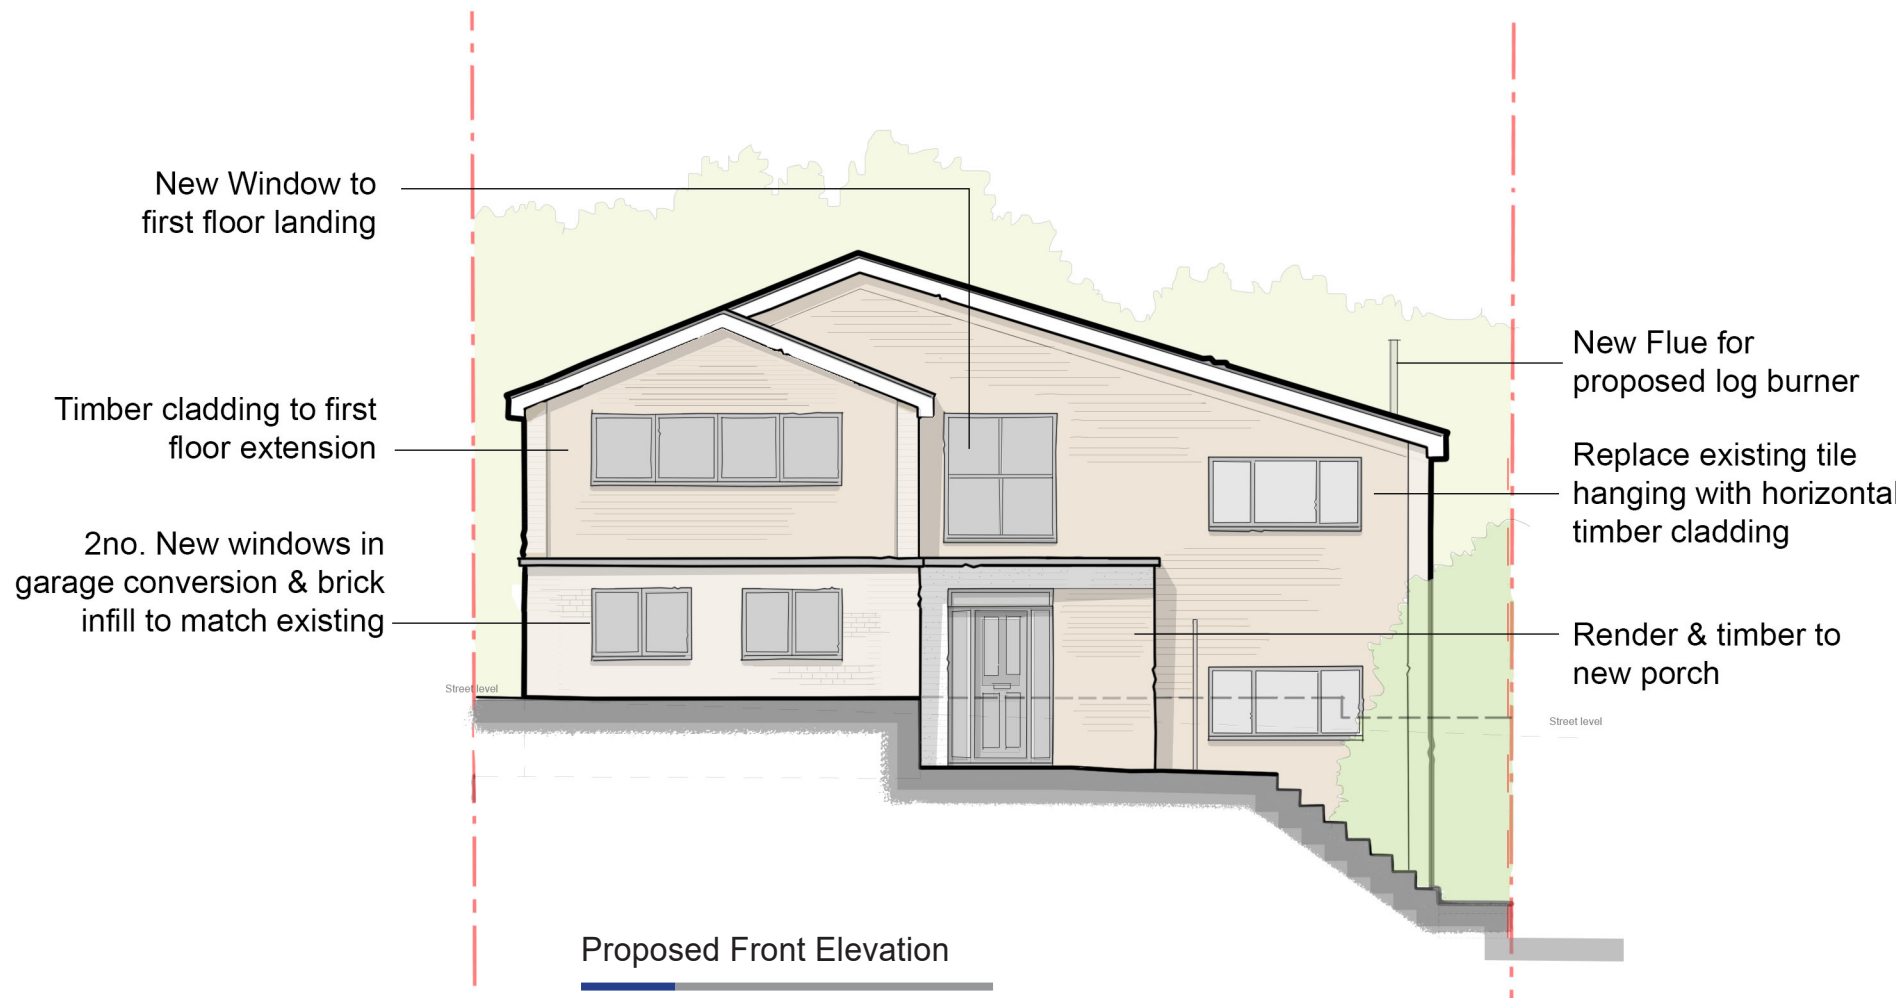

A	Reduced extension	FEB 23
REVISION	DESCRIPTION	DATE

2 Charnwood Gardens
Chandlers Ford
SO53 5QR

PROJECT

CLIENT Mr & Mrs Cooke

DRAWING PROPOSED PLANS & ELEVATIONS

NO. 1691/P/10 A

DATE OCTOBER 2022

SCALE 1:50 / 1:100

DRAWN BY MH CHECKED BY LW

bbd
ARCHITECTS

bizzy blue design ltd
riba chartered architects

horsefair arch
the horsefair
romsey
SO51 8EZ

t : 01794 524200
e: enquiries@bizzybluedesign.com