

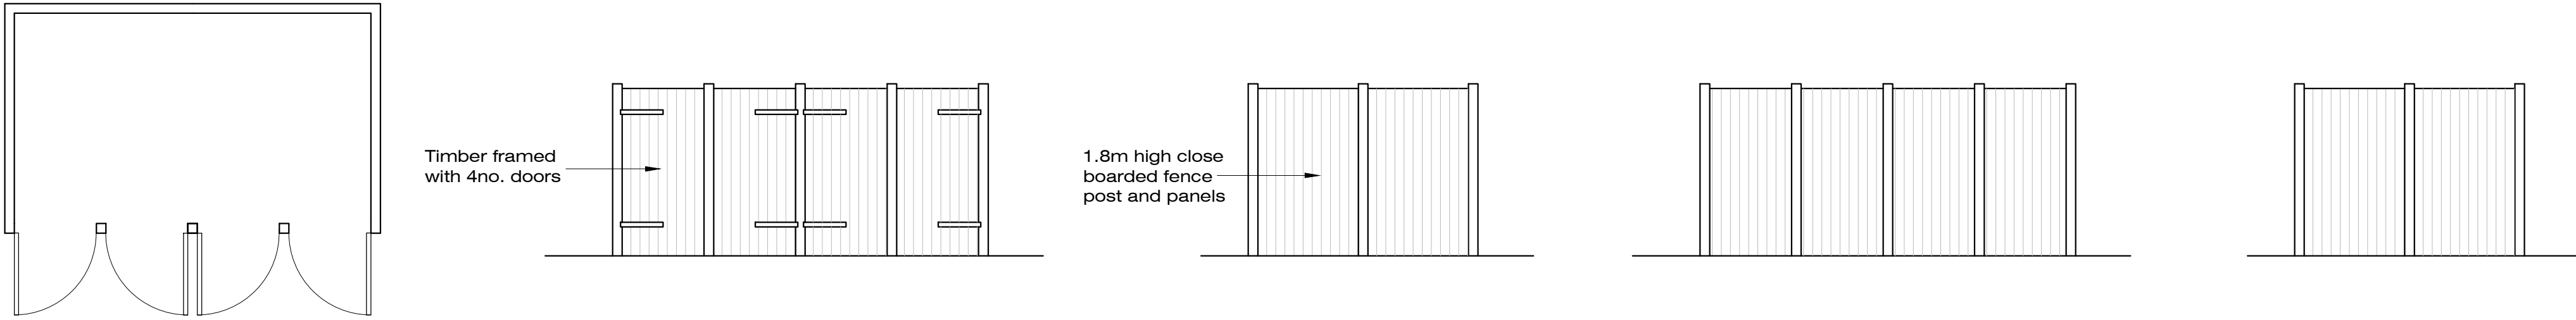


Bin Store - Plan and Elevations

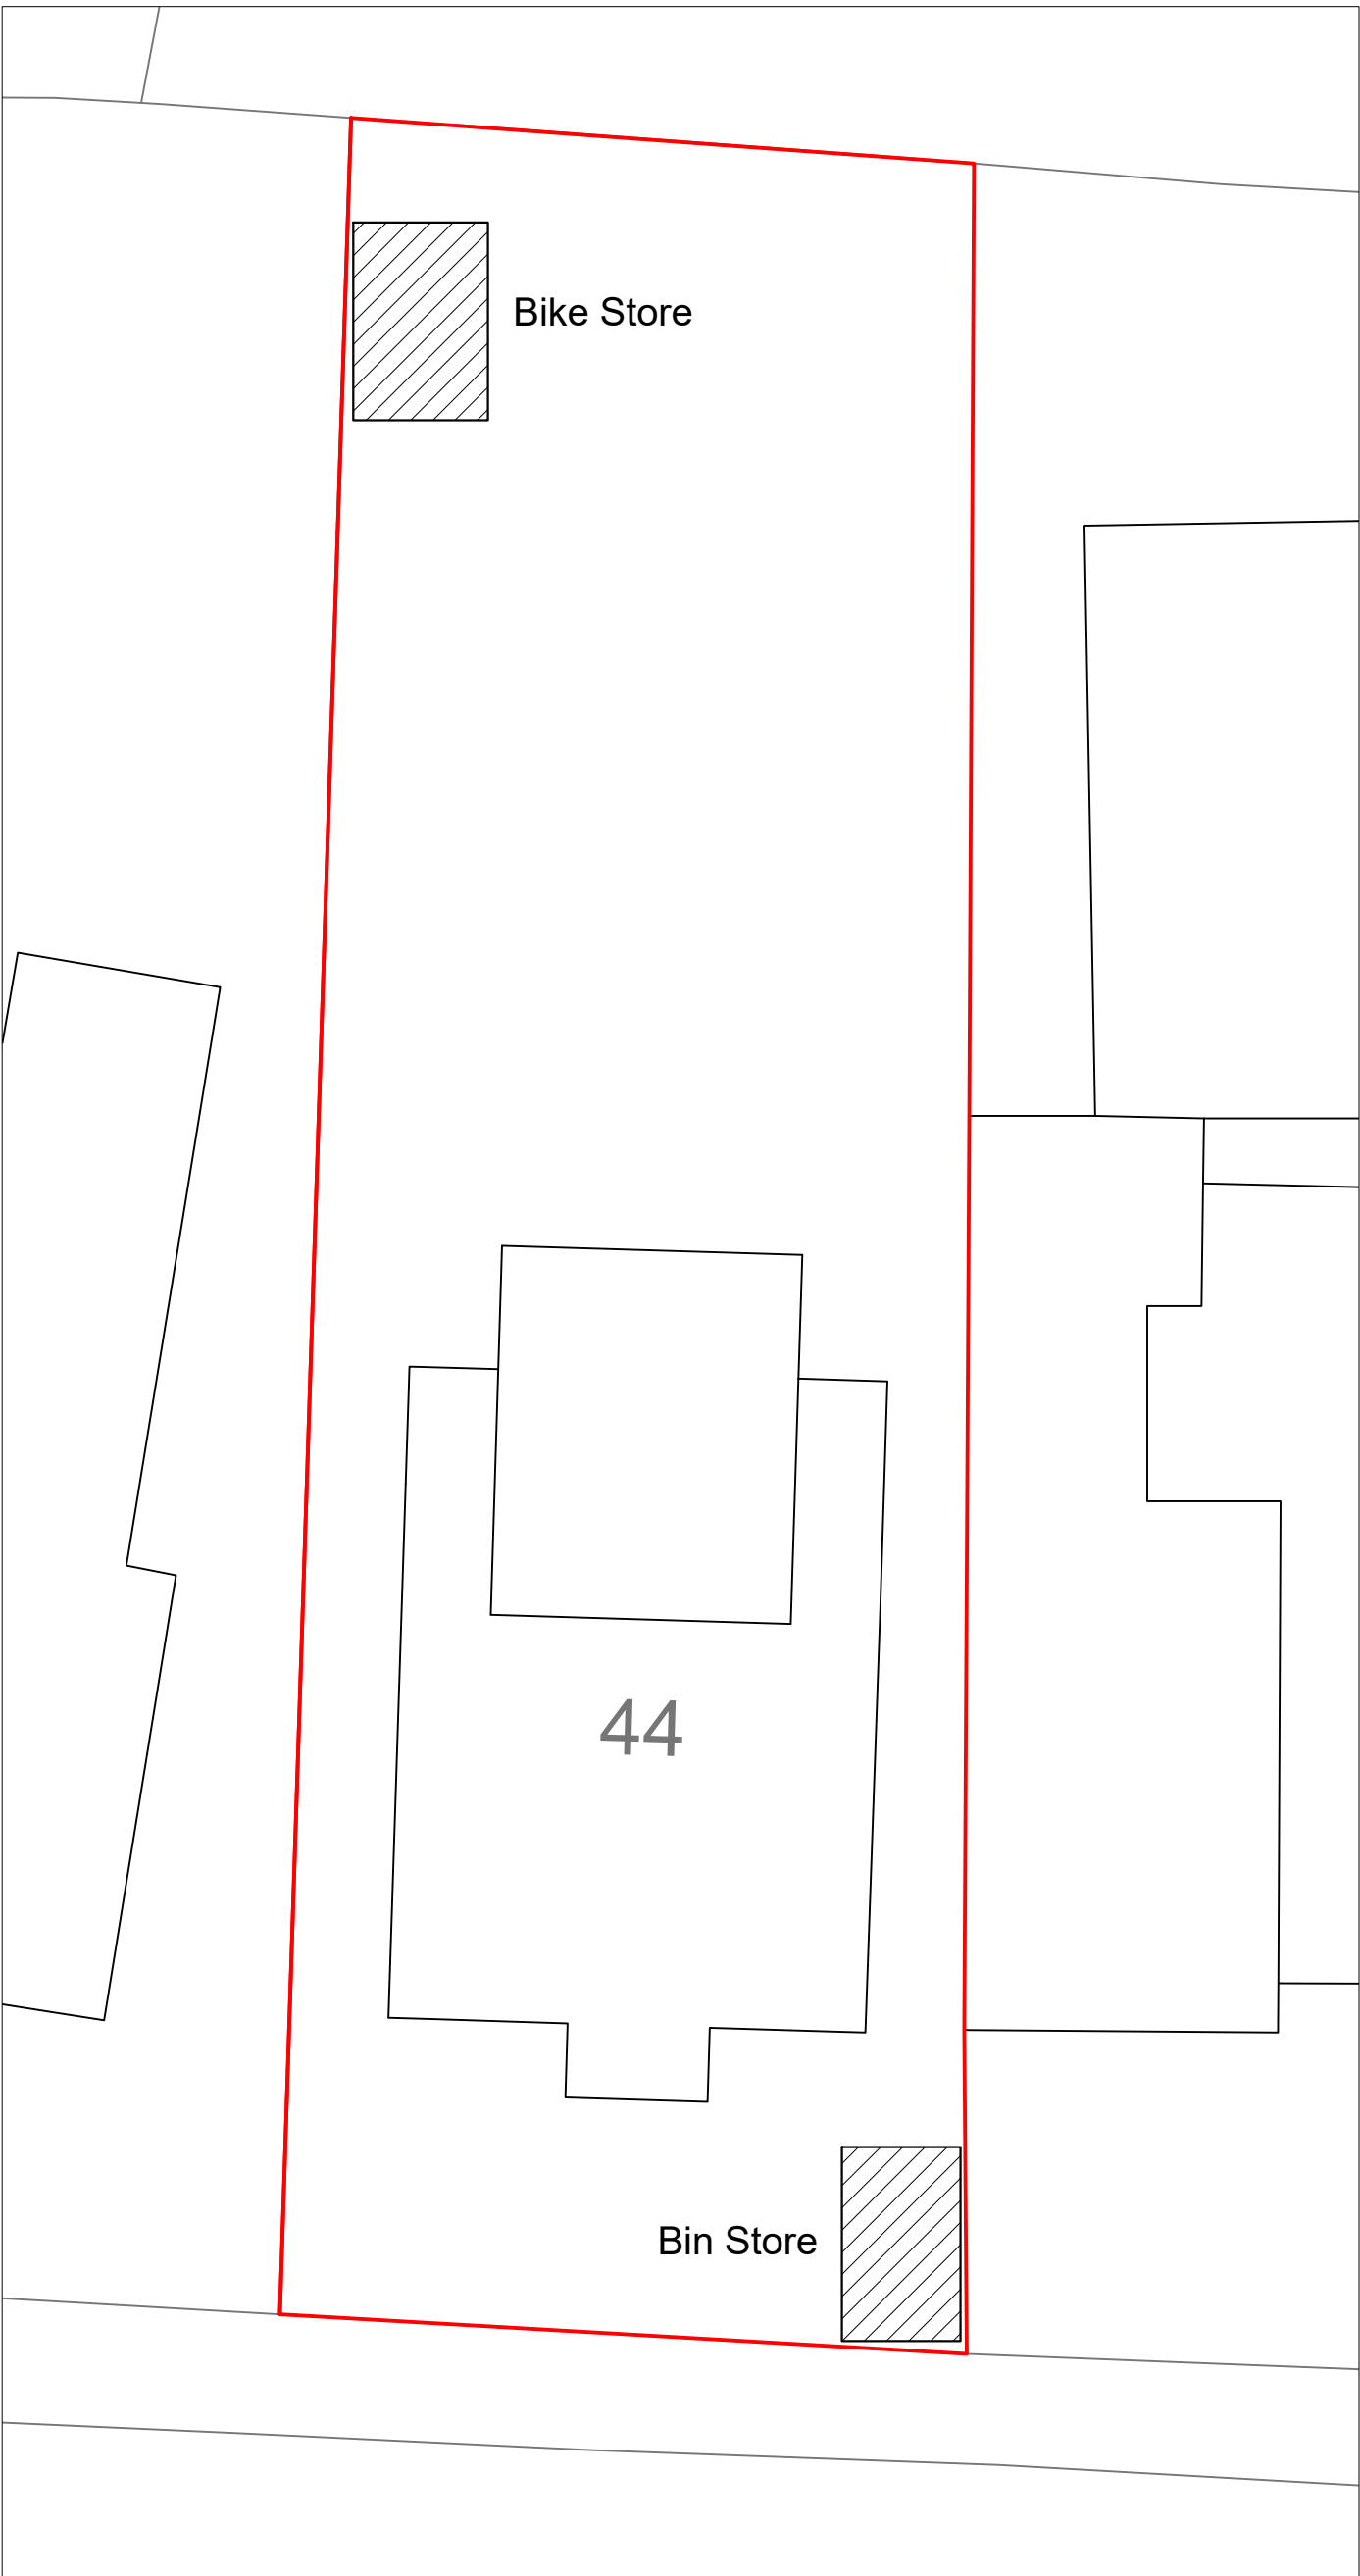

Bike Store - Plan and Elevations

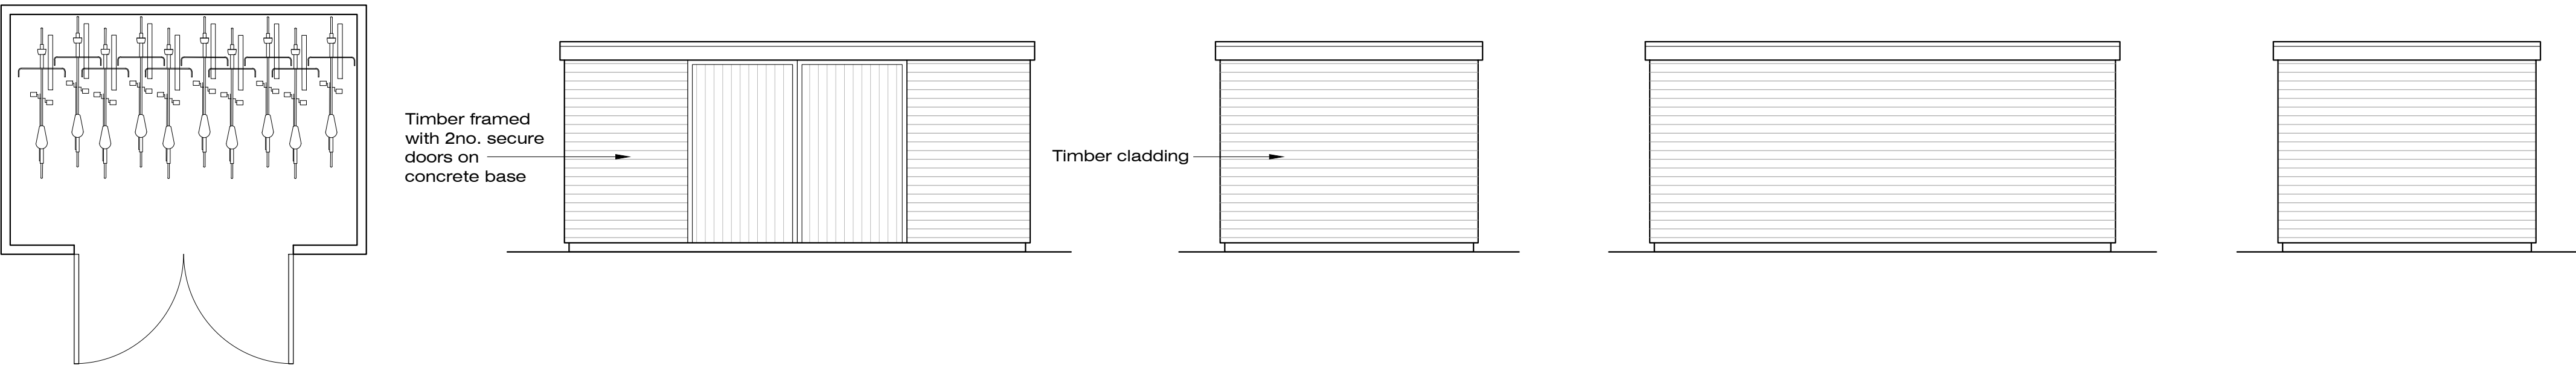

Site Plan - 1:500

-	Issued for Discharge of Planning Condition 5	NJ	16-03-23
Rev.		By	Date

Wildern Architecture Ltd
The Hawthorns, 105 Dibles Road,
Warsash, Southampton, SO31 9JL

Project
44 Leigh Road, Eastleigh, SO50 9DT

Client
Cranbourne Homes

Title Site Plan, Bin and Bike Store Plans and Elevations			
Date	March 23	Drawn By	NJ
Job No.	Drawing No.	Scale	Revision
W17-011	801	1:50/ 500@A1	-