





Existing Front Elevation

Existing Rear Elevation

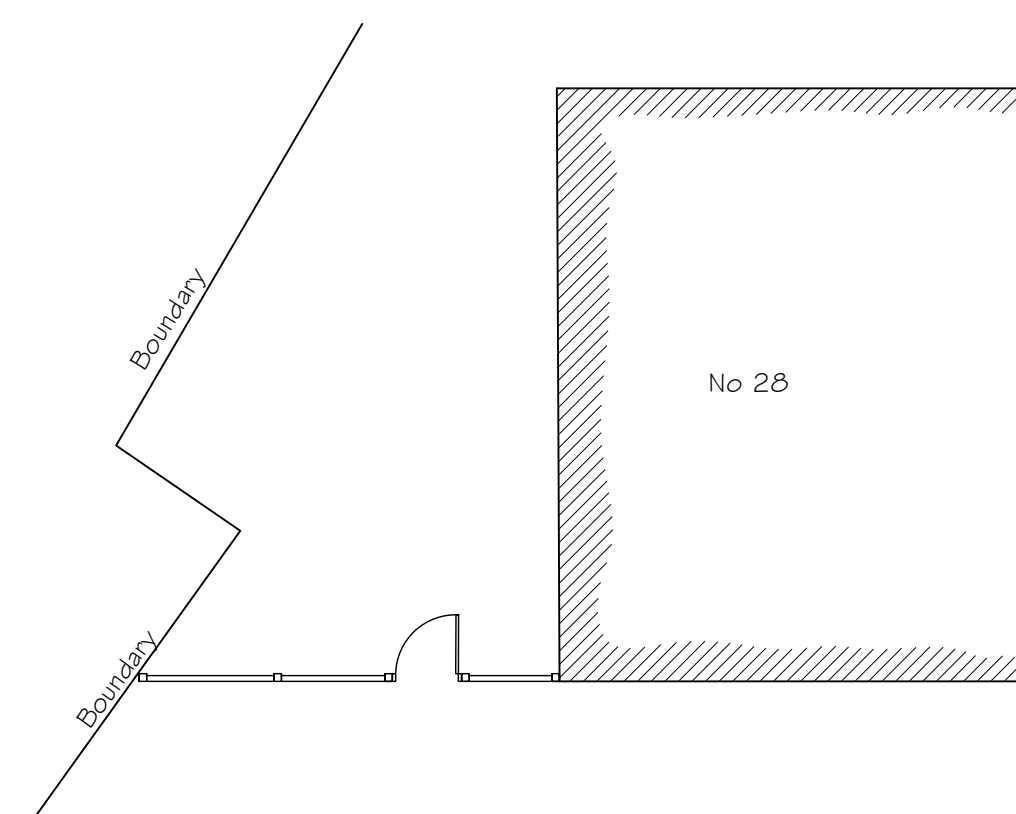


Existing Ground Floor Plan


Existing Front, Rear Elevation and Block Plan 1:100

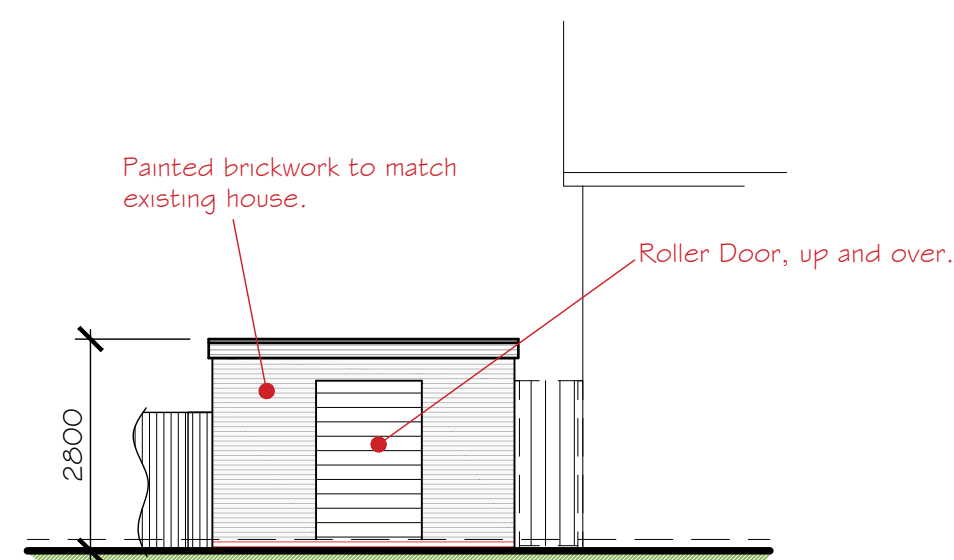


Proposed Front Elevation

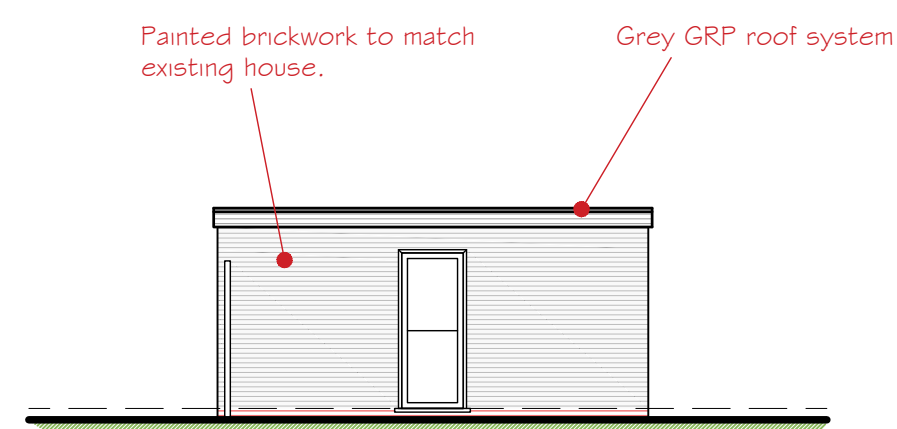


Proposed Side Elevation

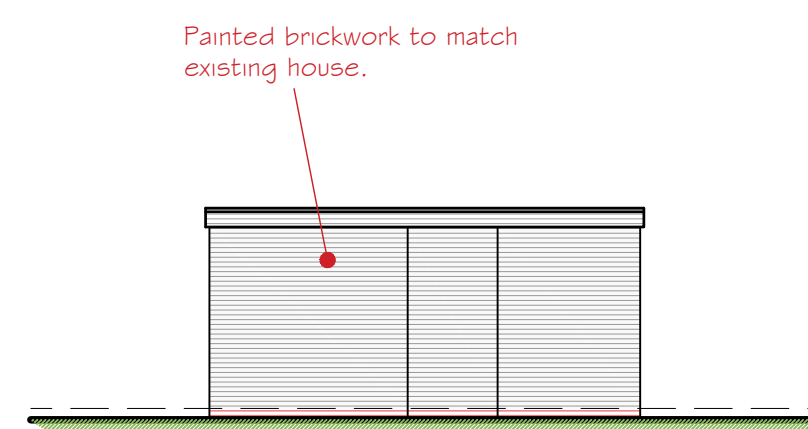


Proposed Side Elevation

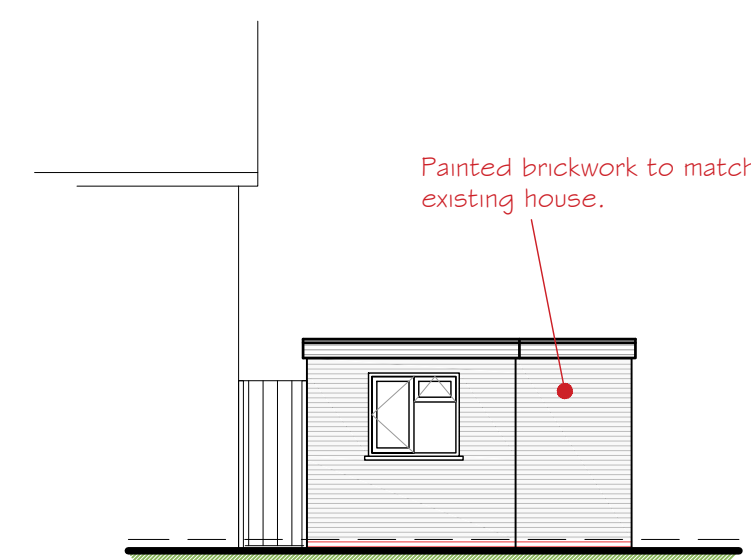

Proposed Rear Elevation

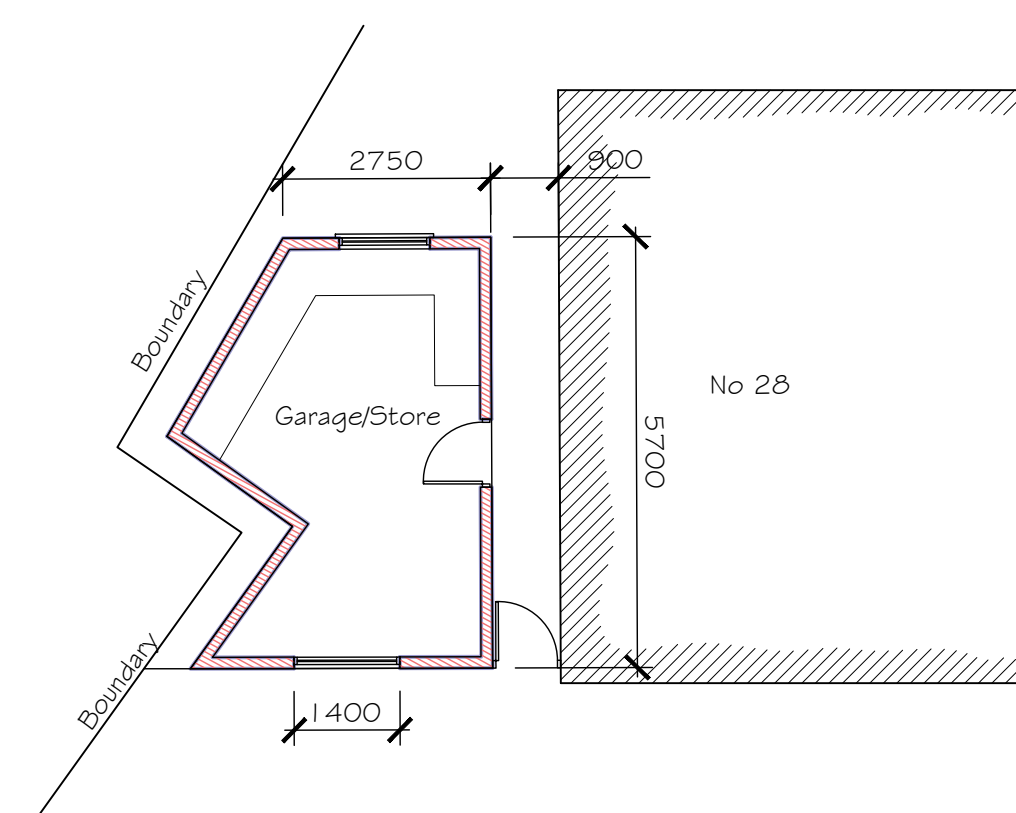


Proposed Ground Floor Plan

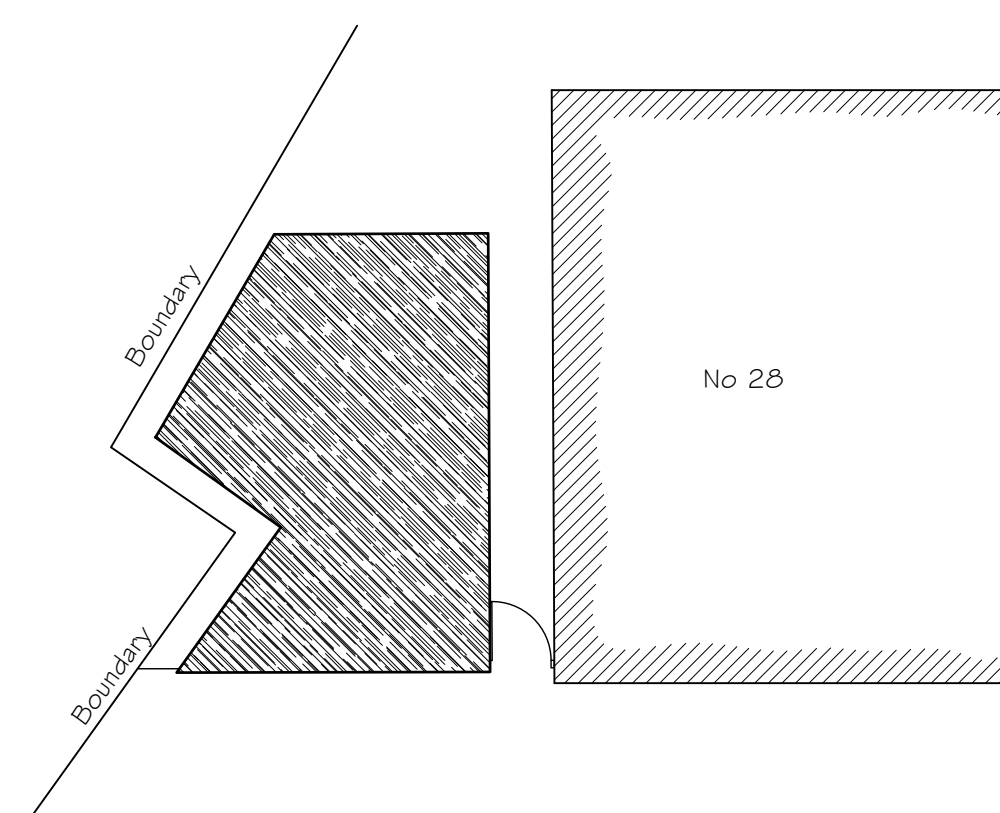

Proposed Roof Plan

Proposed Shed/Store to Side of Property Elevations and Block Plans 1:100

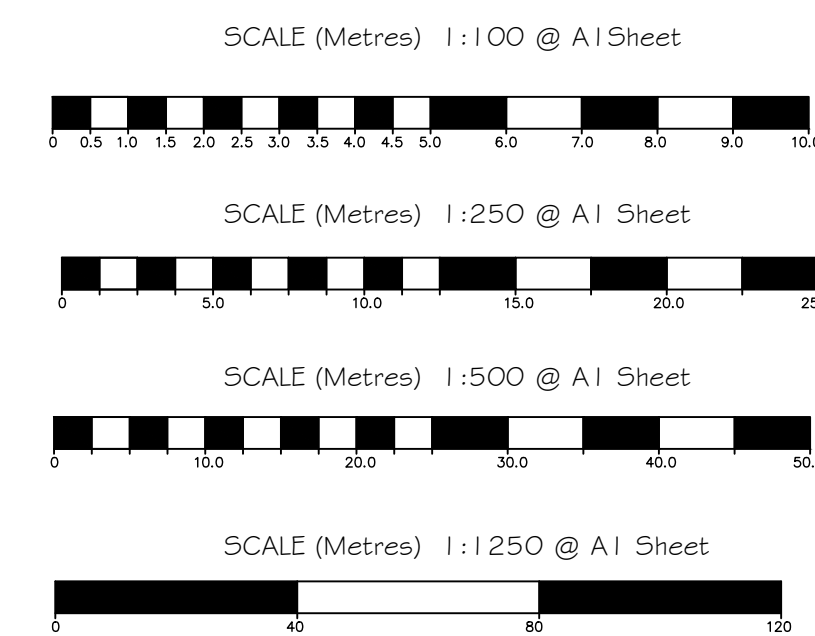

Drawing Notes:


The copyright of this drawing belongs solely with BPS Design Consultants Ltd, it should not be copied or reproduced without their written consent.

Written dimensions to take precedent over scaling the drawing however all dimensions to be checked and verified on site prior to commencing works. The Contractor shall take all responsibility for setting out. Any discrepancies should be clarified prior to proceeding with work.

All workmanship and materials shall comply with BS 8000 Parts 1-15.



Proposed Block Plan 1:500

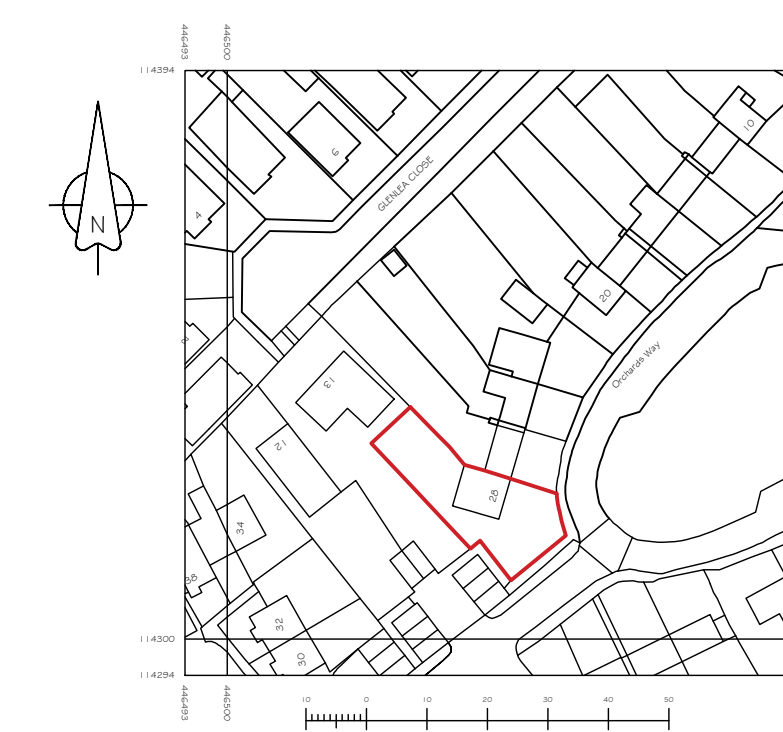

Location Plan 1:1250

BPS Design Consultants Ltd
Architectural Services and Structural Engineers

Seafields, Dodwell Lane, Bursledon, Southampton, SO31 1DJ

Tel: 023 8040 4017

robert@bpsdesign.co.uk
Mobile: 07915 604 293

colin@bpsdesign.co.uk
Mobile: 07886 855 897

www.bpsdesign.co.uk

Project:
28 Orchards Way
West End
SO30 3FB

Client:
Marie Gale

Dwg Title:
Proposed Garden Shed

Dwg No: PLJ01 Revision: -

Date: March 2023 By: rjn Scale: As Shown

The Copyright of this drawing belongs solely to BPS Design Consultants Ltd. It should not be copied or reproduced without consent from BPS Design Consultants Ltd. Original drawing at A1 size.

Issued for
Planning Approval