

ecourban ltd

13 The Greencroft, Salisbury SP1 1JD

T: 01962 877 397

E: barrie@eco-urban.co.uk

eco urban
ARBORICULTURAL

Mr McDermott
CMCdesign Architectural Services
The Studio
23 Malibres Road
Chandlers Ford
SO53 5DS

Our Ref: 231535 - Let 2


8 March 2023

Dear Mr McDermott

Re: Tree Protection at 18 Randall Road, Chandlers Ford, SO53 5AL (Application No. H/22/94316)

Please find attached a Tree Protection Plan, as required under Condition 5 of the above planning approval.

Yours sincerely

 

Barrie Draper BSc (Hons) Arb TechCert(ArborA) CertArb(RFS)
Arboricultural Consultant

Attached: 1: ECO 2 – Tree Protection Plan

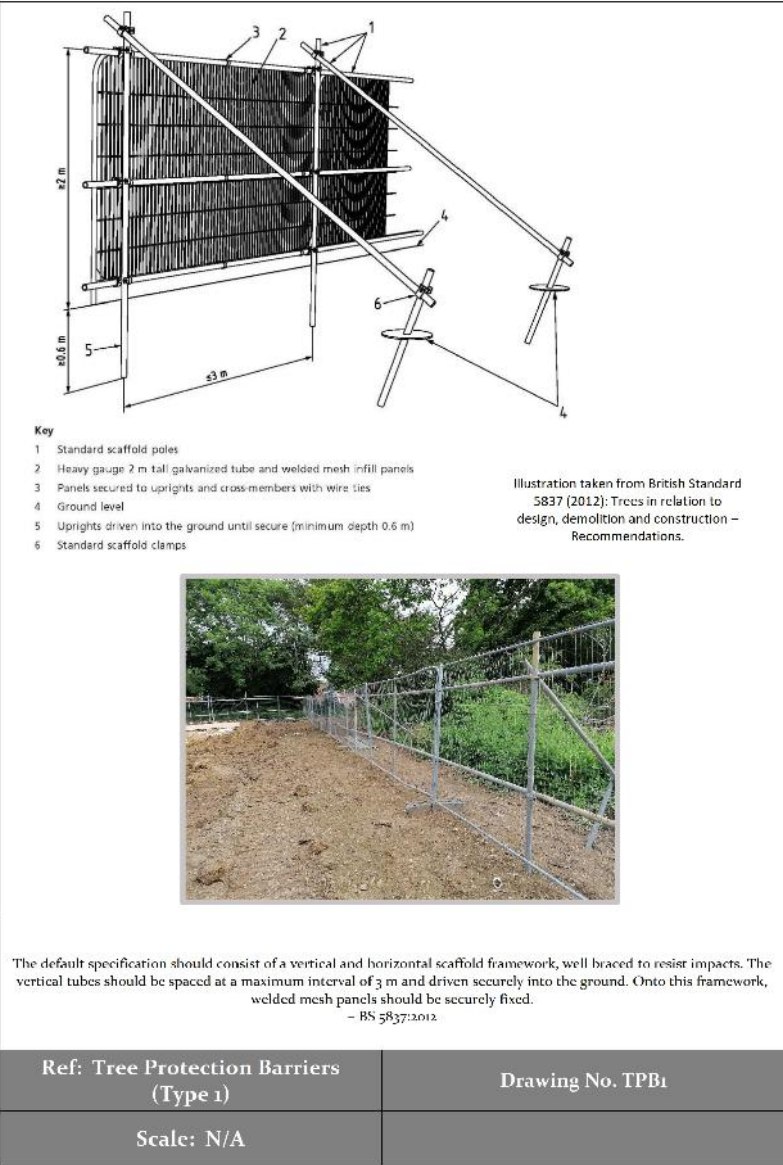


Figure 1 - Tree Protection Barriers



Figure 2 - Ground Protection Measures

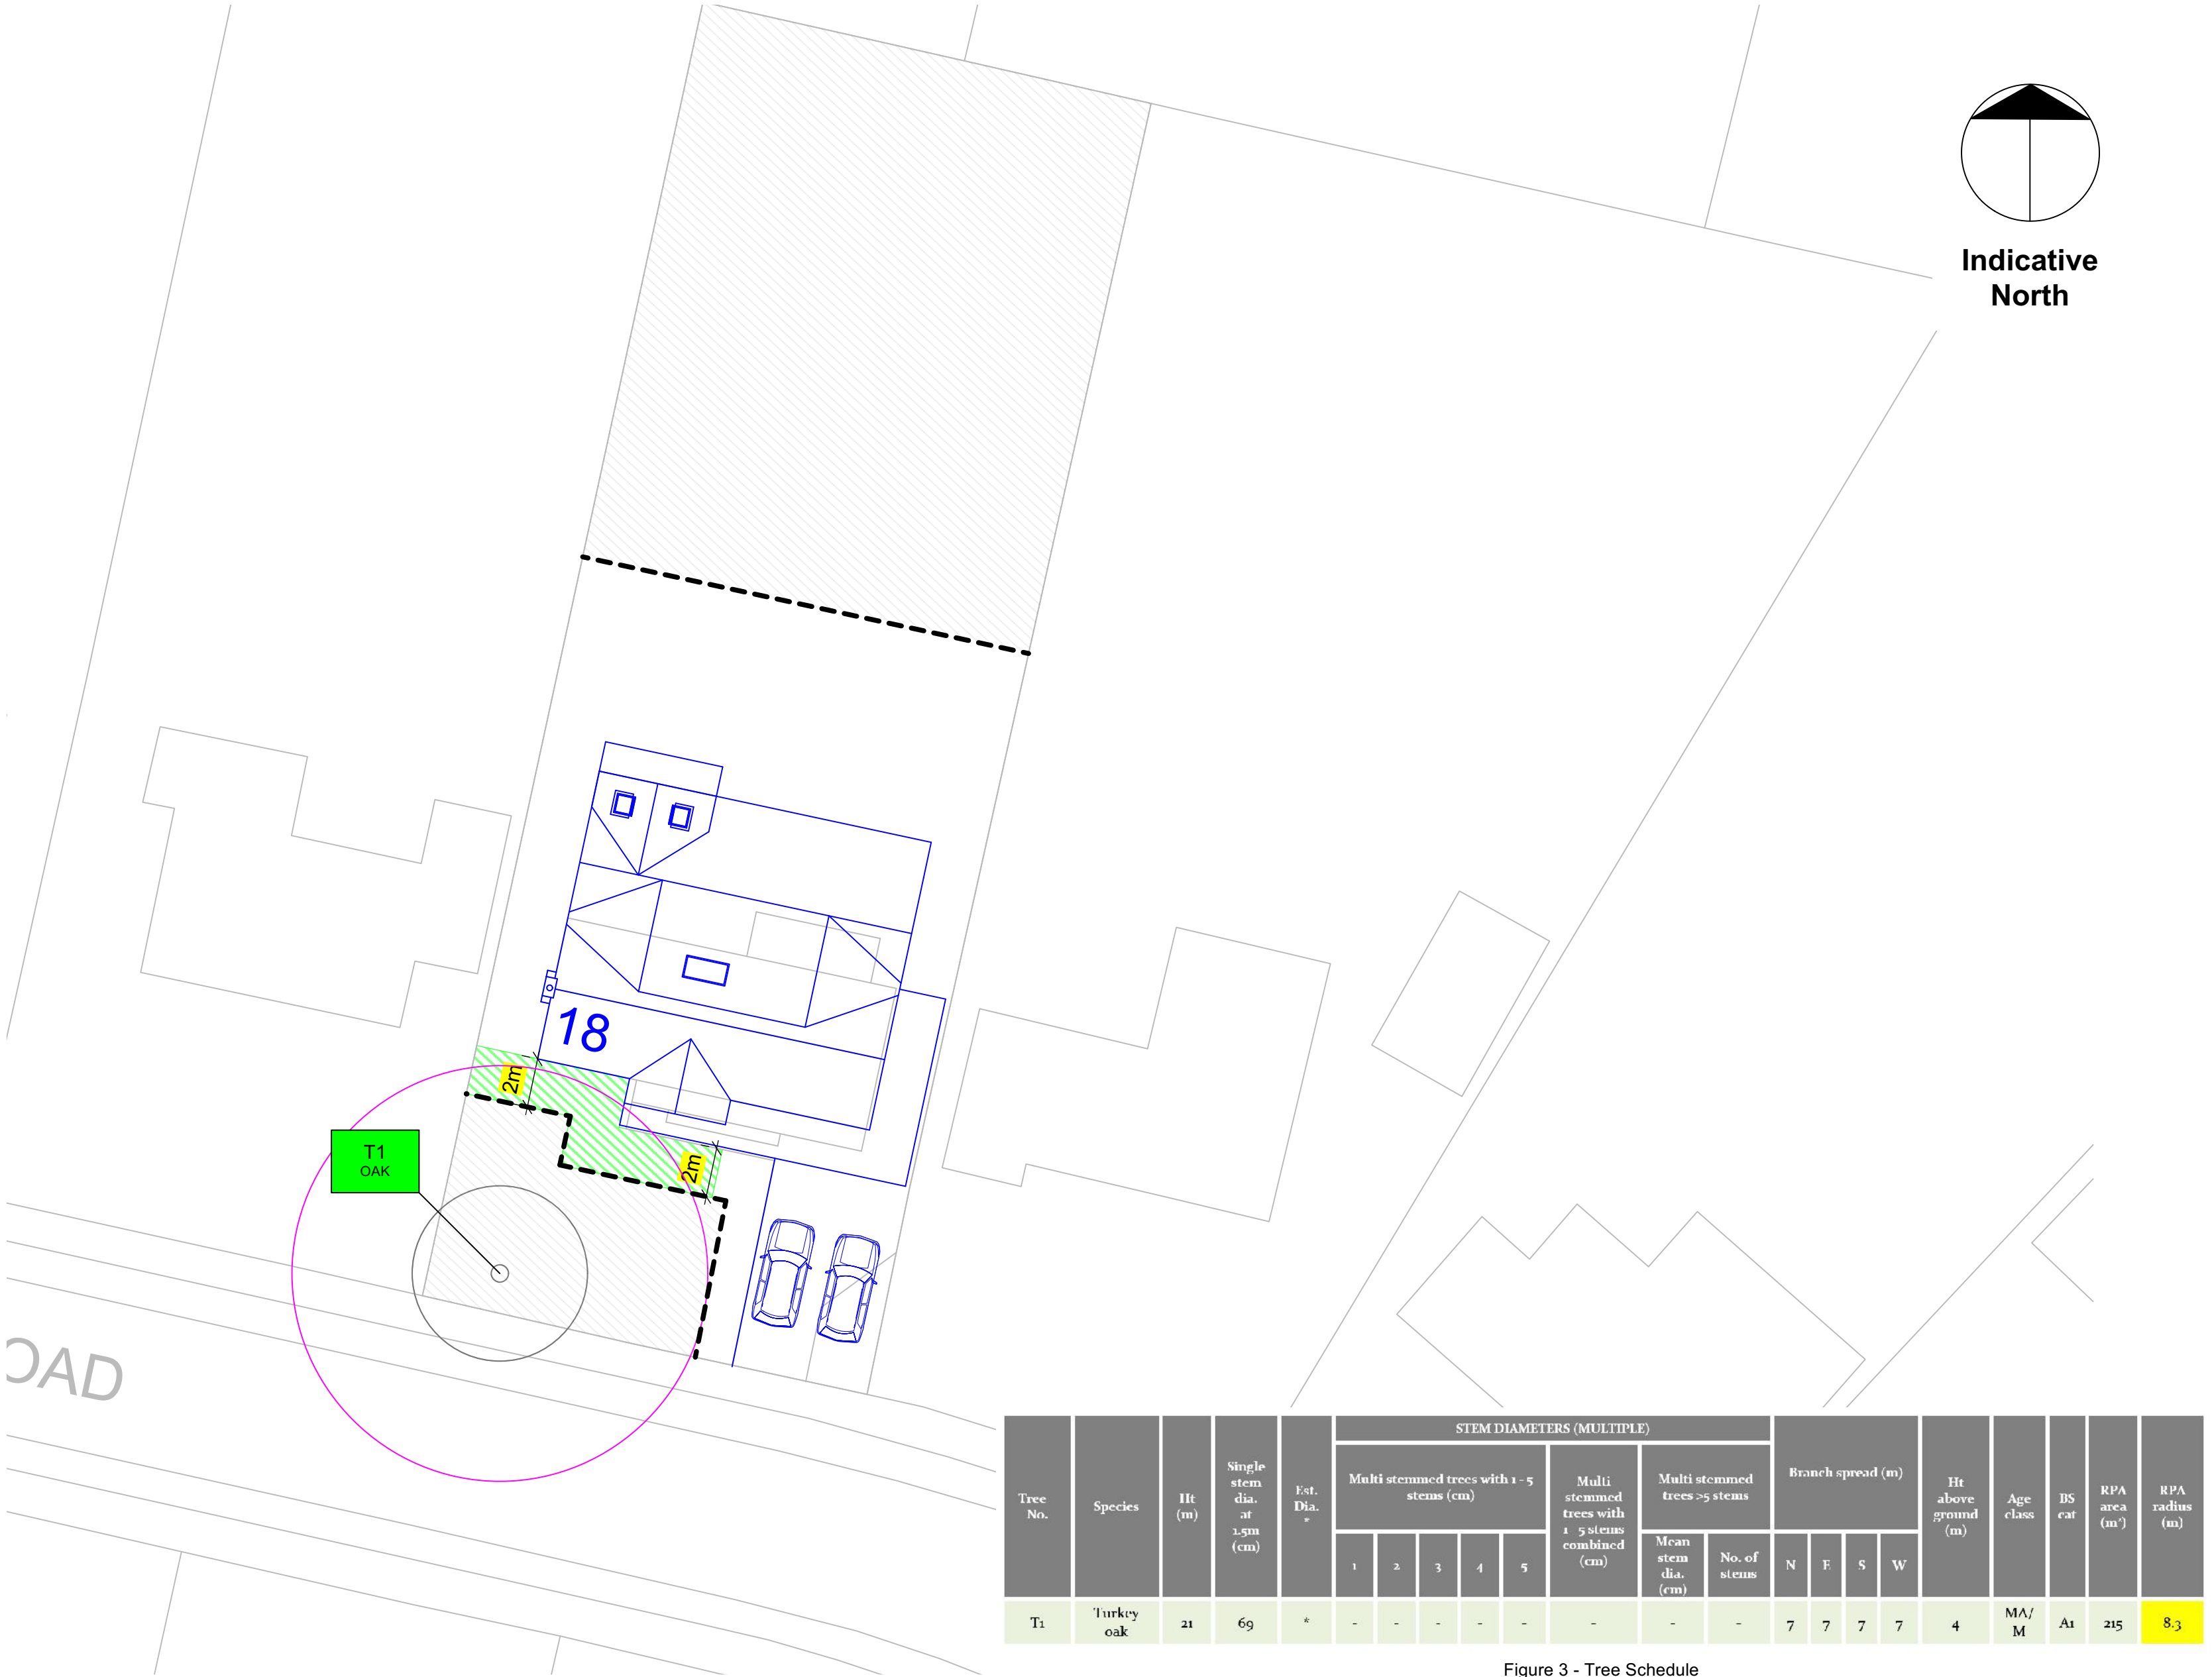


Figure 3 - Tree Schedule




ECO 2 - TREE PROTECTION AT
18 RANDALL ROAD, CHANDLERS FORD

SCALE: 1:200 @ A3

COMPOSITE PLAN:
EXISTING SITE CONFIGURATION IN GREY,
CONSENTED LAYOUT IN BLUE

This drawing was originally produced in colour, therefore any subsequent monochrome photocopies may not show appropriate levels of detail and should not be relied upon for the purposes of dealing with site tree issues

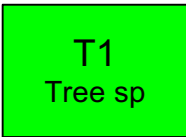


BS Category A: Trees
of high quality



Tree protection barriers (as per Figure1)
with construction exclusion zone



RPA outside barriers requiring
ground protection (as per Figure 2)

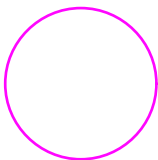

Root Protection Areas (RPAs):
Below ground tree constraints for
important tree based on BS 5837 guidance

