


42 Conduct Gardens - Site plan

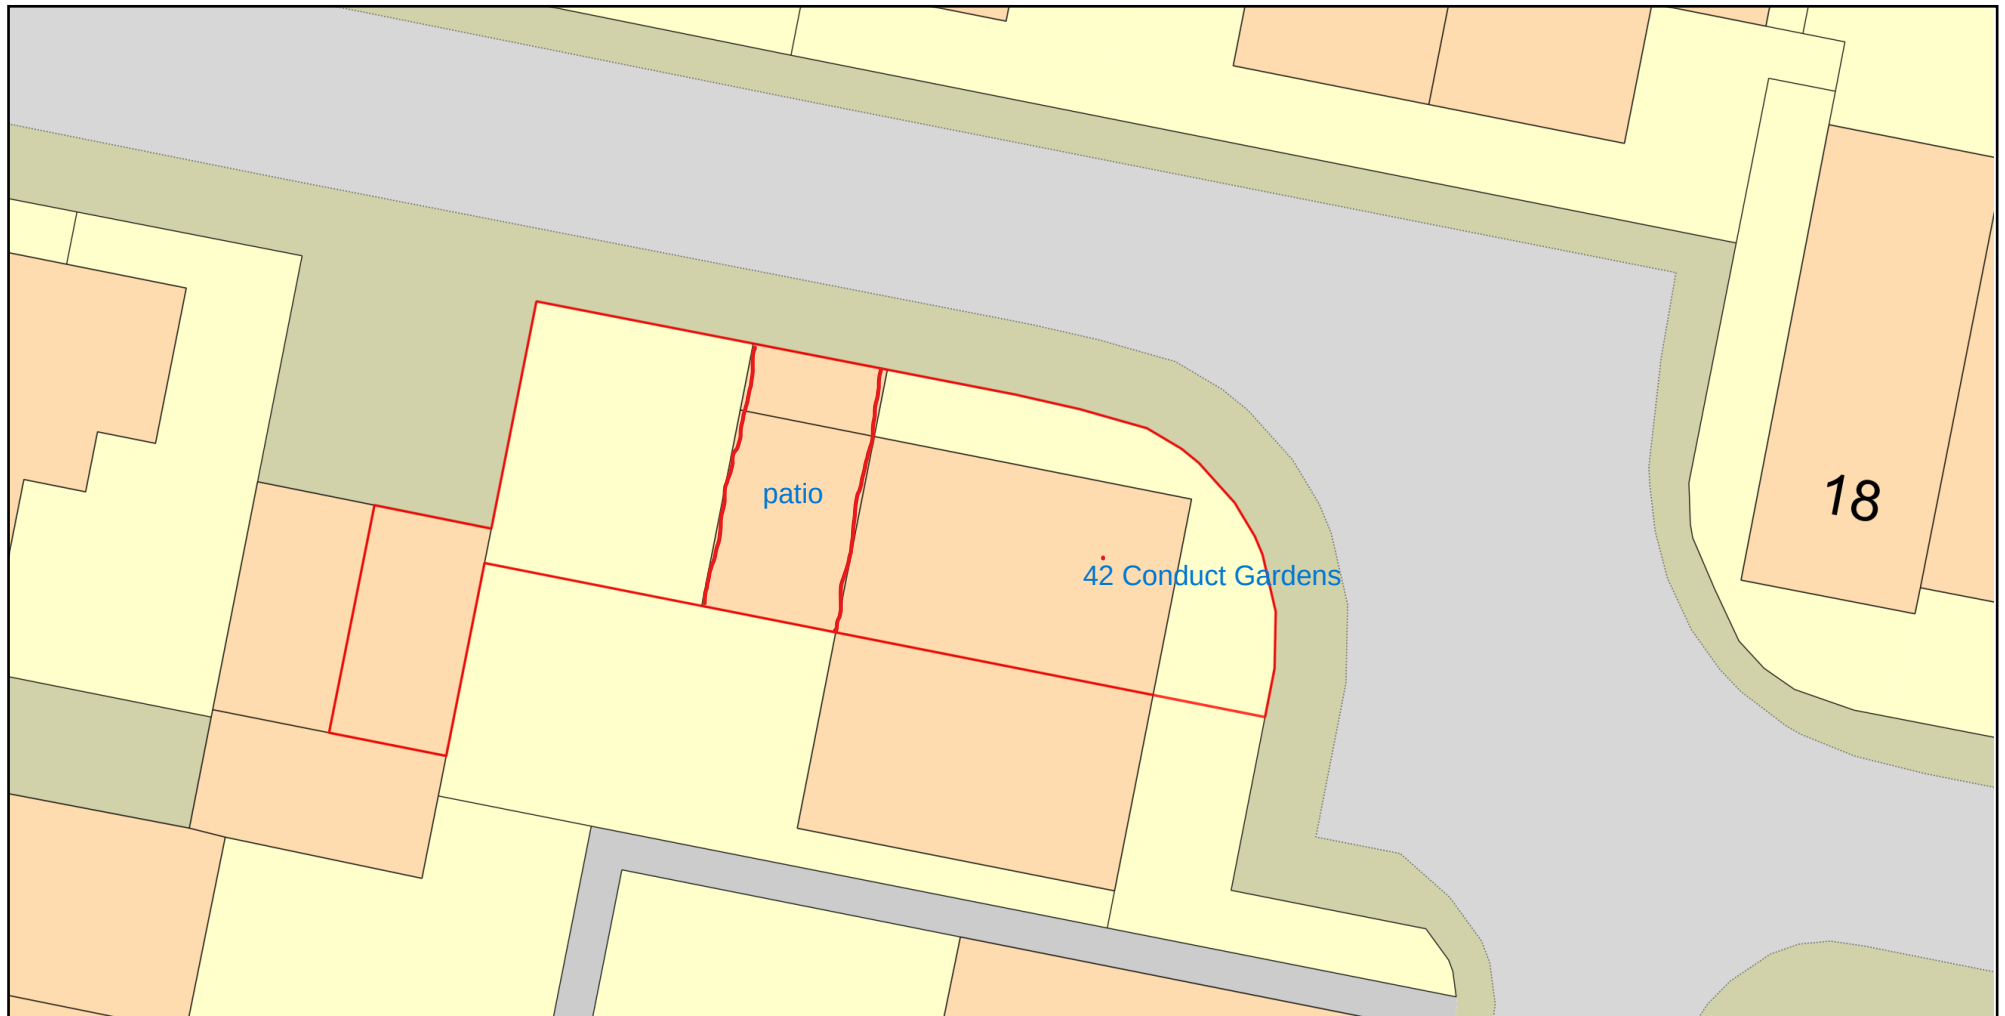

0 10
Metres



Plan Produced for: Iuliana Petcu

Date Produced: 14 Mar 2023

Plan Reference Number: TQRQM23073132004258

Scale: 1:200 @ A4

© Crown copyright and database rights 2023 OS 100042766