



East Elevation


Outbuilding 1
Timber frame and base
Horizontal ship-lap
cladding
Glazed UPVC windows
and doors.
Concrete base.

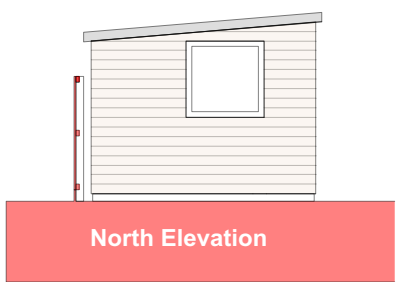




North Elevation

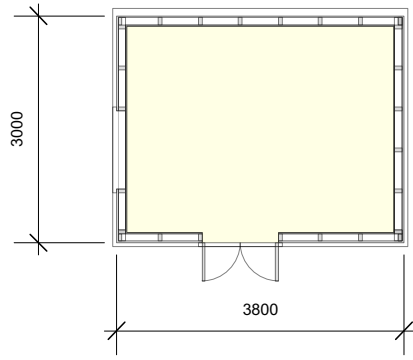

West Elevation

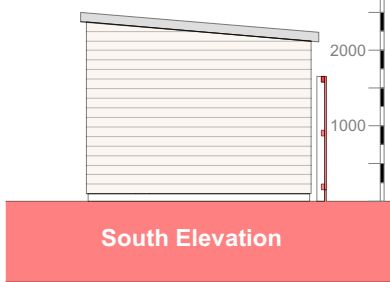

South Elevation

 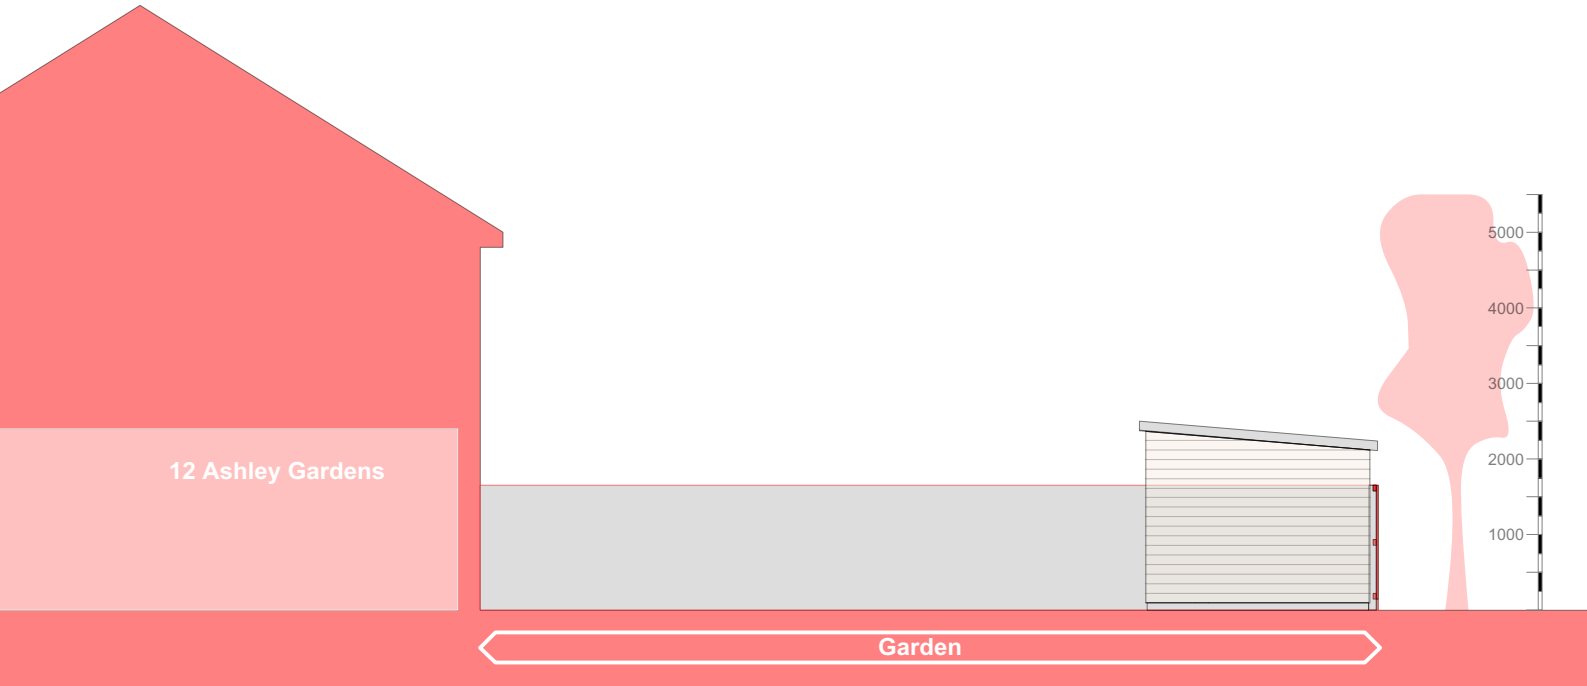 

Application No	H/23/948818	Applicant	Ms Grace Wilcox
Desription	Two Sheds in Back Garden	Drawing	Proposed Plan & Elevations
Site	12 ASHLEY GARDENS CHANDLER'S FORD EASTLEIGH SO53 2JH	Drawing Number	SK12032023 - 03
		Scale	1:100 @A4