
 


Site Plan

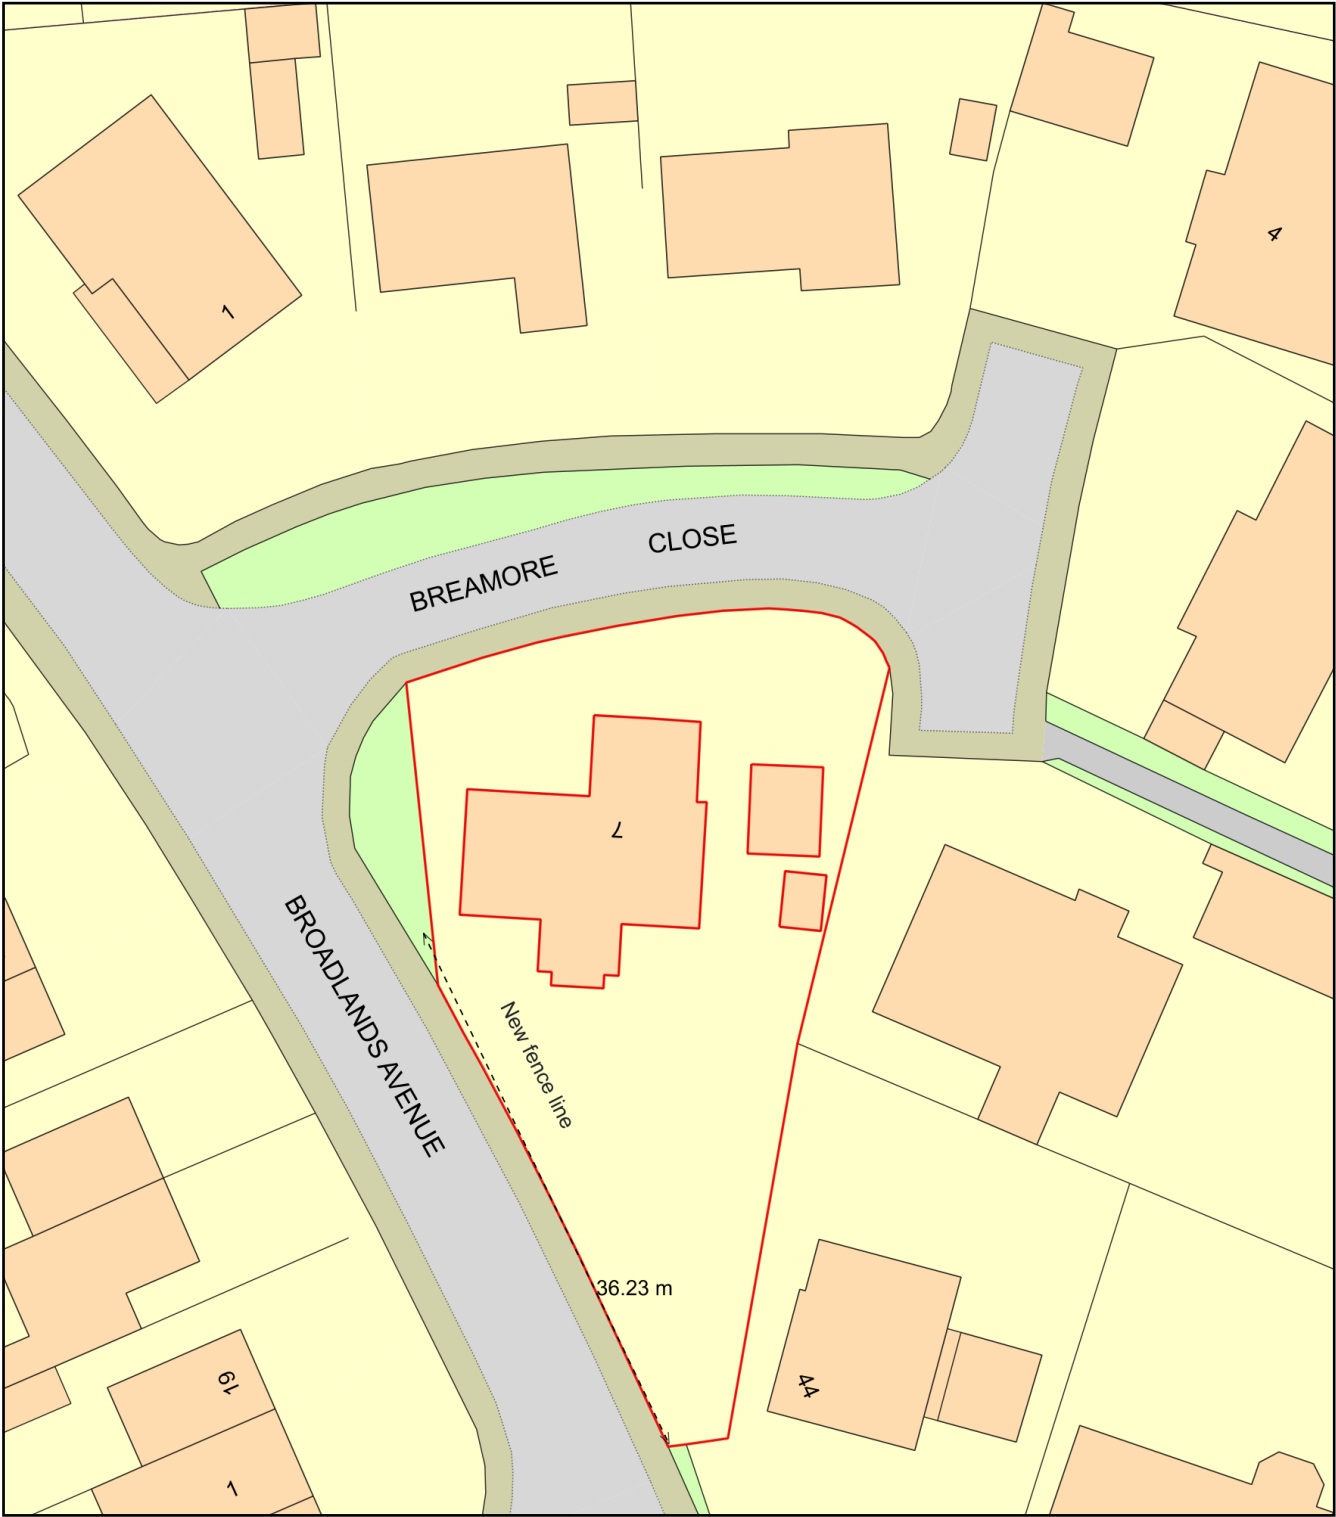

Plan Produced for: Eastleigh Council

Date Produced: 20 Mar 2023

Plan Reference Number: TQRQM23079193538107

Scale: 1:500 @ A4