
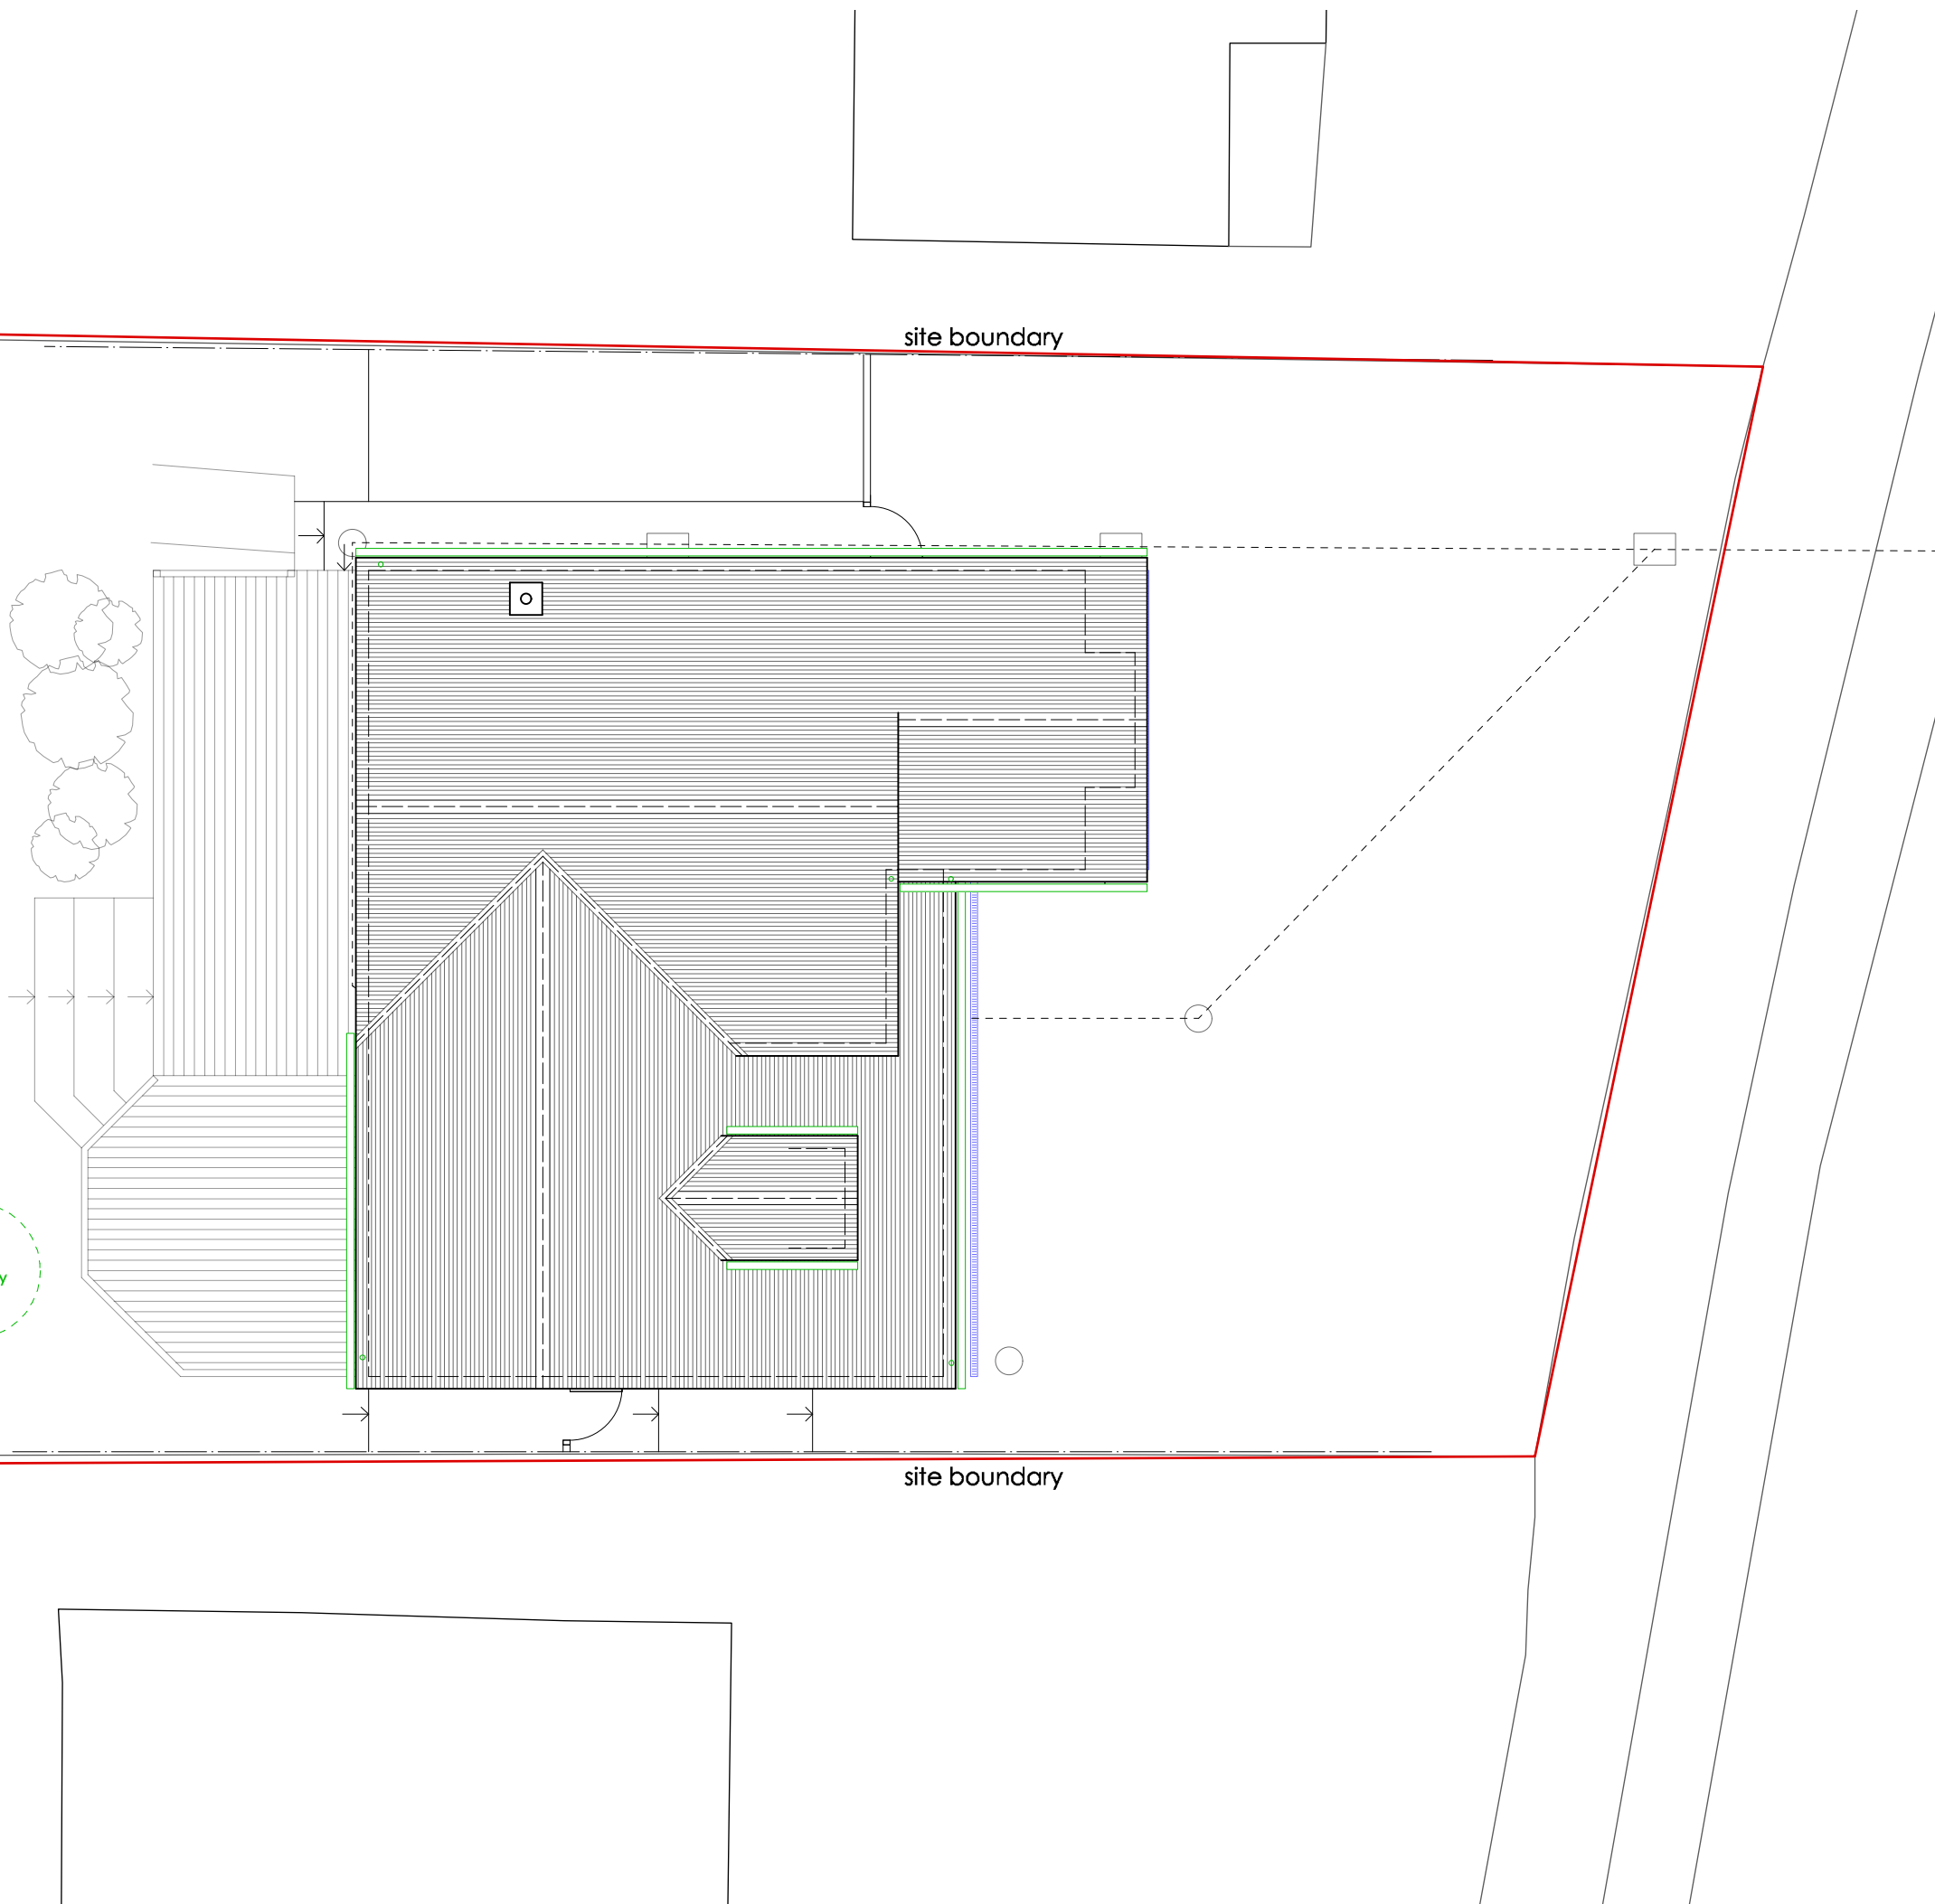
 


 

SCALE	1:100	DATE	06/20
-------	-------	------	-------

DRAWING NO
01 - 01
REVISION
A

PROJECT NO
419314

CLIENTS	David & Zina Eminton
PROJECTS	14 Oakwood Road, C
DRAWING	Site plan - existing

PELL-STEVENS ARCHITECTS

STABLE STUDIOS GODSHILL WOOD FARM WOODGREEN ROAD
GODSHILL FORDINGBRIDGE HAMPSHIRE SP62LP ENGLAND
T. +44(0)1425 650441 M. +44(0)771 543798

E. myarchitect@pell-stevens.com website www.pell-stevens.com

US RIBA CHARTERED PRACTICE
E. myarchitect@pell-stevens.com website www

