


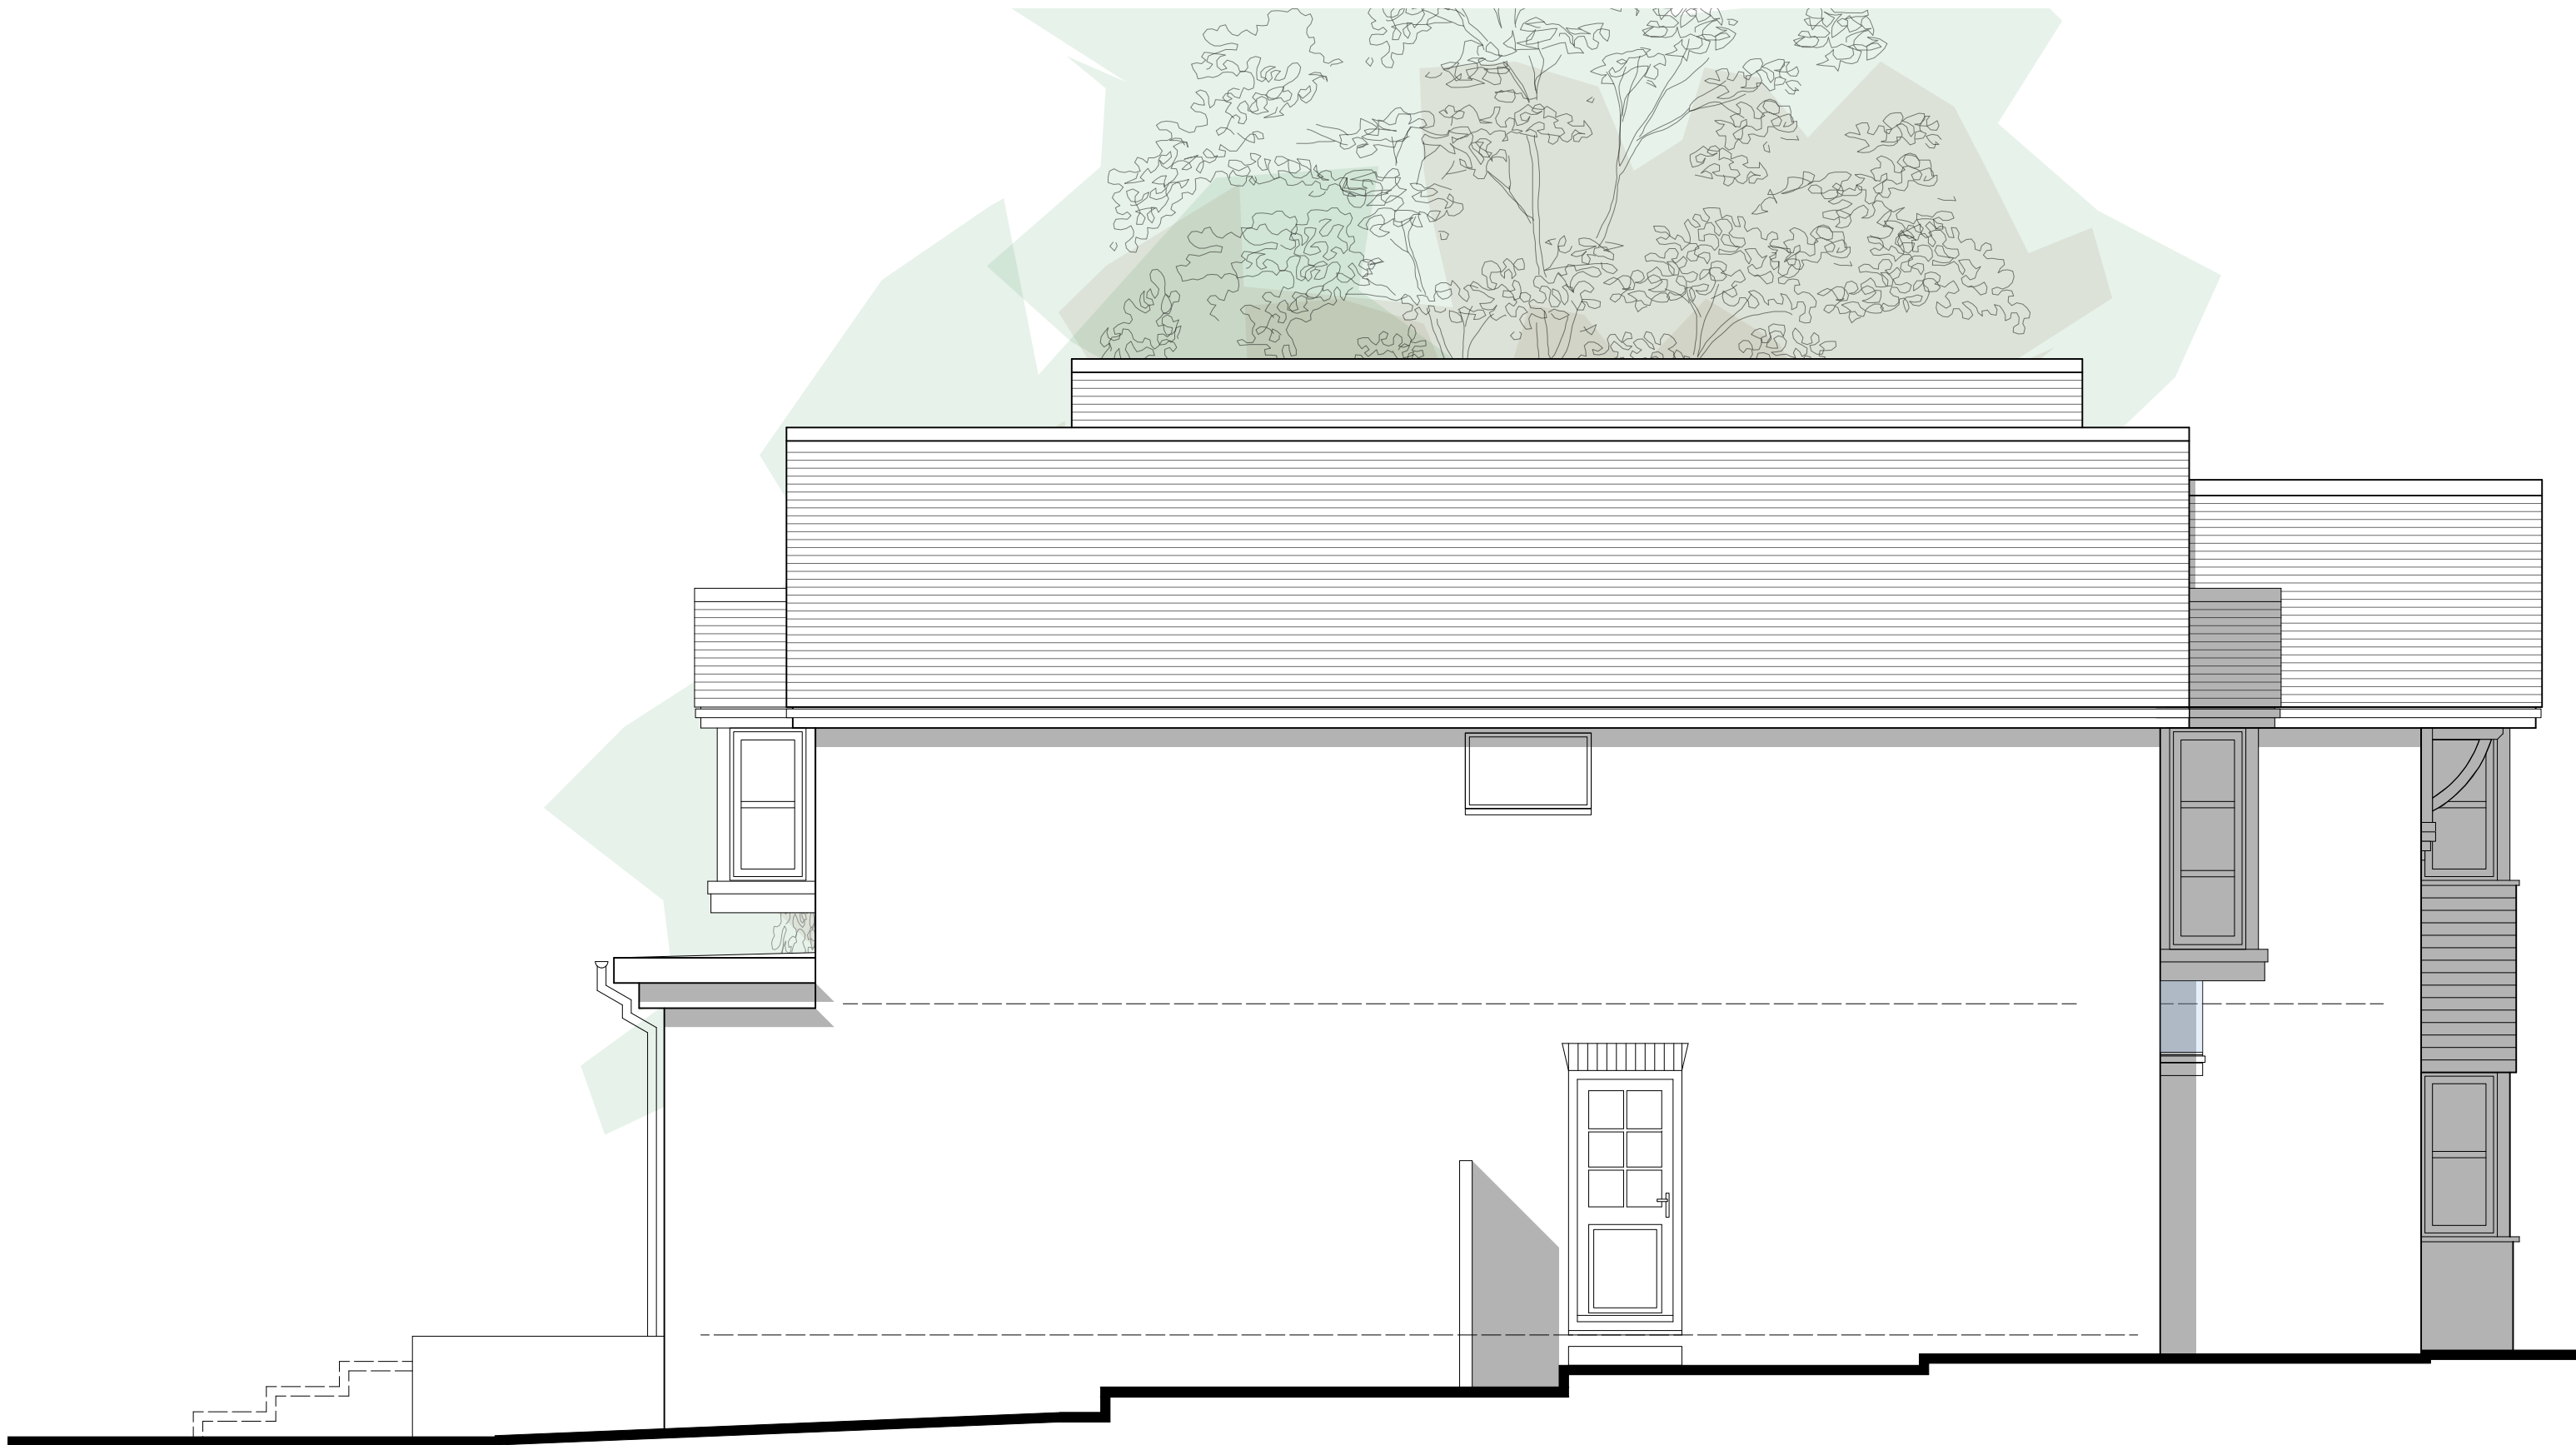

0 1 2 3 M
scale 1:50 @ A3

SCALE 1:50 DATE 02/20	DRAWING NO 04 - 13 REVISION B	PROJECT NO 419314	CLIENTS David & Zina Eminton
			PROJECTS 14 Oakwood Road, Chandlers Ford
			DRAWING South elevation - proposed

PELL-STEVENSARCHITECTS
STABLE STUDIOS GODSHILL WOOD FARM WOODGREEN ROAD
GODSHILL FORDINGBRIDGE HAMPSHIRE SP6 2LP ENGLAND
T. +44(0)1425 650441 M. +44(0)771 543798
E. myarchitect@pell-stevens.com website www.pell-stevens.com
 RIBA CHARTERED PRACTICE

