


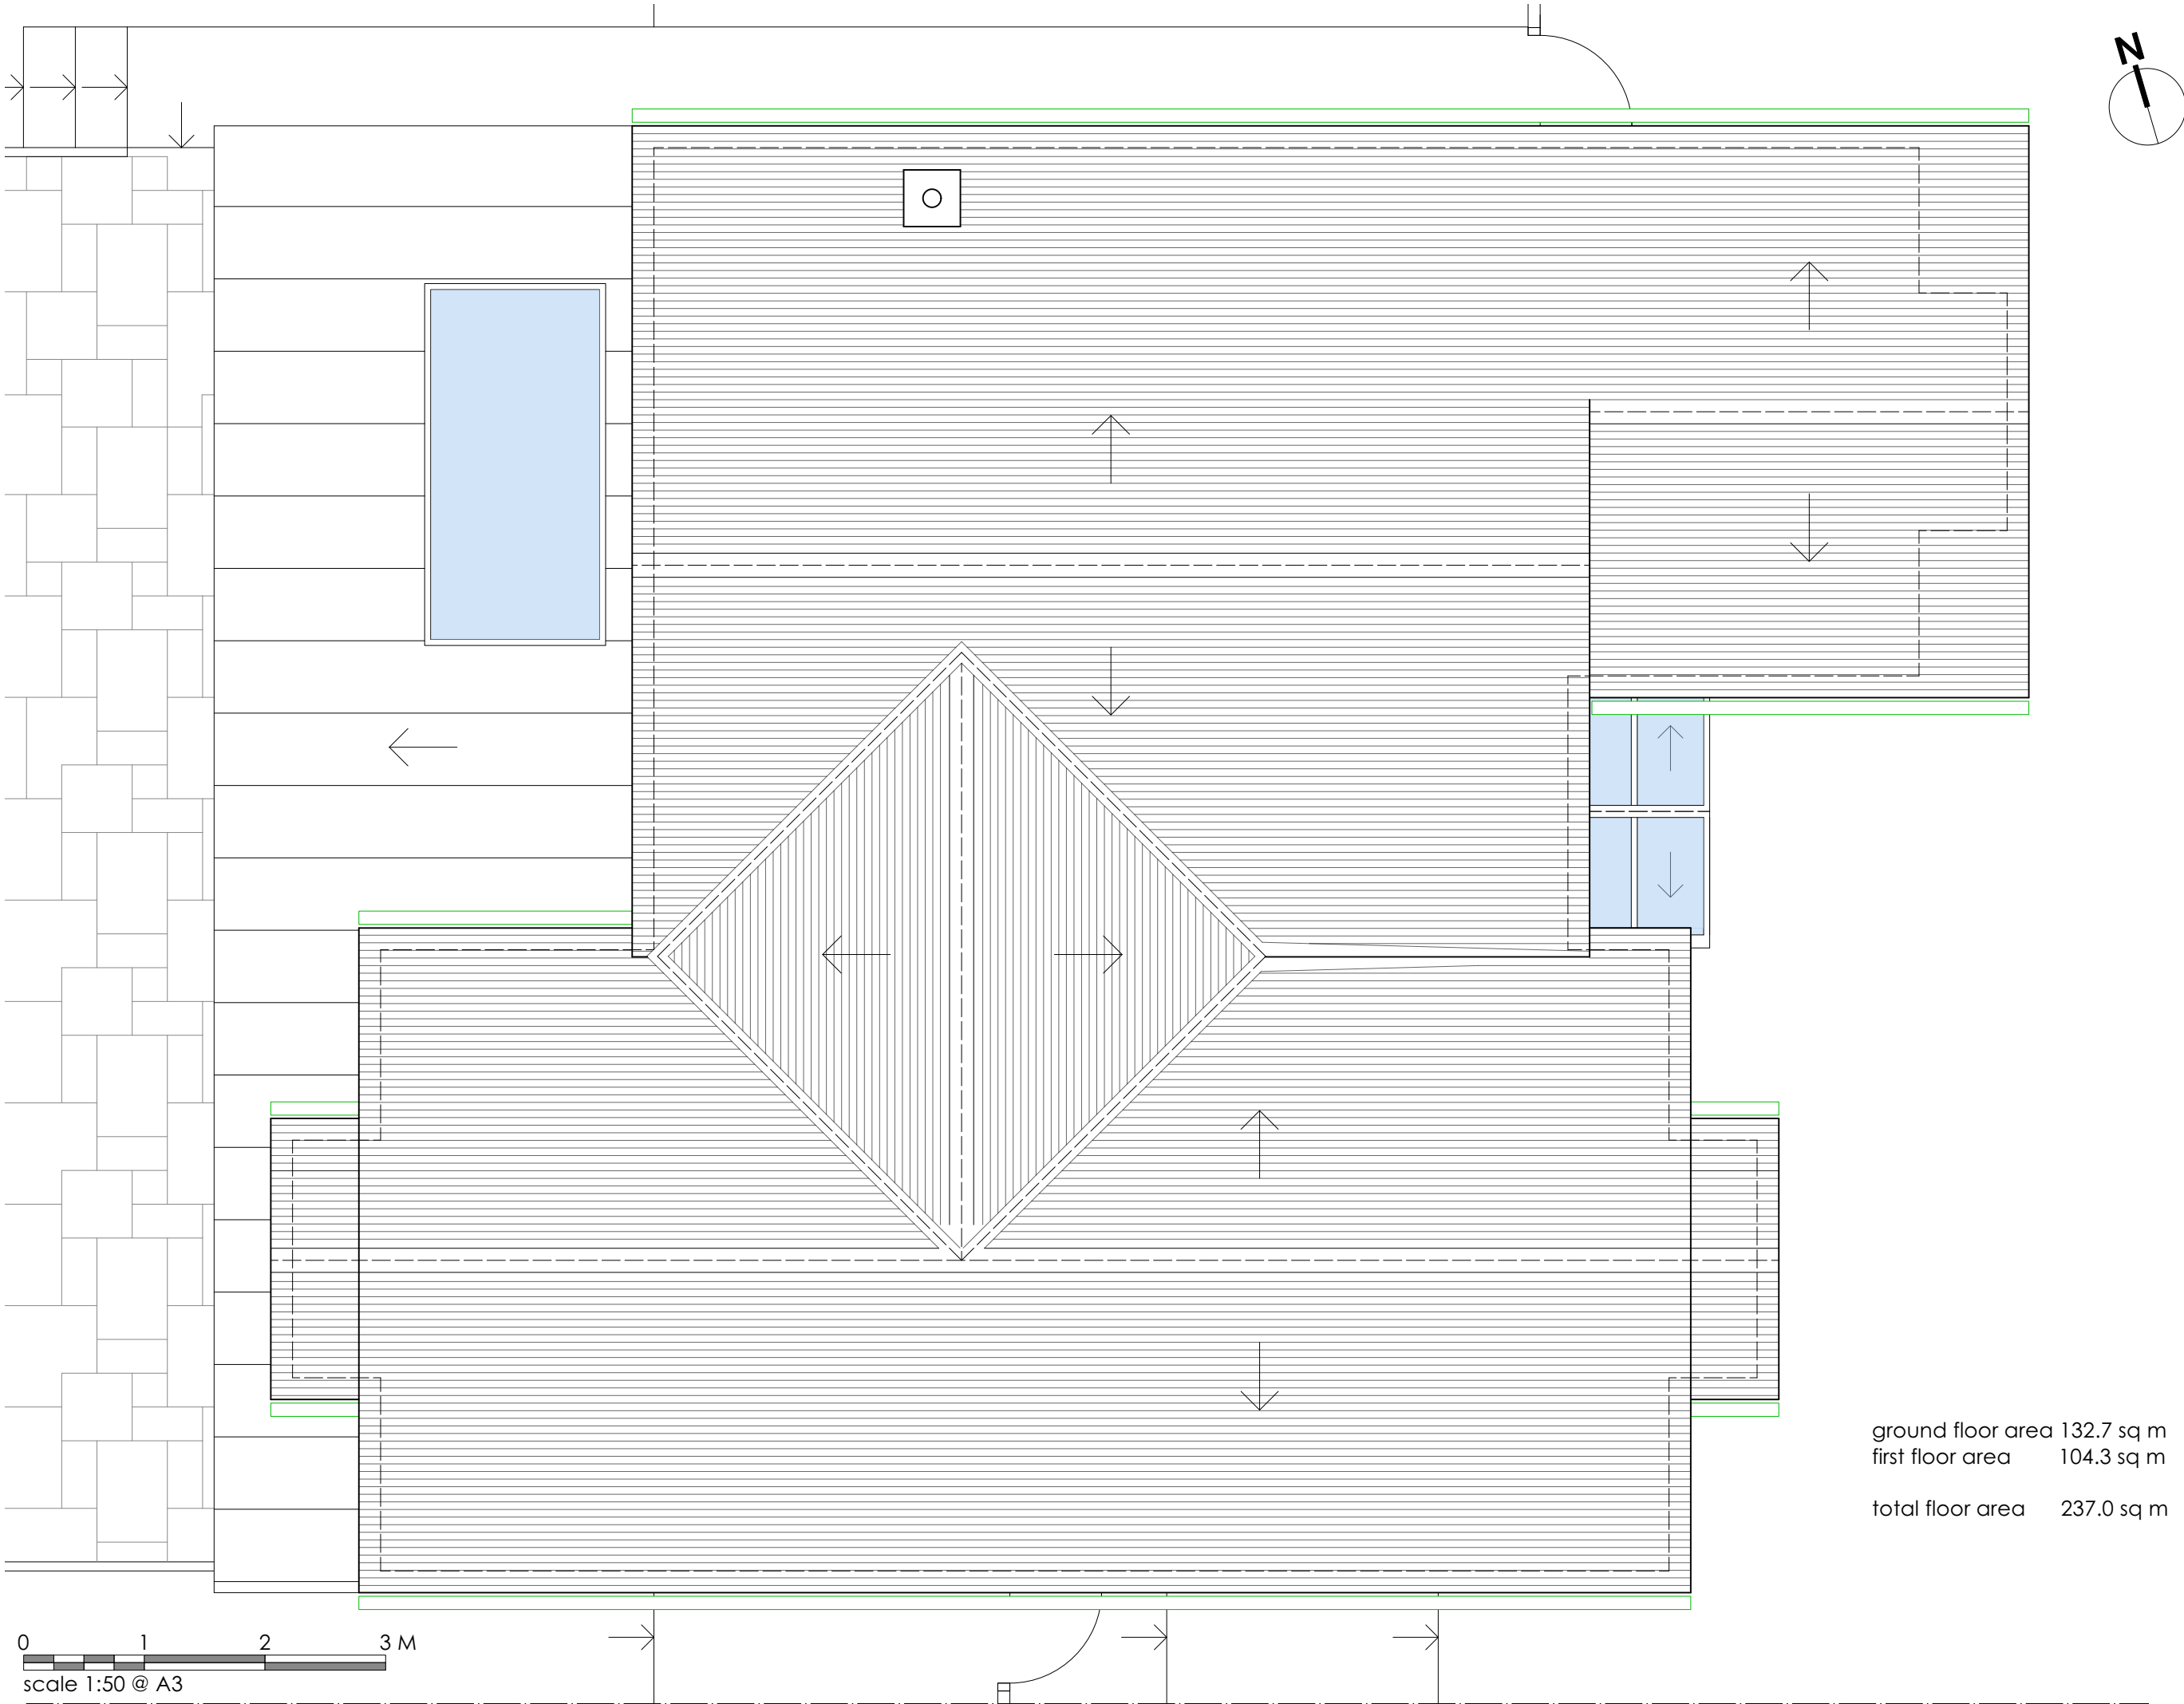

PELL-STEVENSARCHITECTS

STABLE STUDIOS GODSHILL WOOD FARM WOODGREEN ROAD
GODSHILL FORDINGBRIDGE HAMPSHIRE SP6 2LP ENGLAND
T. +44(0)1425 650441 M. +44(0)771 543798
E. myarchitect@pell-stevens.com website www.pell-stevens.com



RIBA CHARTERED PRACTICE

CLIENTS	David & Zina Eminton
PROJECTS	14 Oakwood Road, Chandlers Ford
DRAWING	Roof plan - proposed

PROJECT NO	419314
------------	--------

DRAWING NO	04 - 04
REVISION	A

SCALE	1:50
DATE	02/20