


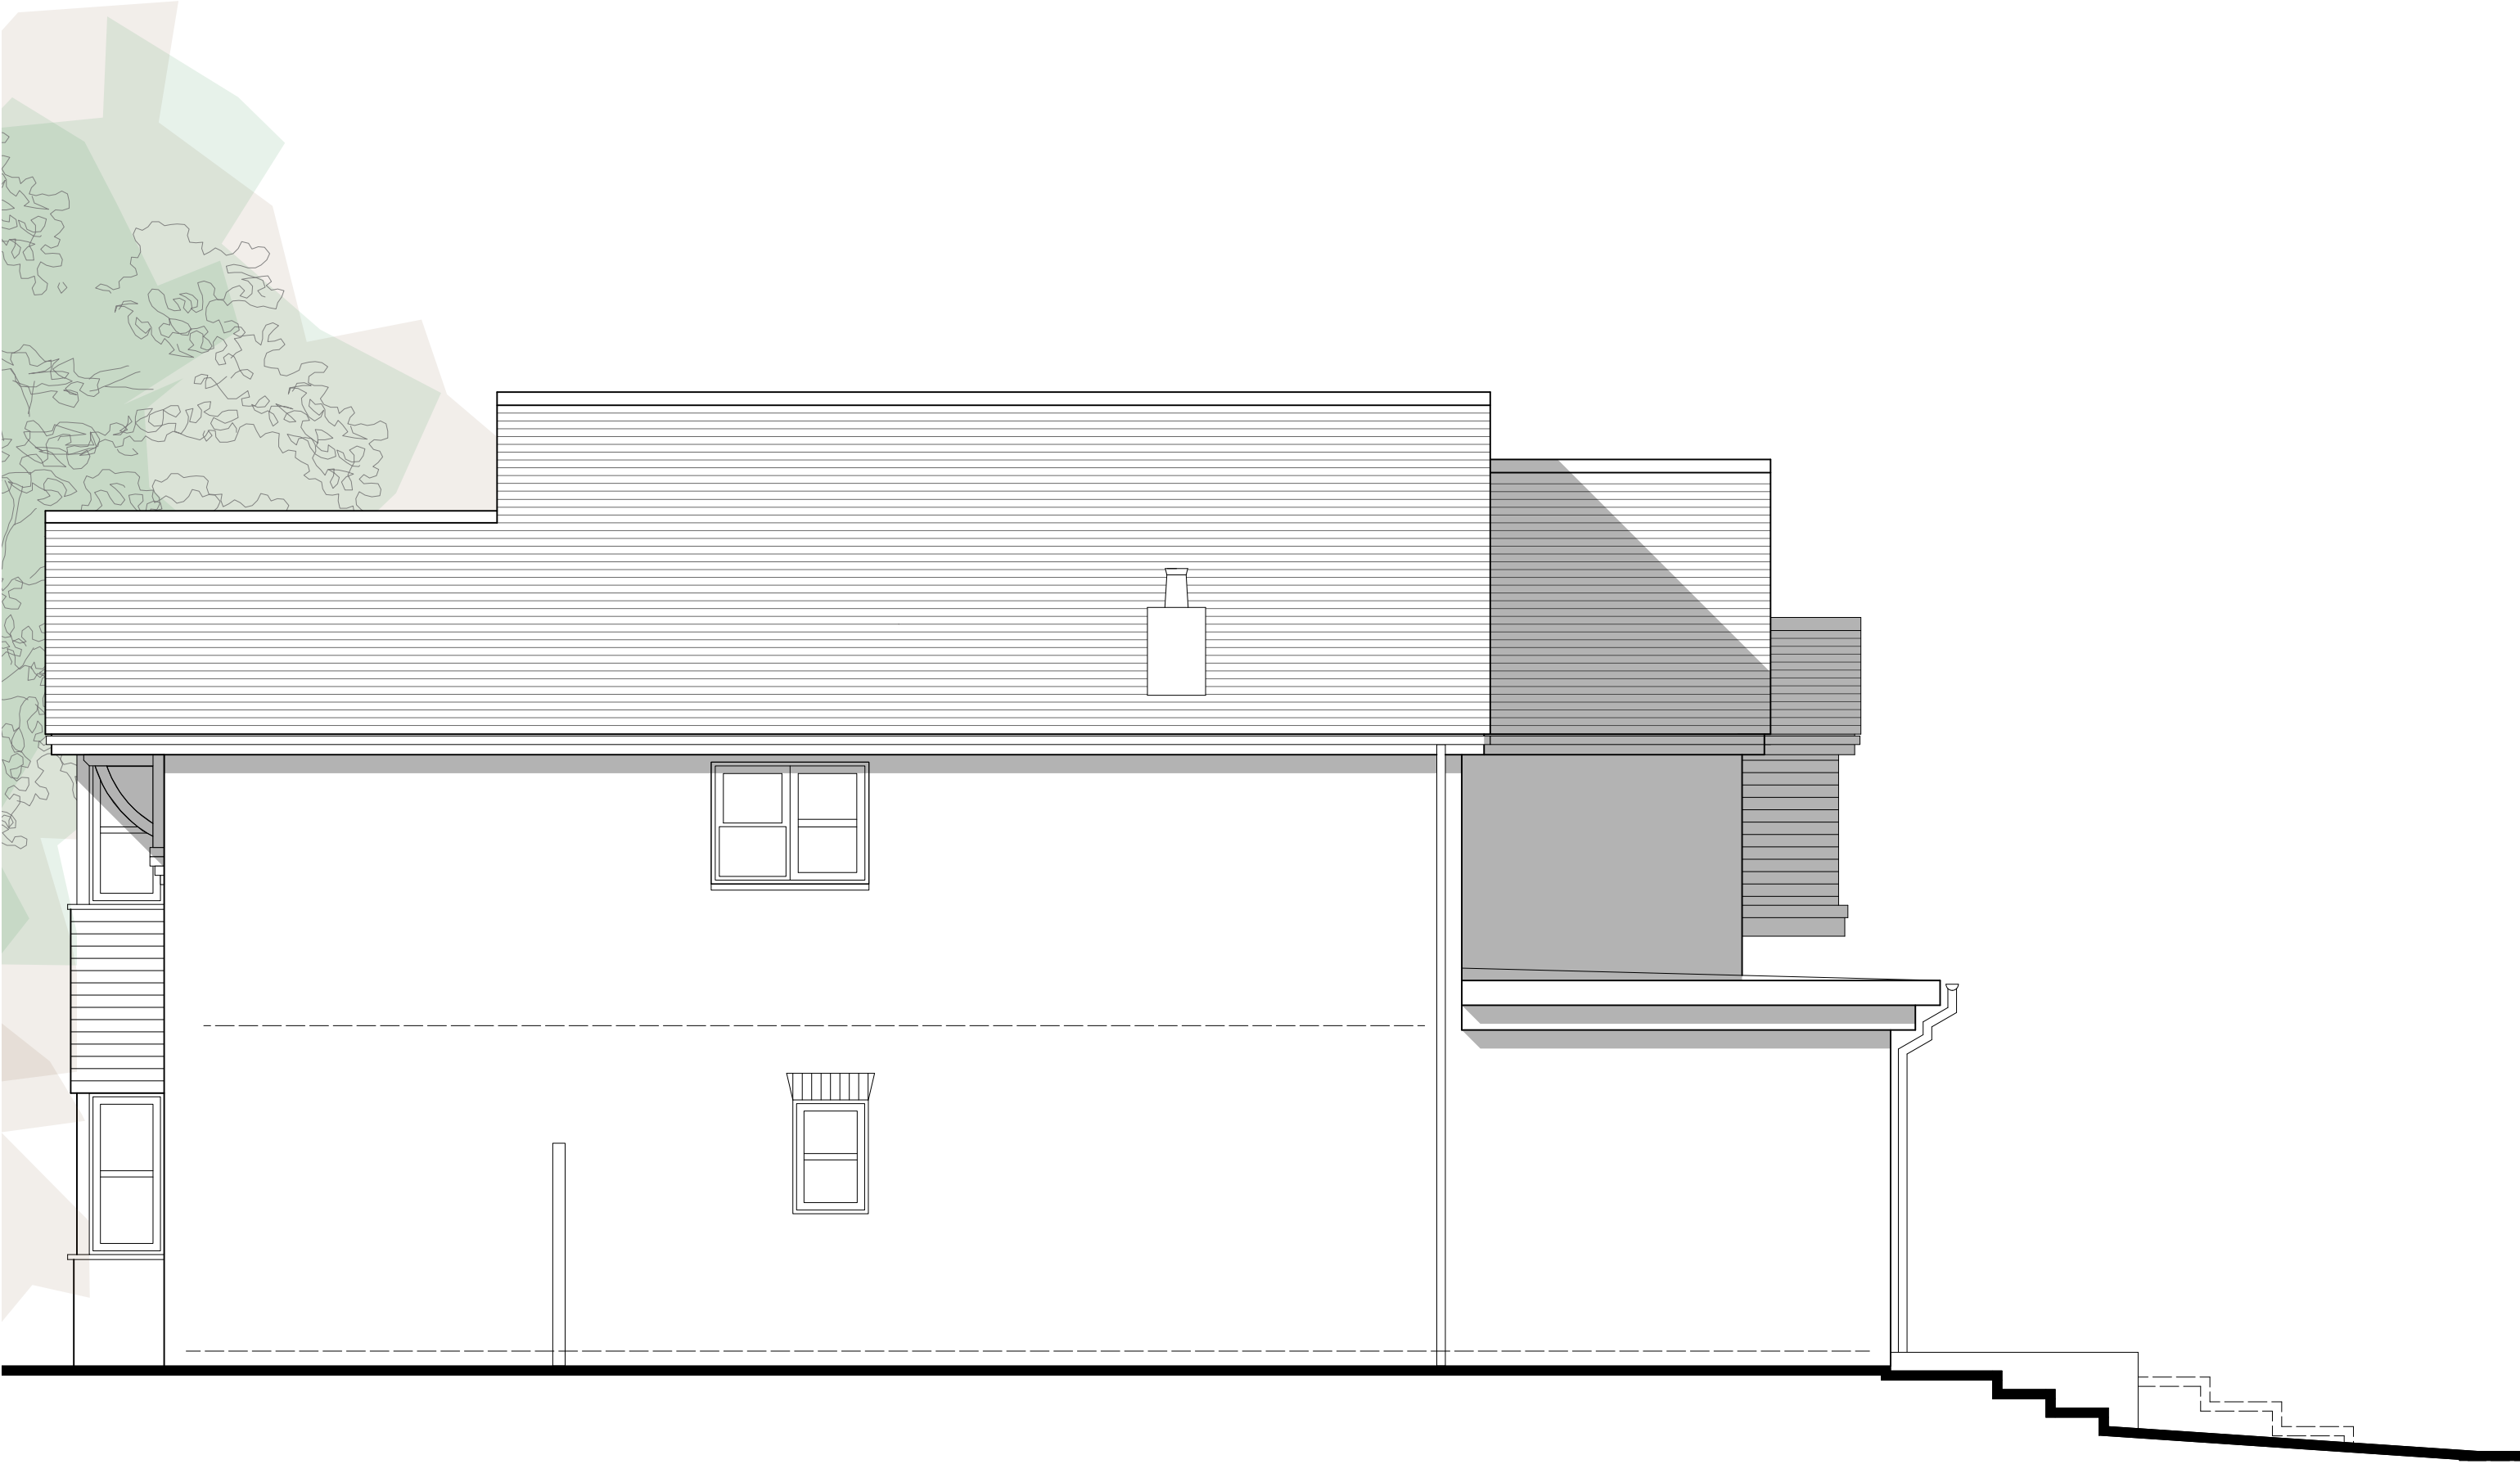

0 1 2 3 M
scale 1:50 @ A3

SCALE
1:50
DATE
02/20

DRAWING NO
04 - 12
REVISION
B

PROJECT NO
419314

CLIENTS	David & Zina Eminton
PROJECTS	14 Oakwood Road, Chandlers Ford
DRAWING	North elevation - proposed

PELL-STEVENSEARCHITECTS

STABLE STUDIOS GODSHILL WOOD FARM WOODGREEN ROAD
GODSHILL FORDINGBRIDGE HAMPSHIRE SP6 2LP ENGLAND
T. +44(0)1425 650441 M. +44(0)771543798
E. myarchitect@pell-stevens.com website www.pell-stevens.com

 RIBA CHARTERED PRACTICE

