


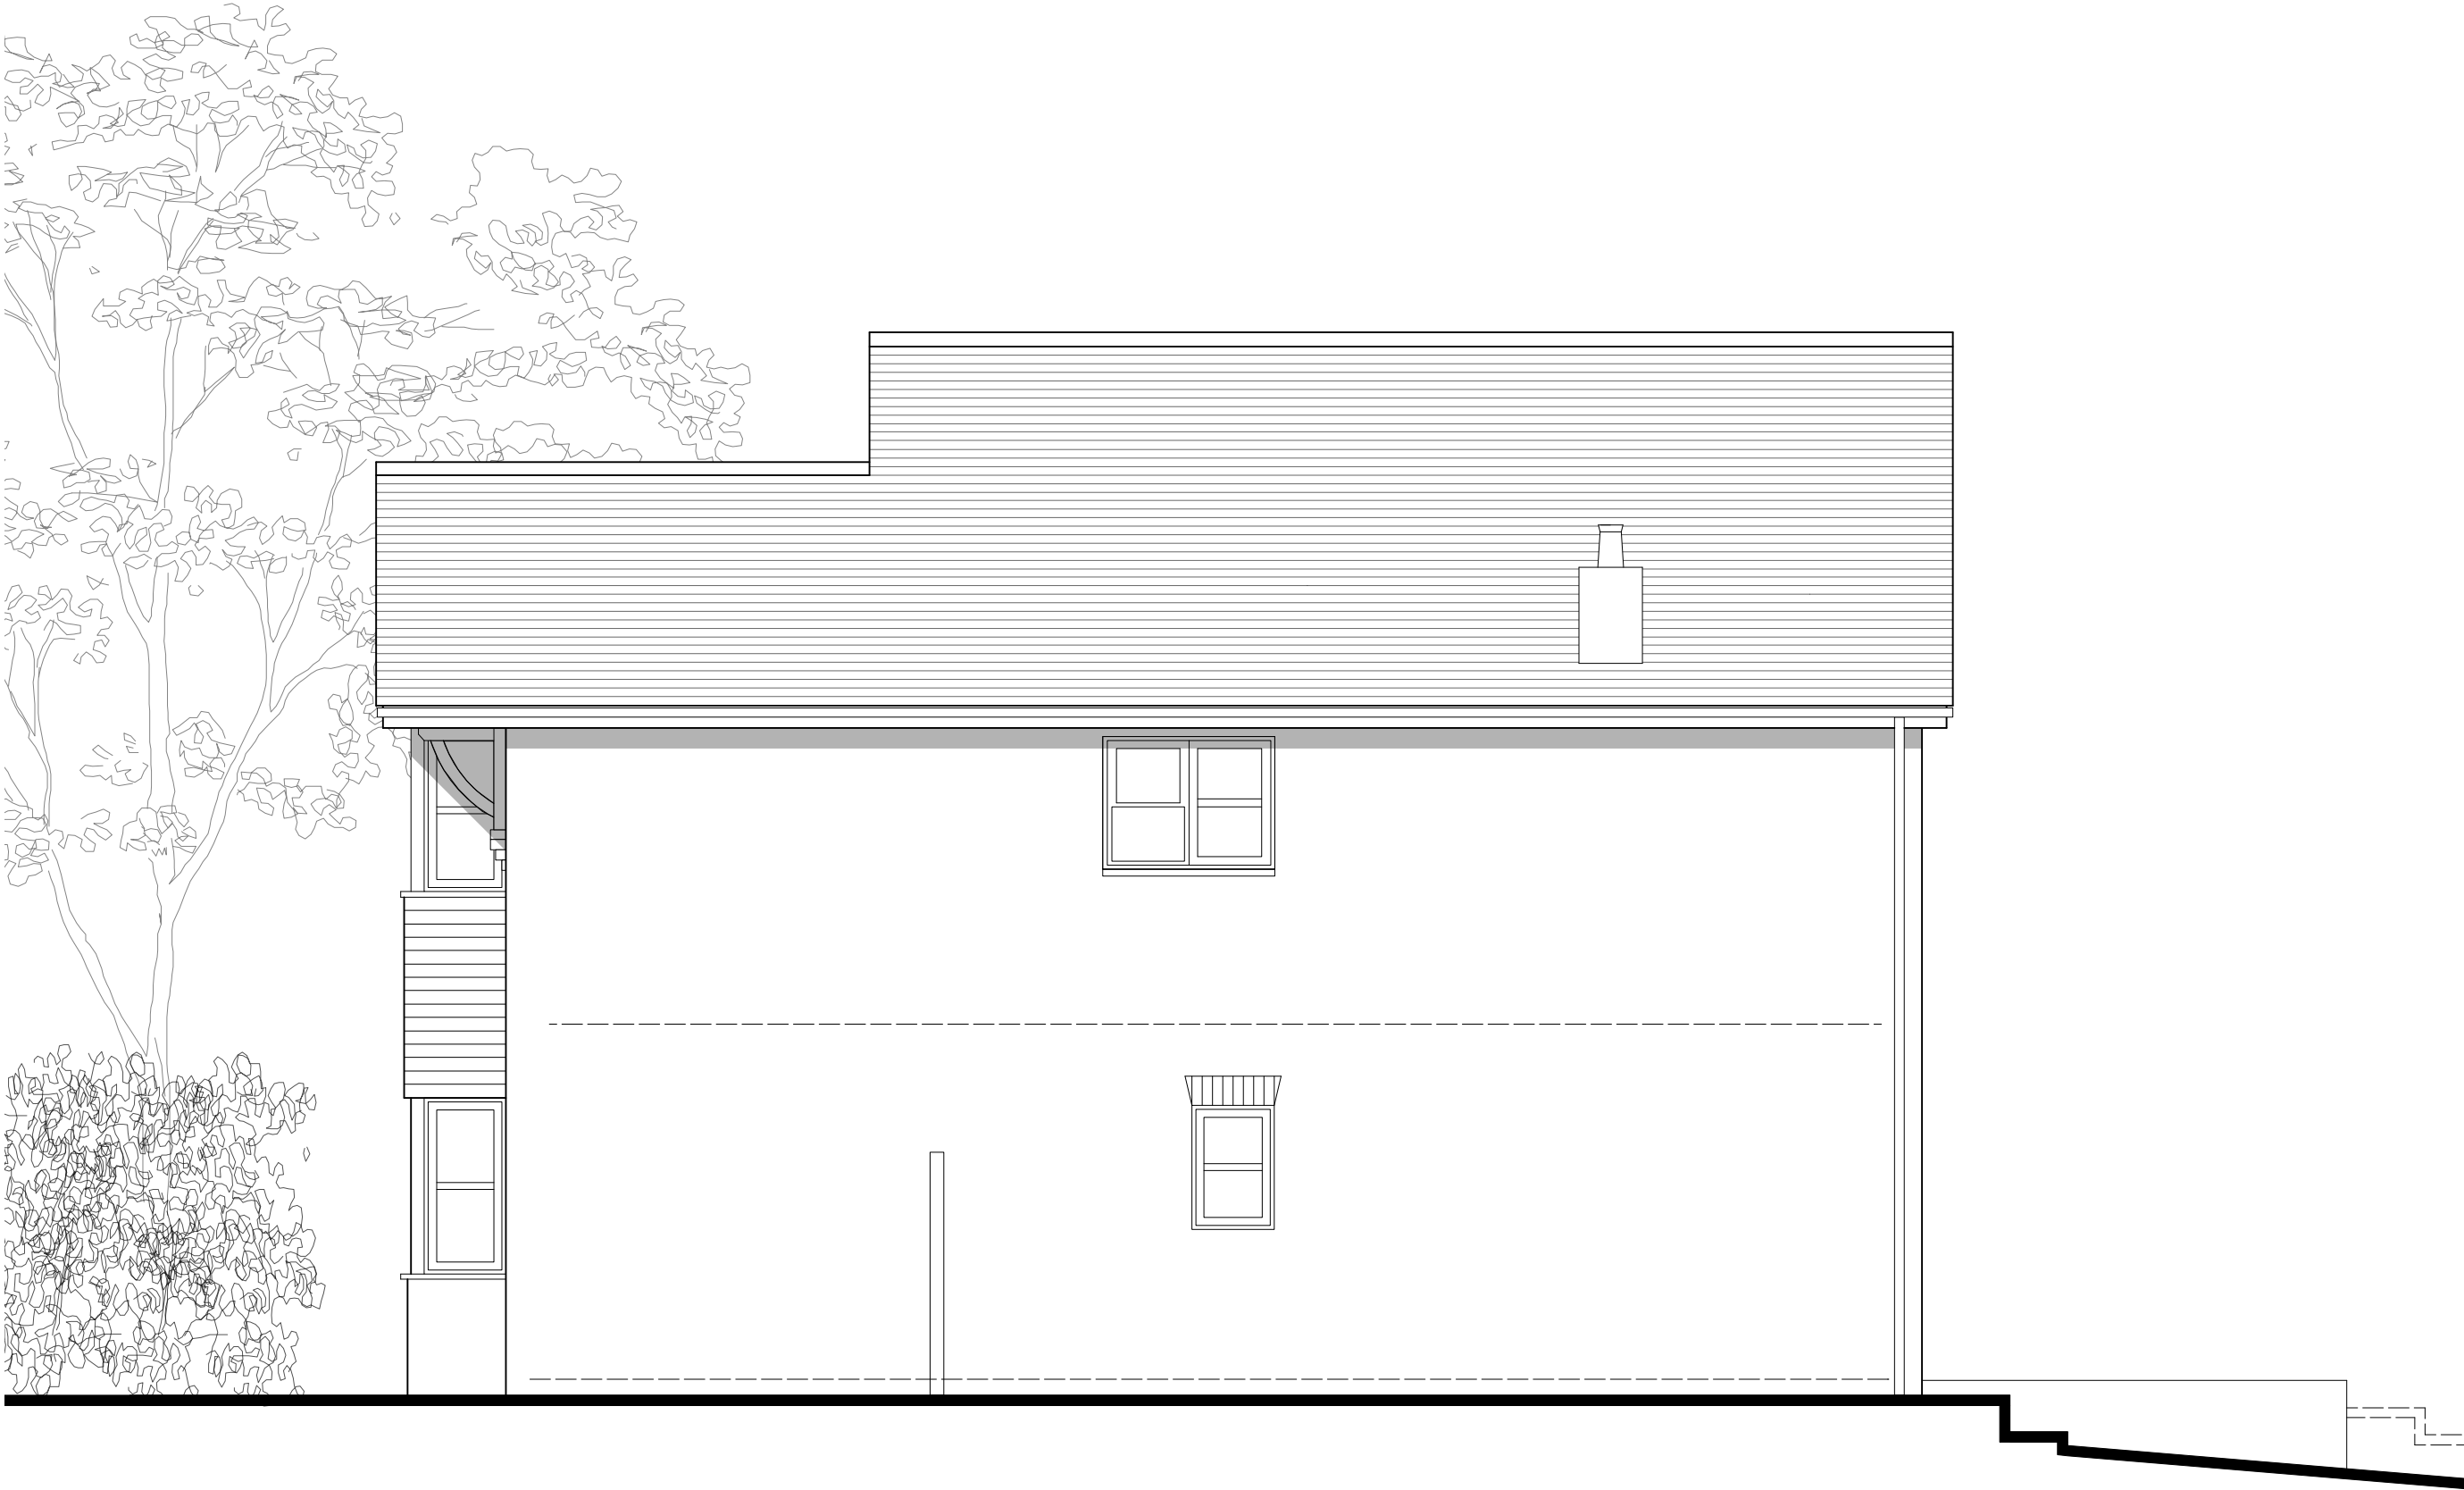

0 1 2 3 M
scale 1:50 @ A3

SCALE
1:50
DATE
06/20

DRAWING NO
01 - 13
REVISION
A

PROJECT NO
419314

CLIENTS David & Zina Eminton
PROJECTS 14 Oakwood Road, Chandlers Ford
DRAWING North elevation - existing

PELL-STEVENS ARCHITECTS

STABLE STUDIOS GODSHILL WOOD FARM WOODGREEN ROAD
GODSHILL FORDINGBRIDGE HAMPSHIRE SP6 2LP ENGLAND
T. +44(0)1425 650441 M. +44(0)771 543798
E. myarchitect@pell-stevens.com website www.pell-stevens.com



RIBA CHARTERED PRACTICE