
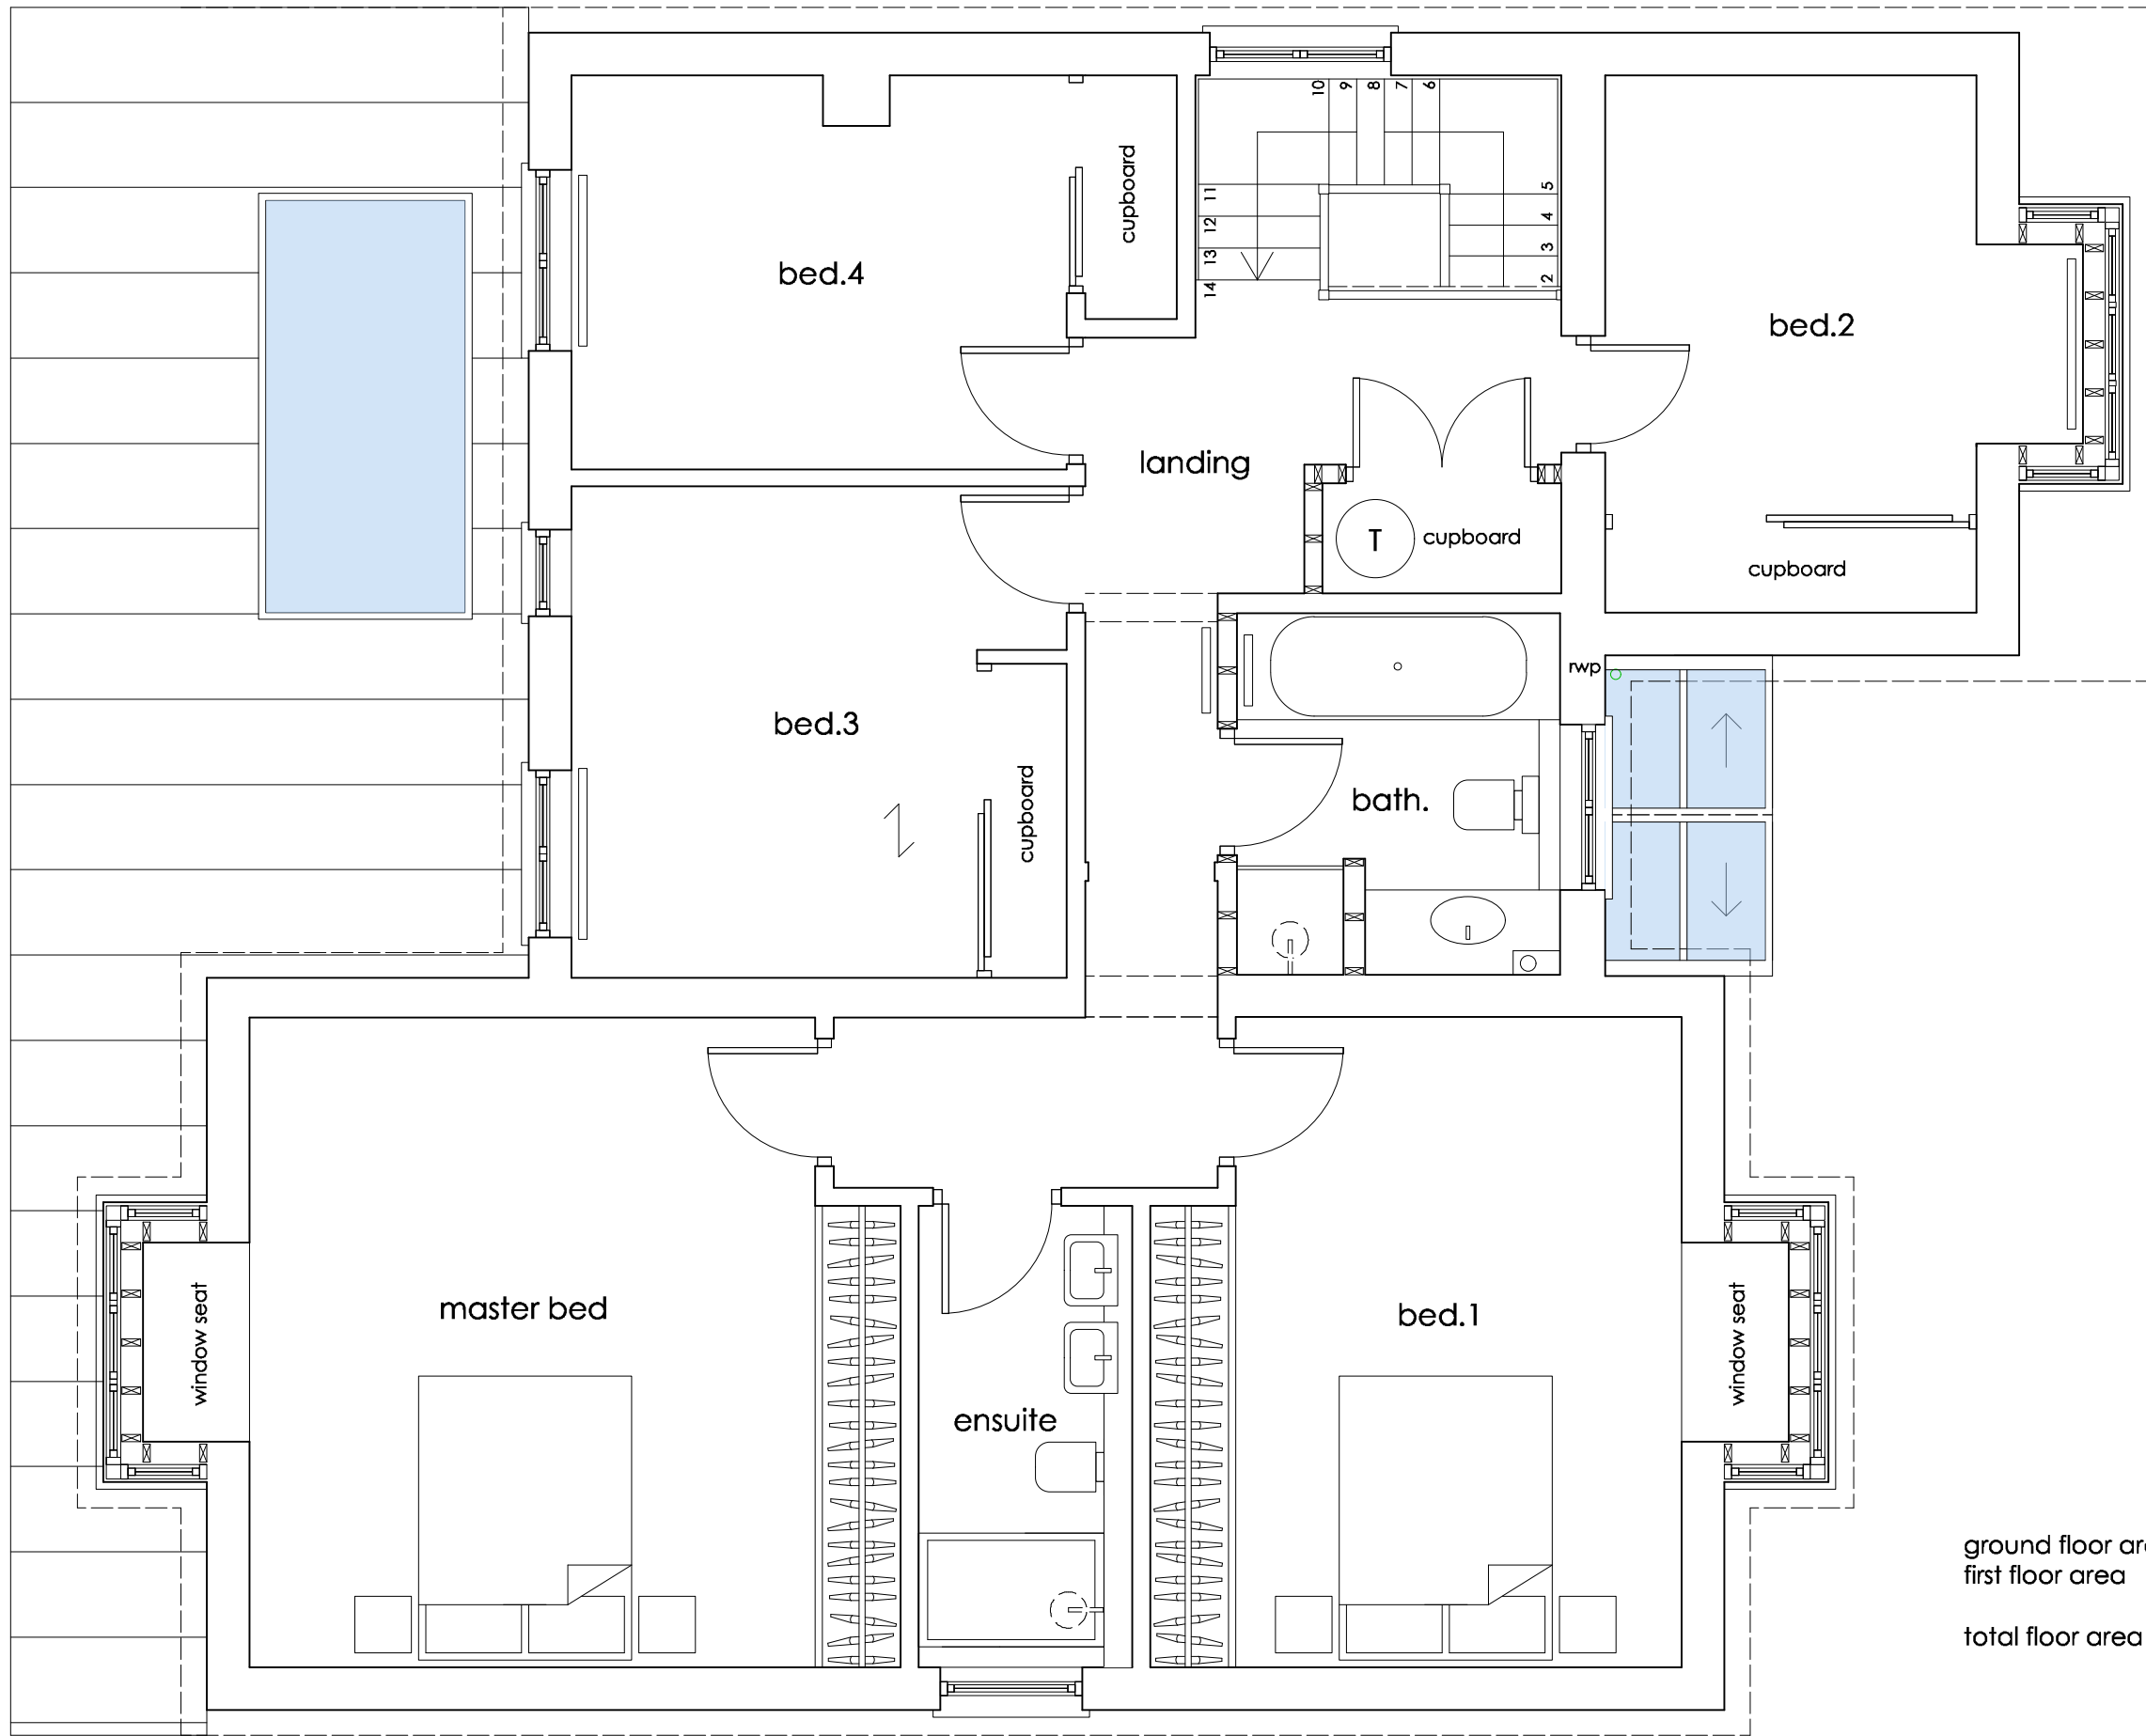


0 1 2 3 M
scale 1:50 @ A3

 

ground floor area 132.7 sq m
first floor area 106.2 sq m
total floor area 238.9 sq m

SCALE
1:50
DATE
02/20

DRAWING NO
04 - 03
REVISION

PROJECT NO
419314

CLIENTS David & Zina Emlinton

PROJECTS 14 Oakwood Road, Chandlers Ford

DRAWING First floor plan - proposed

PELL-STEVENS ARCHITECTS

STABLE STUDIOS GODSHILL WOOD FARM WOODGREEN ROAD
GODSHILL FORDINGBRIDGE HAMPSHIRE SP6 2LP ENGLAND
T. +44(0)1425 650441 M. +44(0)771 543798
E. myarchitect@pell-stevens.com website www.pell-stevens.com

