






West (Rear) Elevation - As Proposed

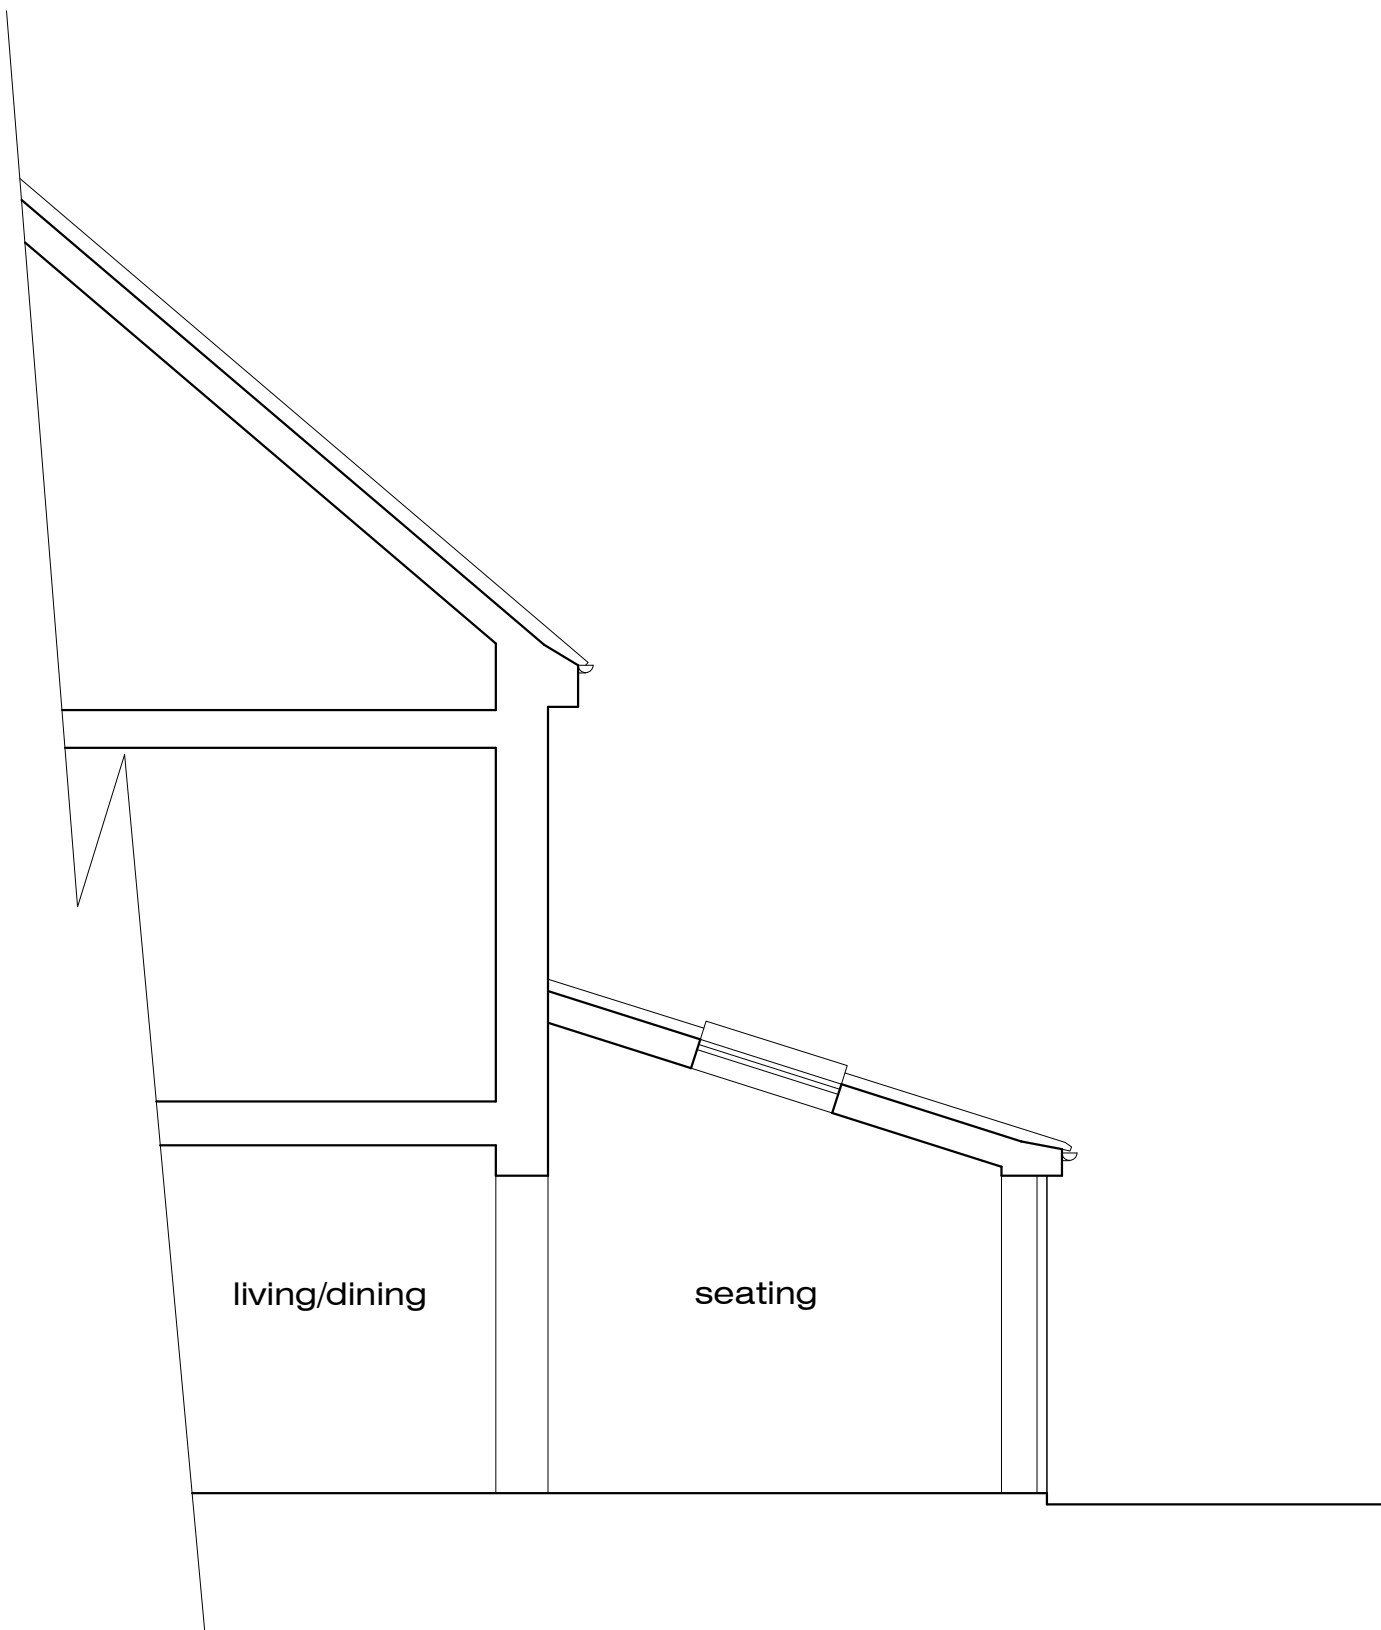

North (Side) Elevation - As Proposed (Section)

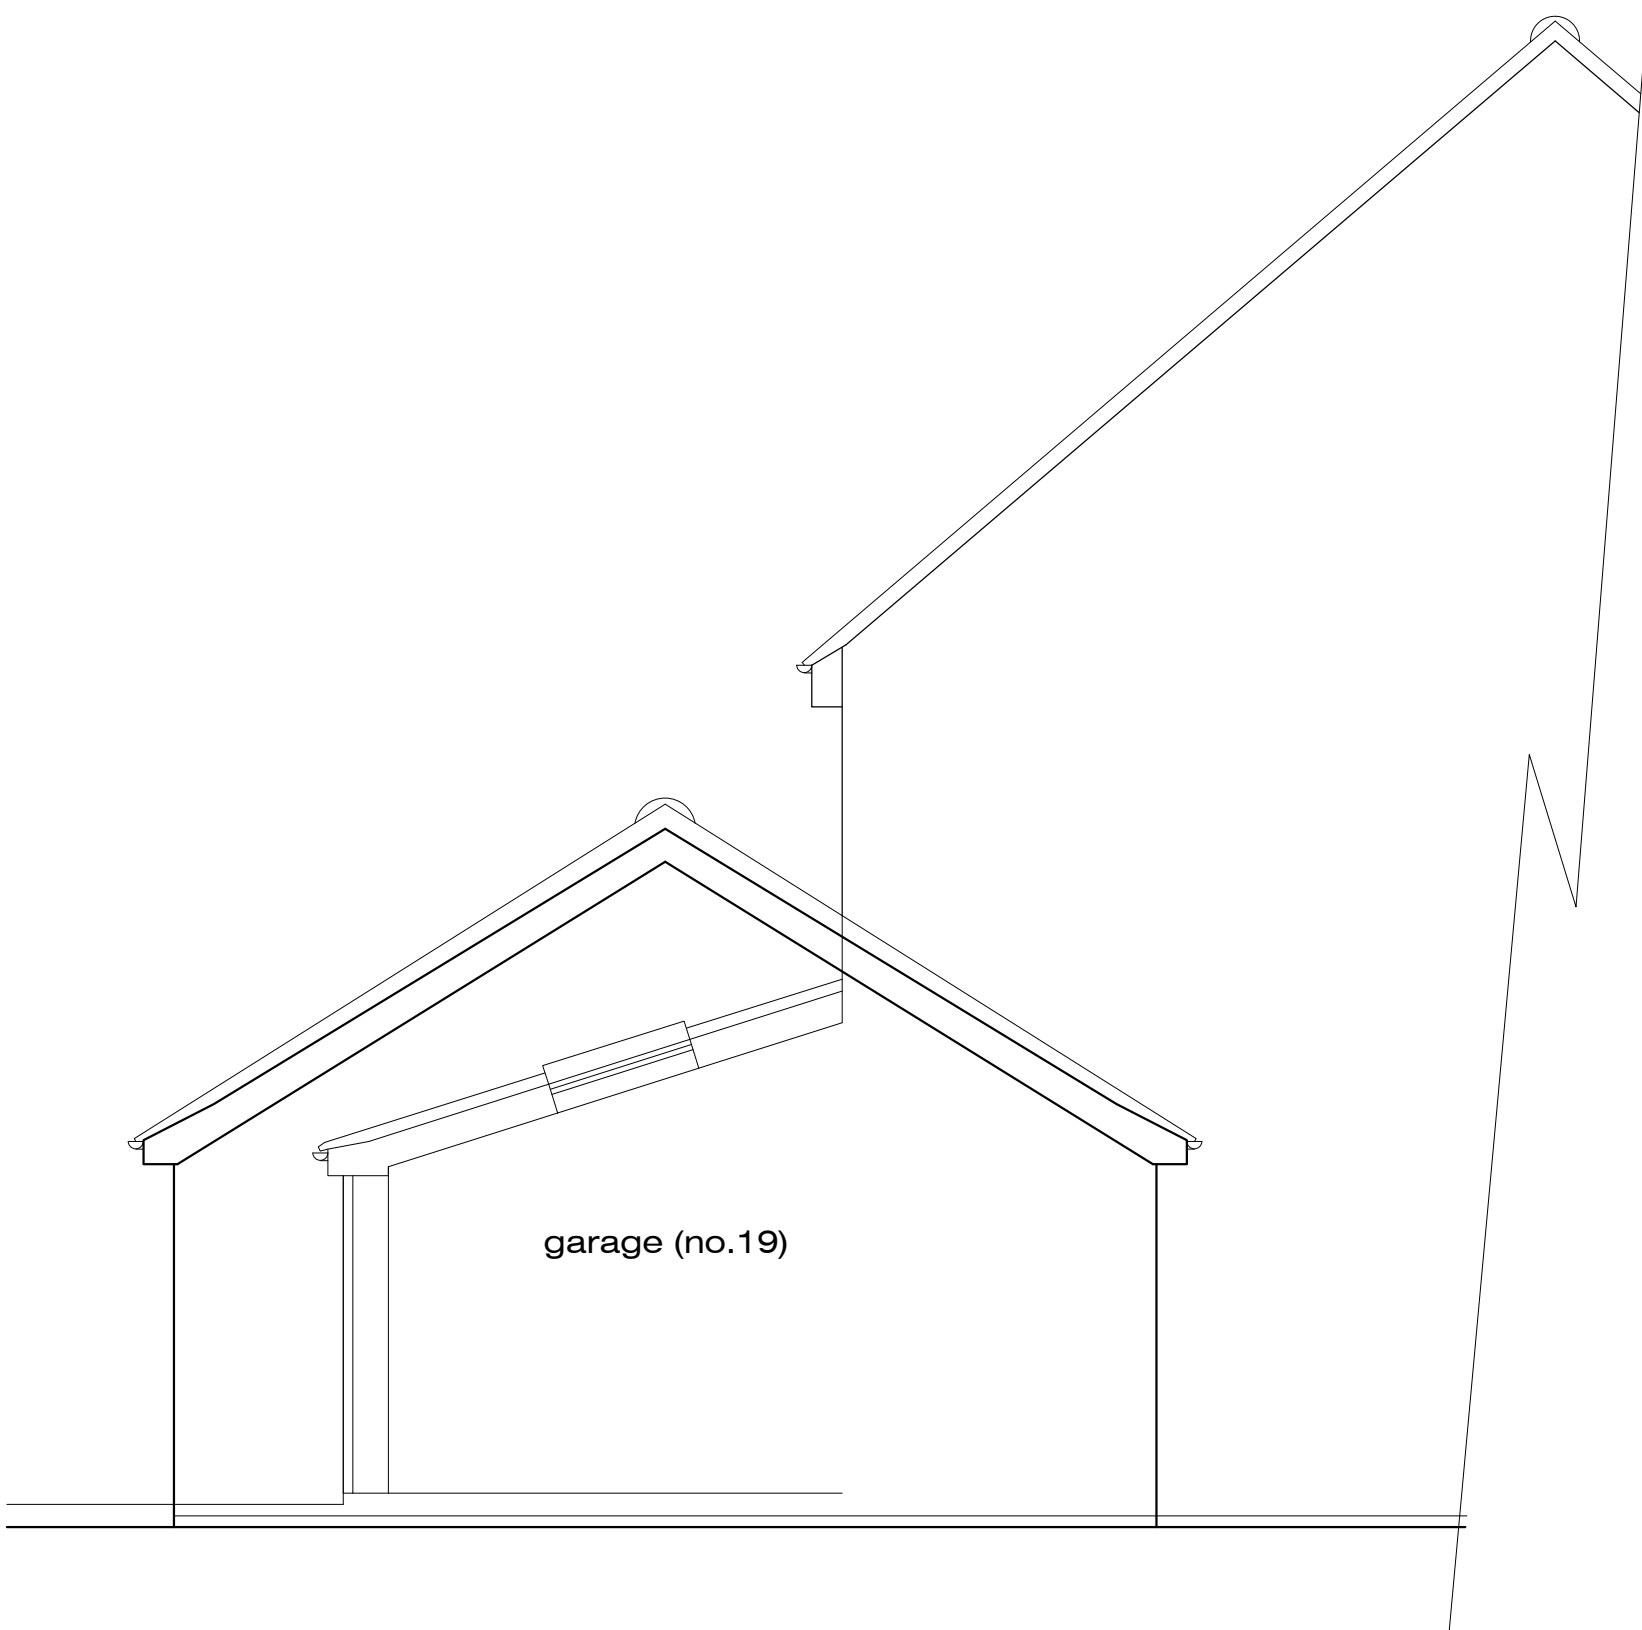


South (Side) Elevation - As Proposed (Section)

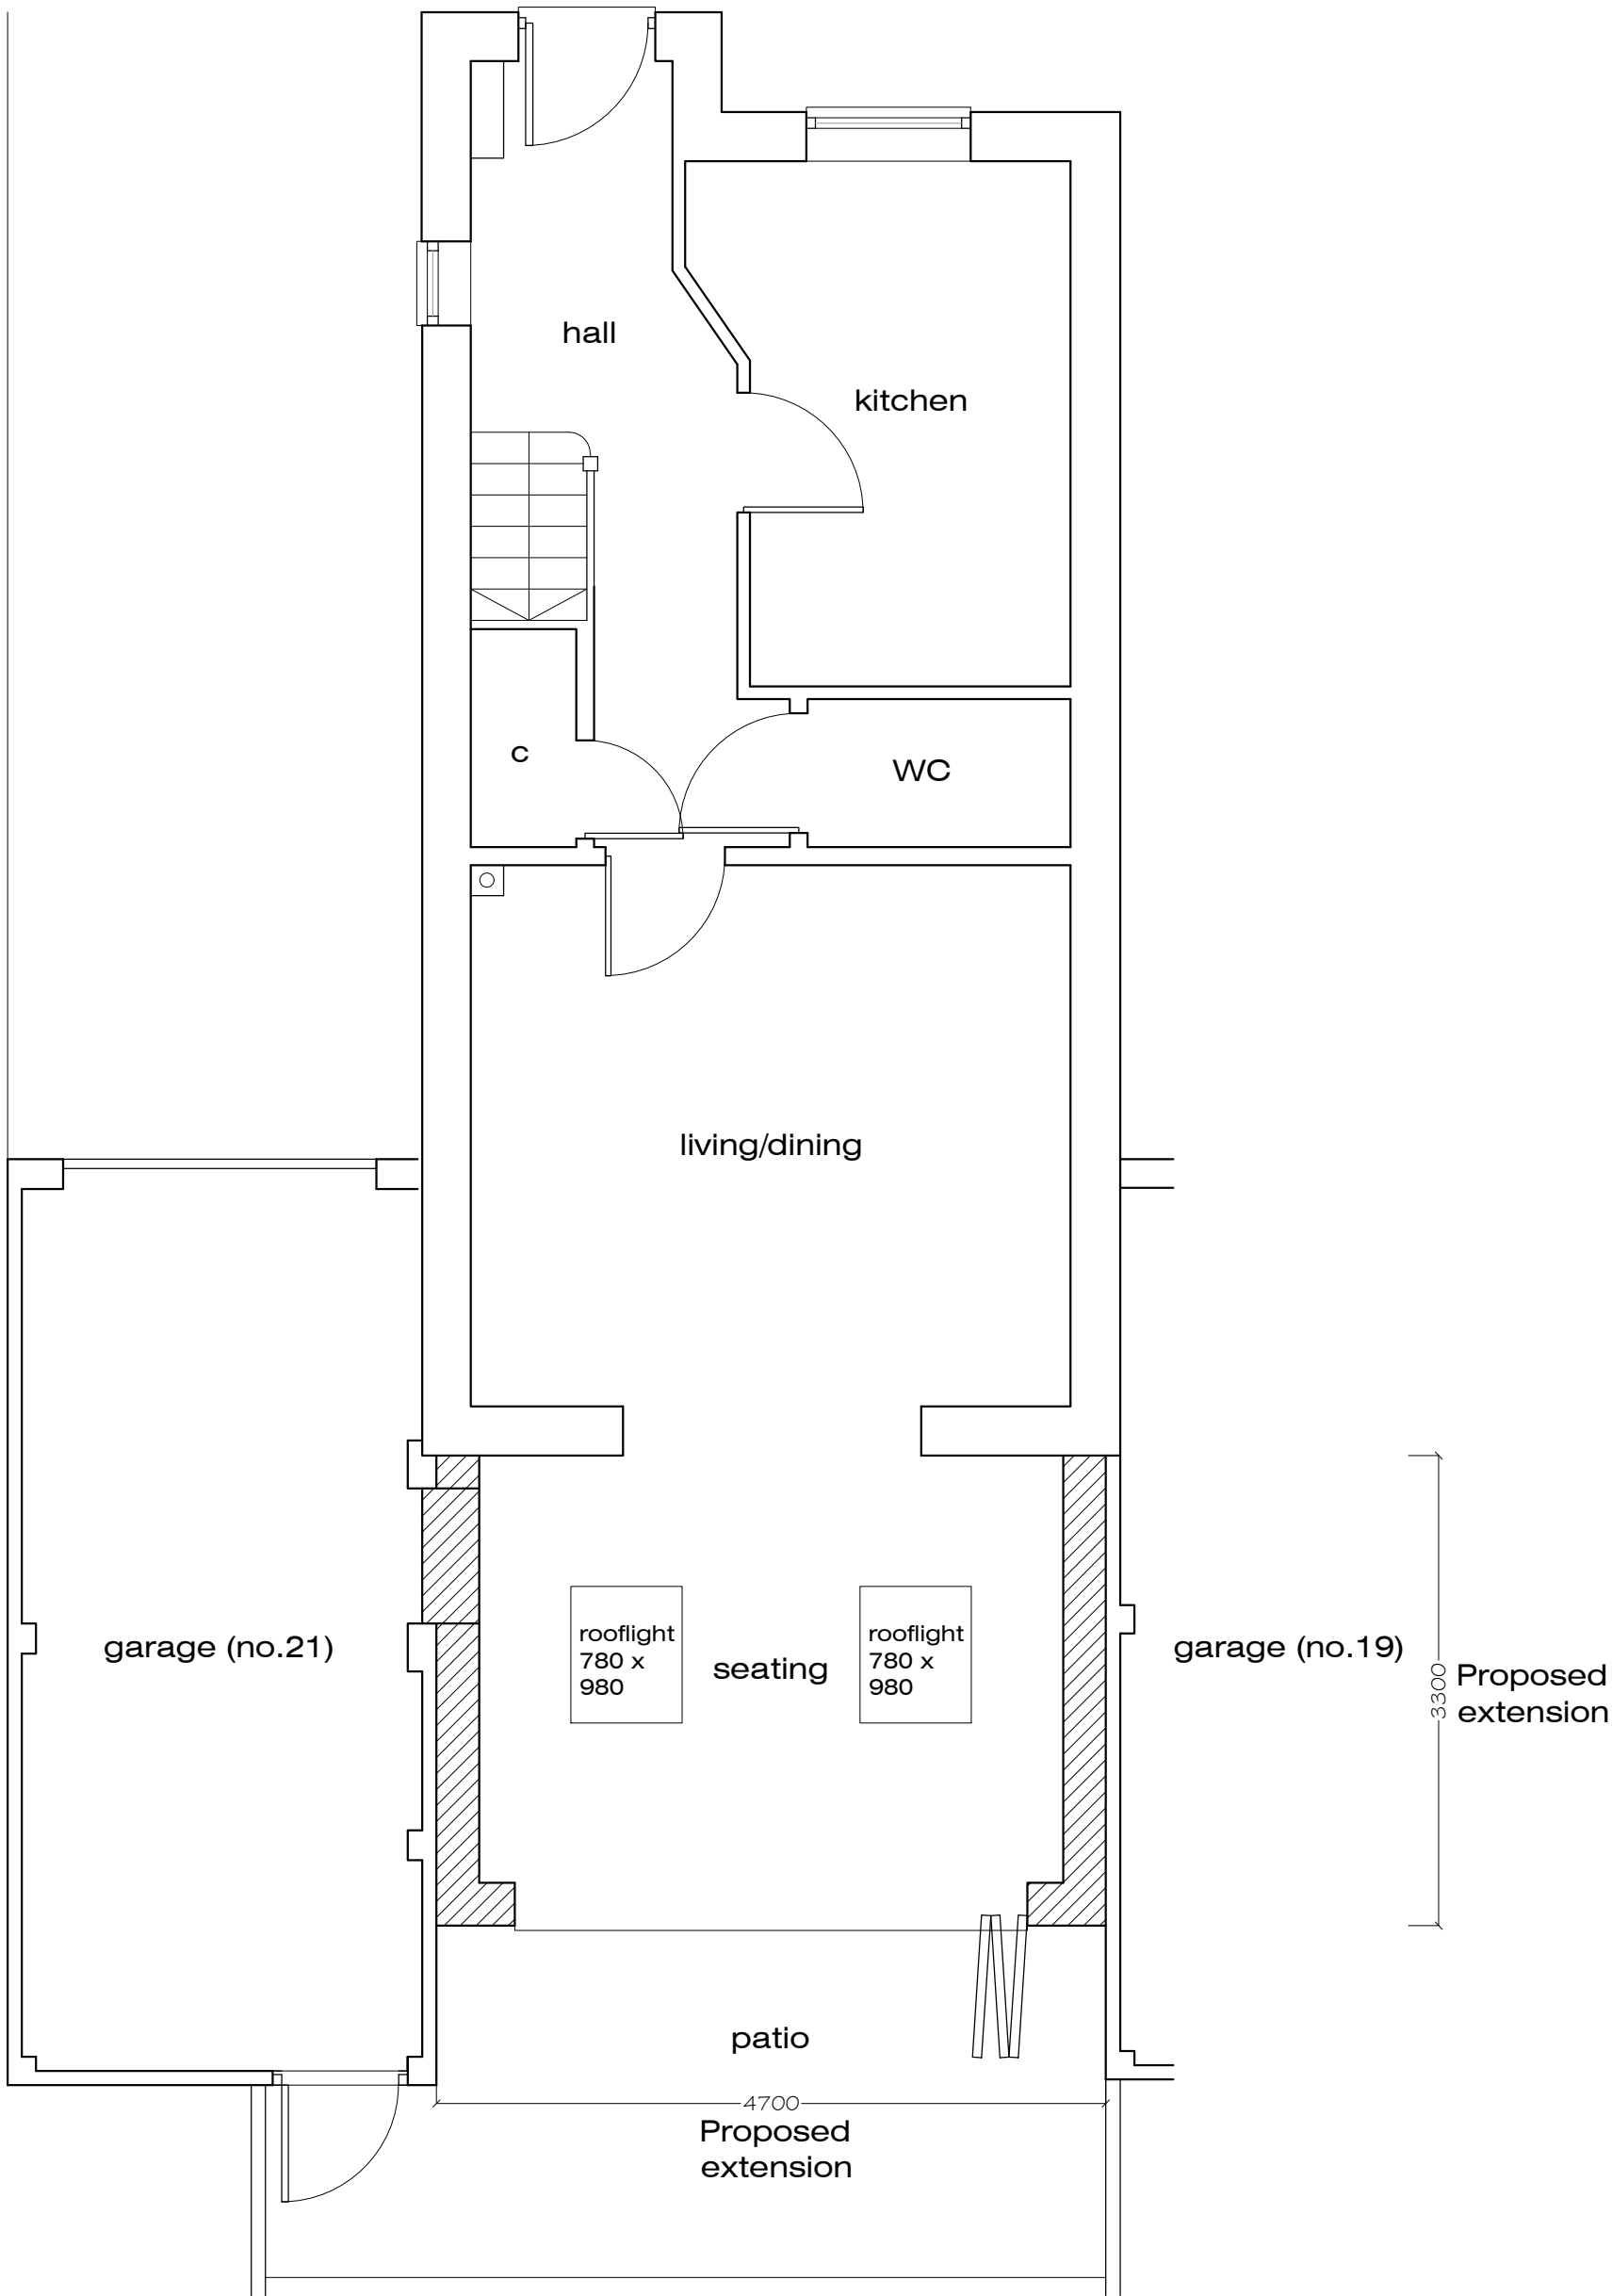

Ground Floor Plan - As Proposed

Proposed Single Storey Rear
Extension to Detached House

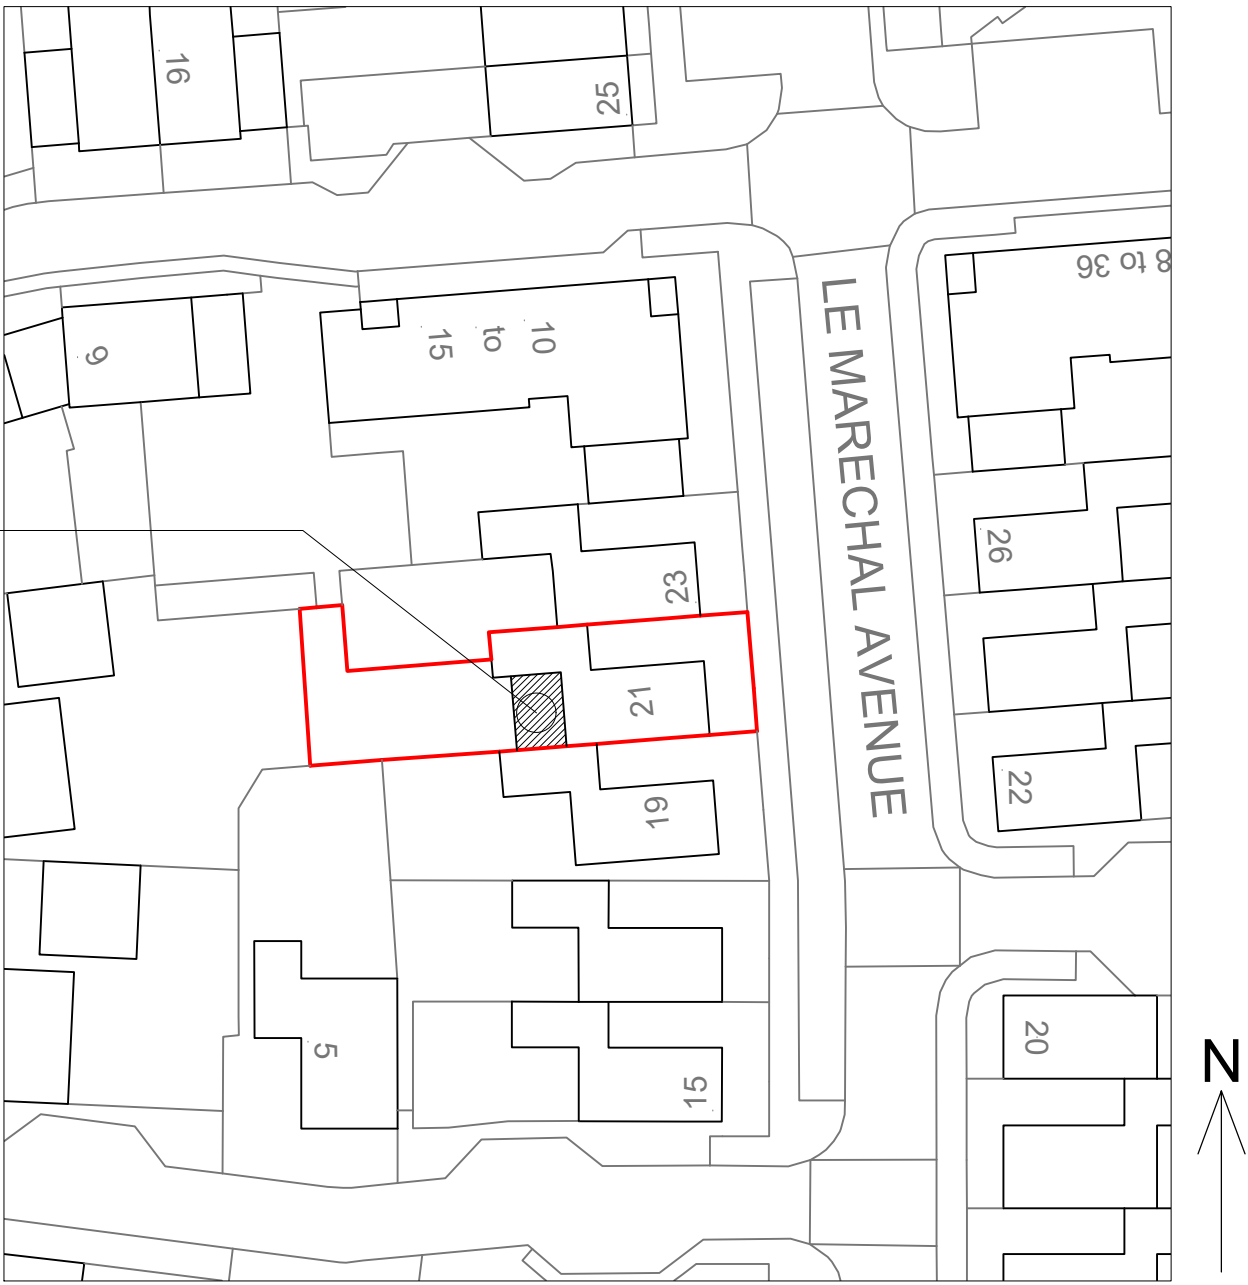

Block Plan - As Proposed 1:500

-	Issued for Lawful Development Certificate	NJ	24-05-23
Rev.		By	Date

Coast Architecture Ltd
The Hawthorns, 105 Dibles Road,
Warsash, Southampton, SO31 9JL
07920 260758
Project
21 Le Marechal Avenue, Bursledon,
Southampton, SO31 8LW
Client
Mr and Mrs K Maynard

Title Plans & Elevations - As Proposed			
Date	April 23	Drawn By	NJ
Job No.	Drawing No.	Scale	Revision
C23-002	101	1:50 /500@A1	-