

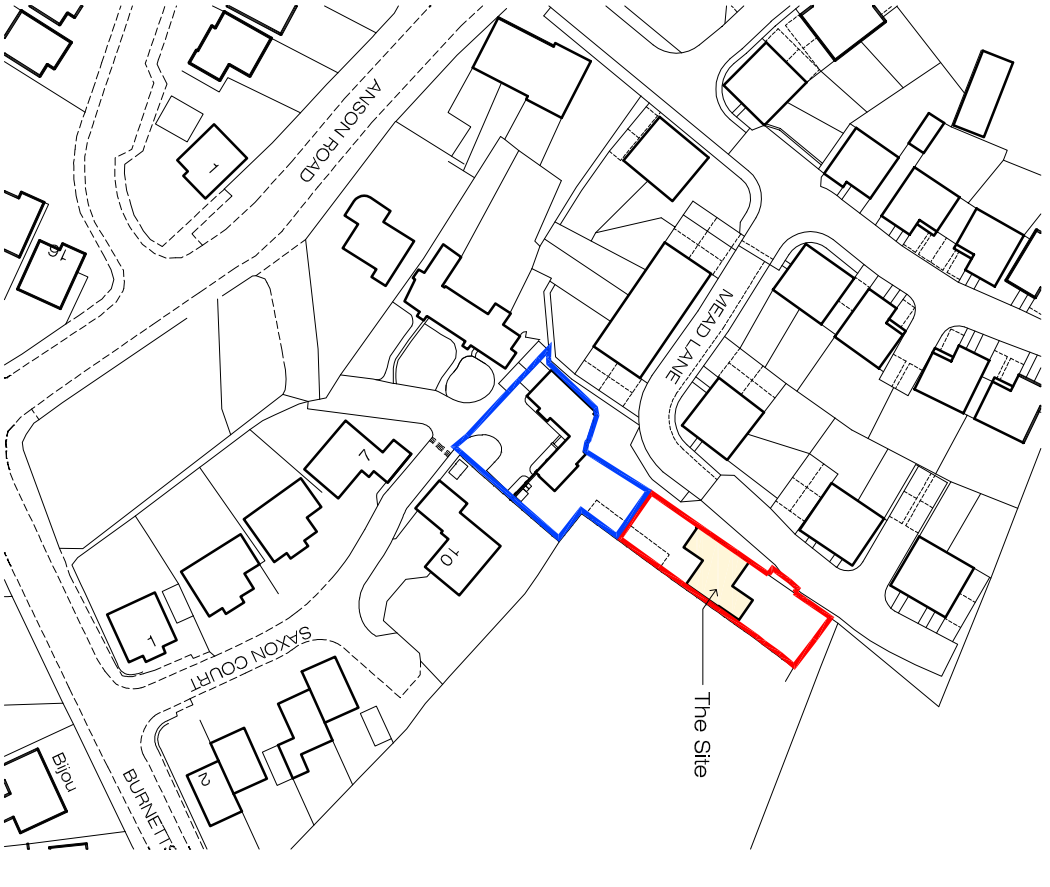
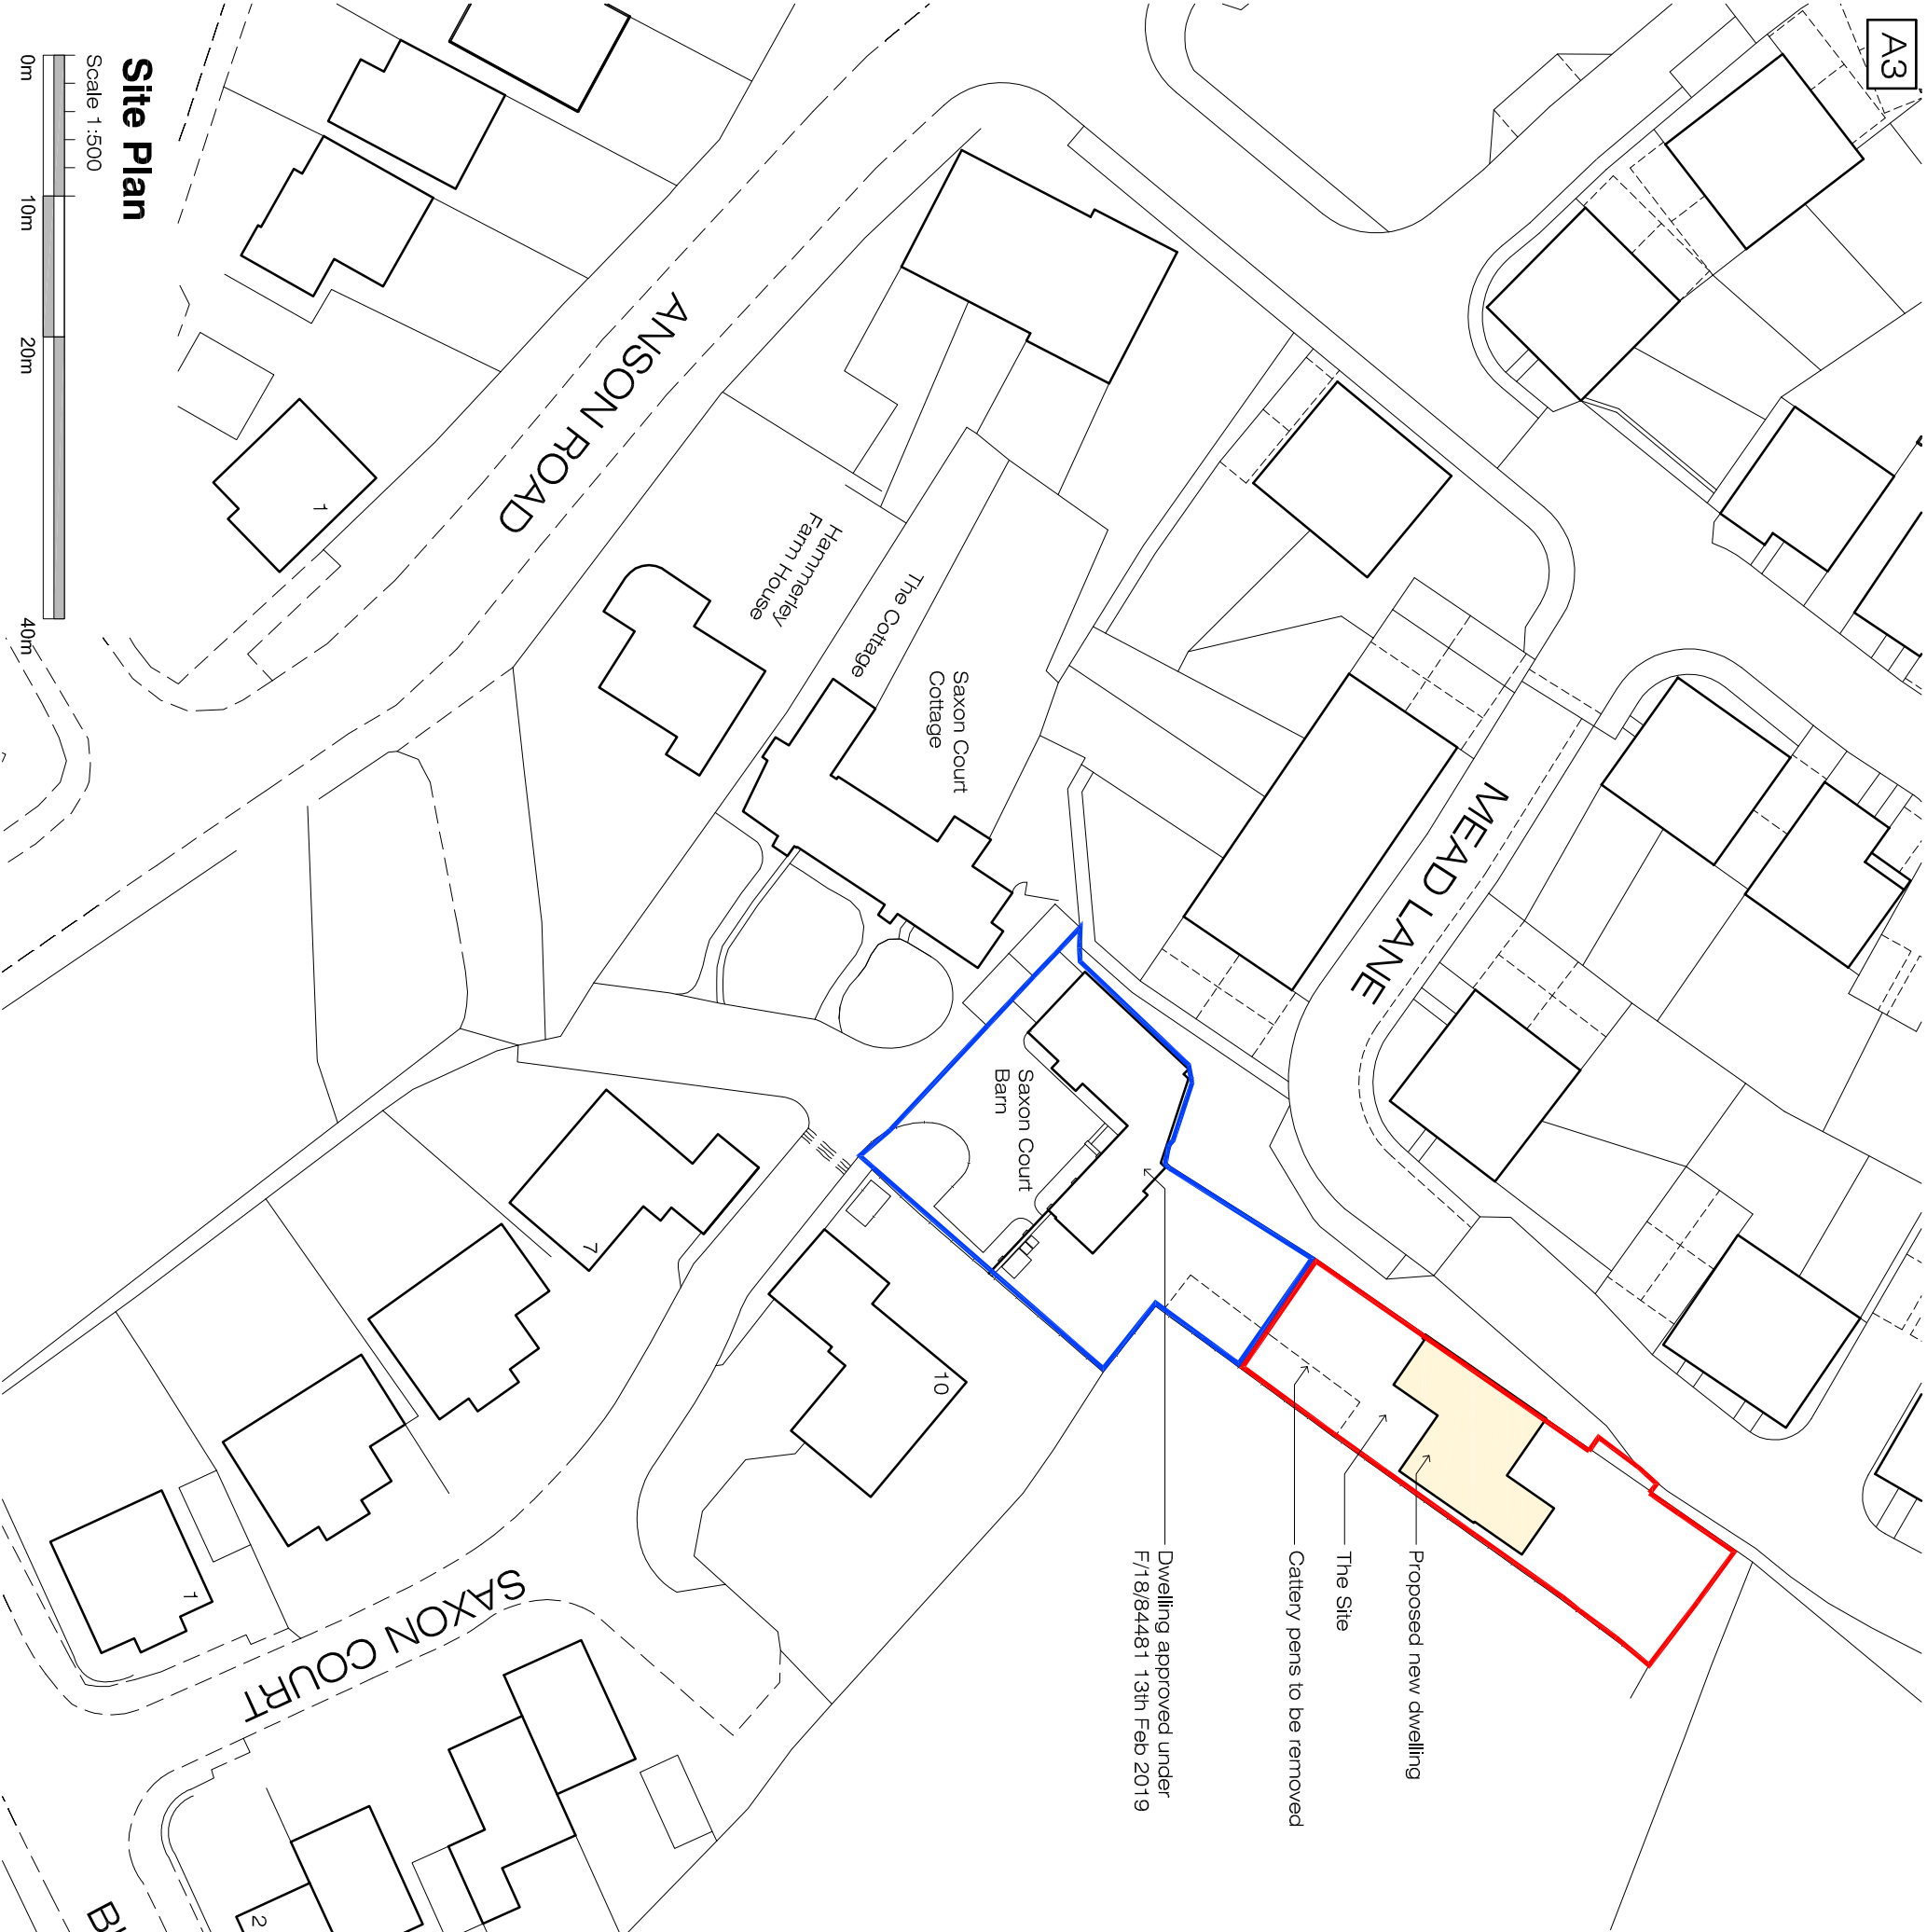


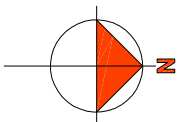

Location Plan


Ordnance Survey (c) Crown Copyright 2022. All rights reserved. Licence number 100022432

Scale 1:1250

 

Site Plan

Scale 1:500

 

Land adjacent to Saxon Court Barn, Horton Heath, Hampshire, SO50 7DJ

Client: Mr T Grainger	
Project: Saxon Court Cottage	
Drawing: Site & Location Plan	
ETCHINGHAM MORRIS ARCHITECTURE LTD www.etchingham-morris.co.uk	
The Studio Rear of 43 / 45 High Street Ringwood Hampshire BH24 1AD Tel: 01425 483155 Fax: 01425 483156 Email: frontdesk@etchingham-morris.co.uk	
Date: Jan 2023	Dwg No:
Scale: as shown	A3

ST508-32a