



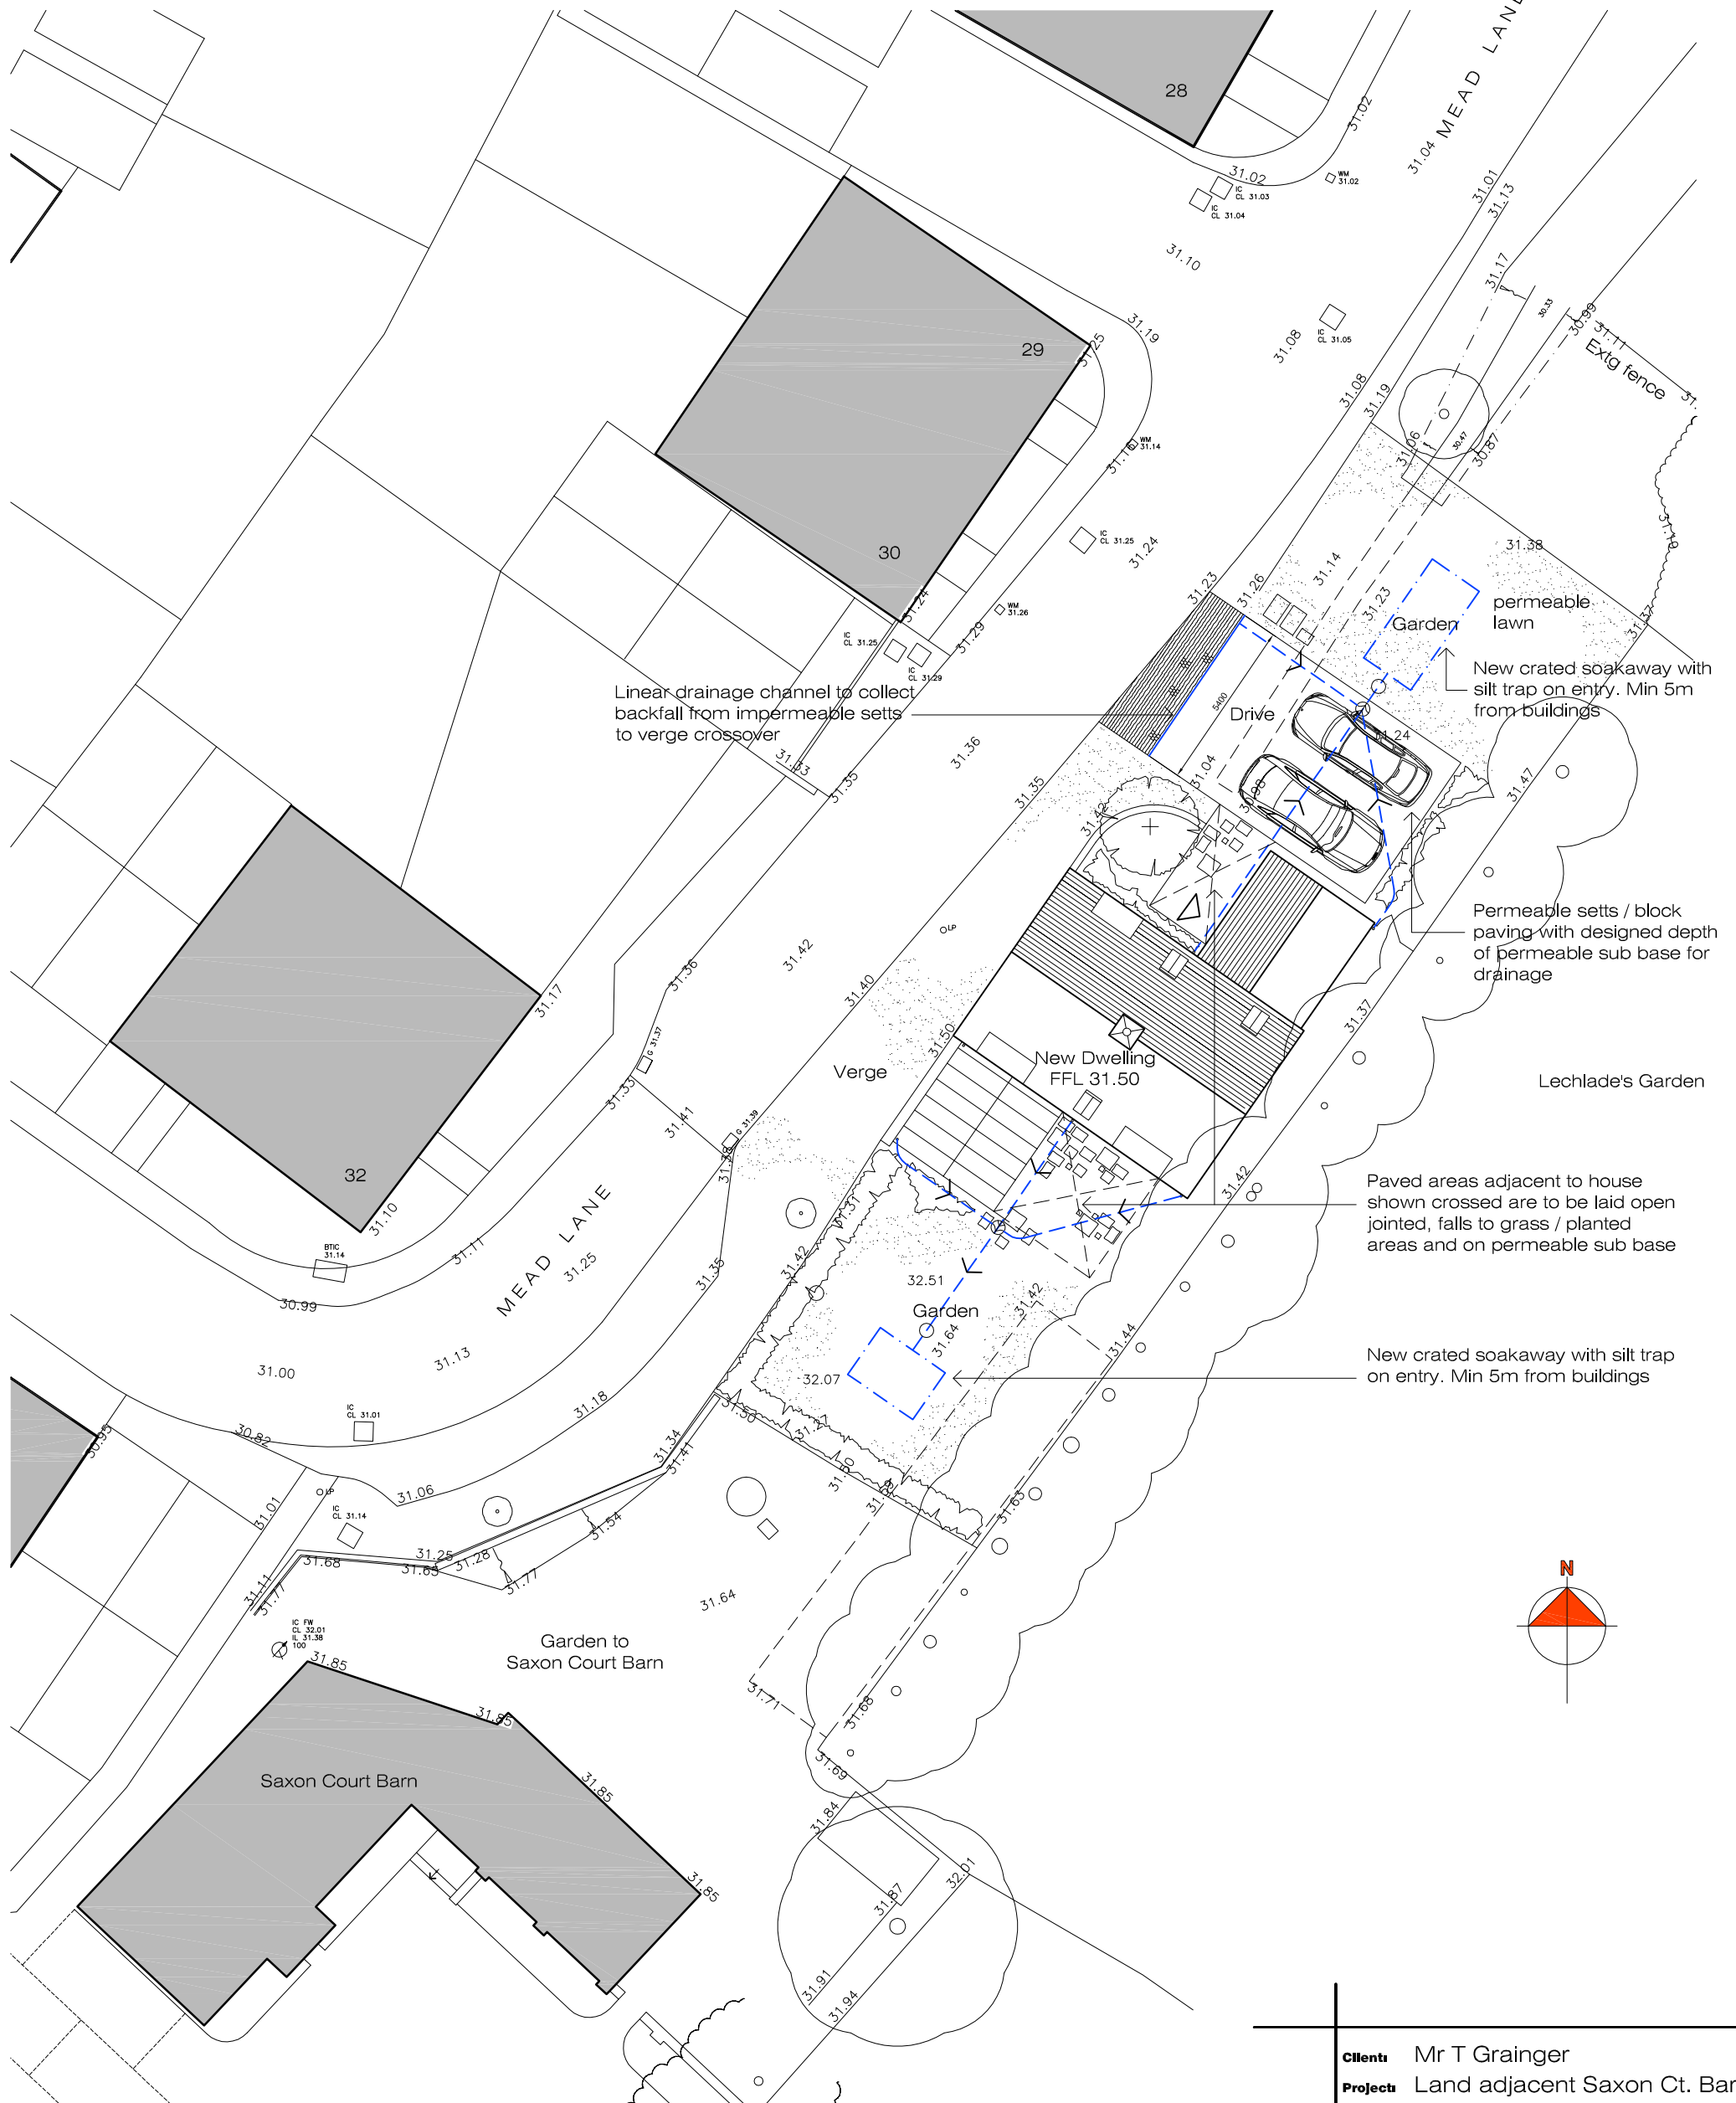

Surface Water Drainage Plan

Scale 1:200

 

New Dwelling - Land adjacent to Saxon Court Barn,
Burnetts Lane, Horton Heath, Hampshire

Client:	Mr T Grainger
Project:	Land adjacent Saxon Ct. Barn
Drawing:	SW Drainage Plan
	ETCHINGHAM MORRIS ARCHITECTURE LTD www.etchingham-morris.co.uk
The Studio Rear of 43 / 45 High Street Ringwood Hampshire BH24 1AD T: 01425 483155 F: 01425 483156 E: frontdesk@etchingham-morris.co.uk	
Date: May 2023	Dwg No: ST508-43
Scale: 1:200 @ A3	