






EXISTING FRONT ELEVATION




EXISTING REAR ELEVATION

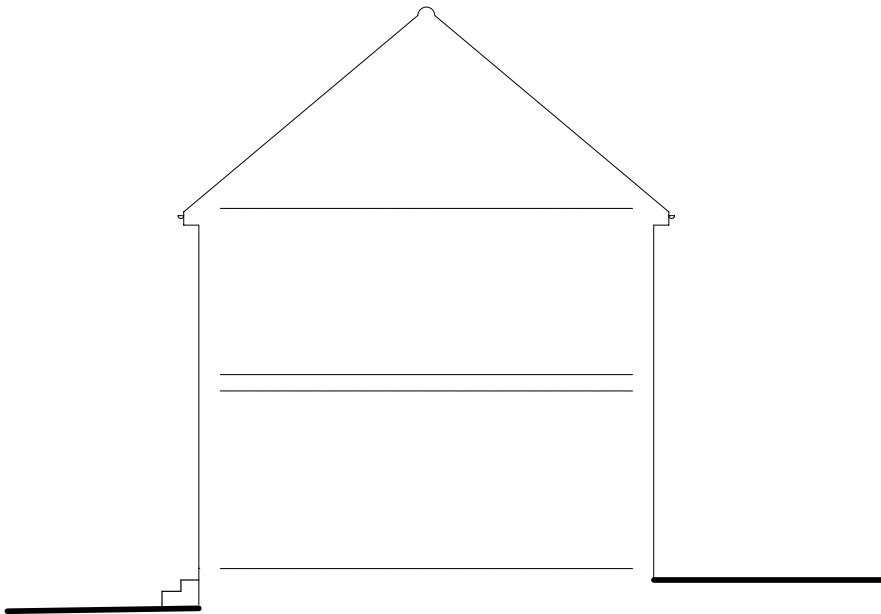


EXISTING SIDE VIEW

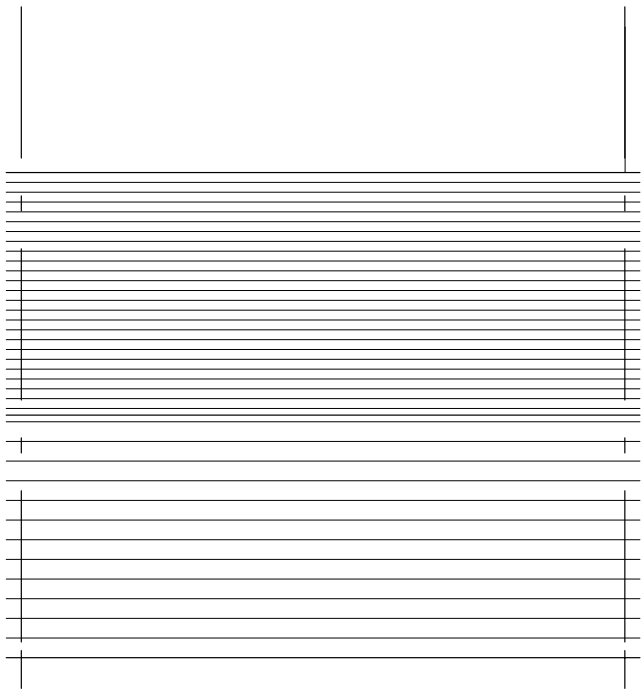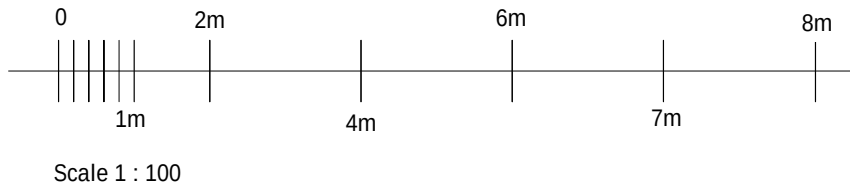

EXISTING ROOF PLAN

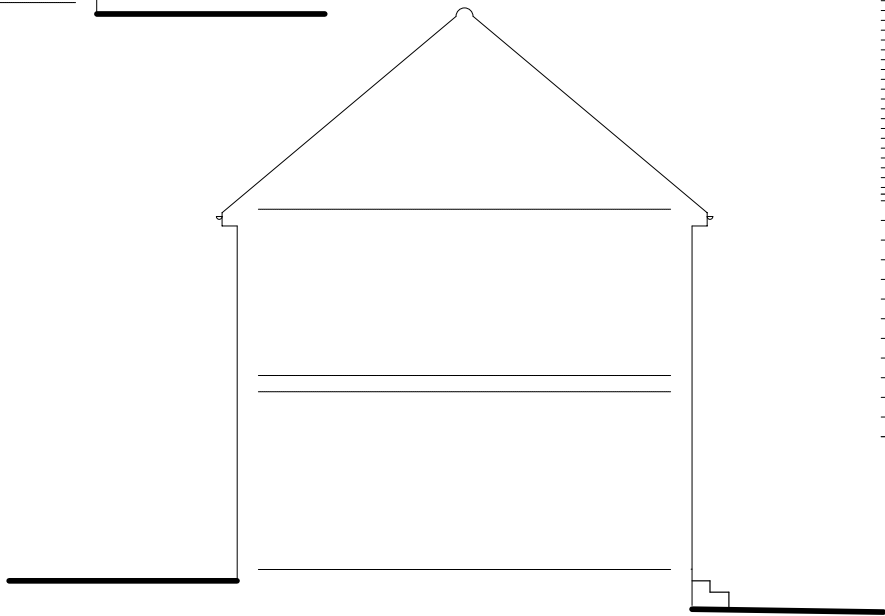

EXISTING SIDE VIEW

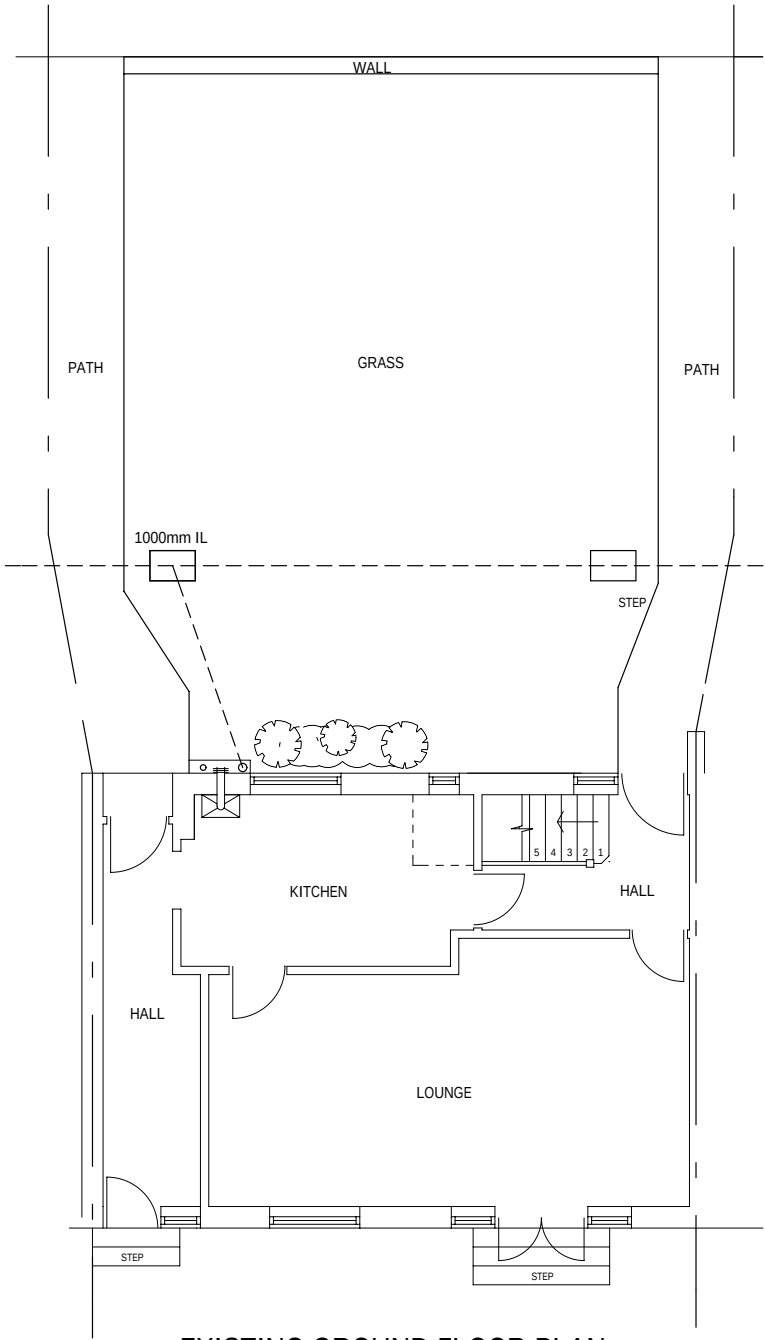

EXISTING GROUND FLOOR PLAN

THIS DRAWING IS THE COPYRIGHT OF BOTH CREATIVE PARTNERSHIP AND MAY NOT BE COPIED ALTERED OR REPRODUCED IN ANY FORM OR PASSED TO A THIRD PARTY WITHOUT THE WRITTEN CONSENT OF BOTH CREATIVE PARTNERSHIP

Front Porch & WC addition
for
22 East Drive
Bishopstoke
SO50 6FT

SCALE 1:100

A3

DRAWING No 23032023 1A3 REV1

