




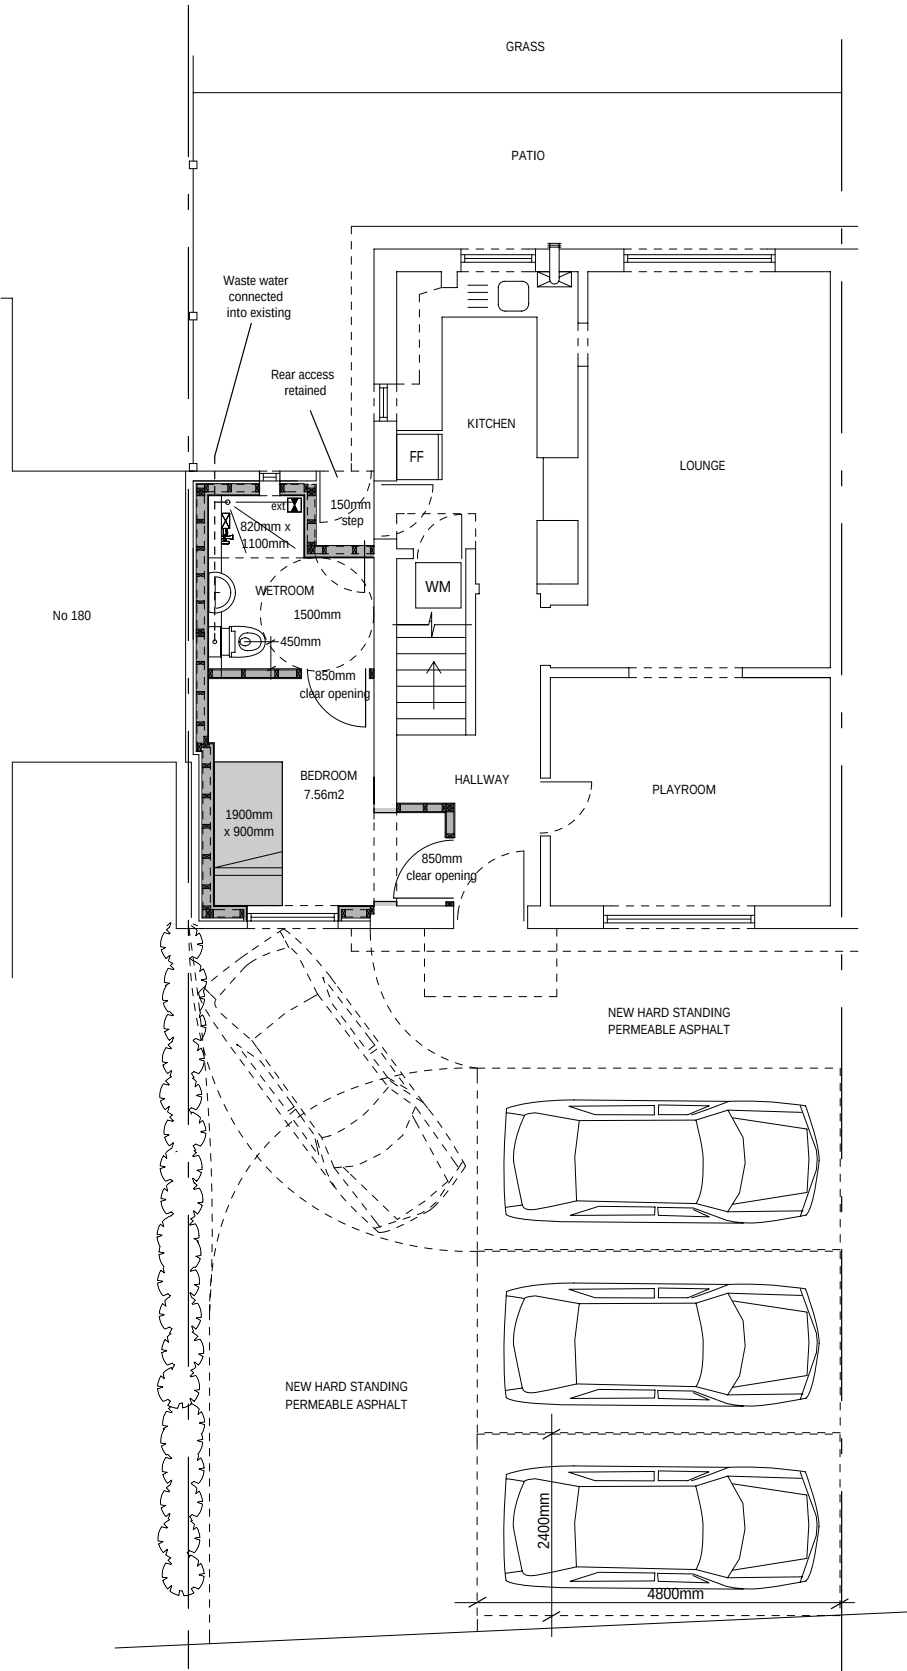


PROPOSED GROUND FLOOR PLAN

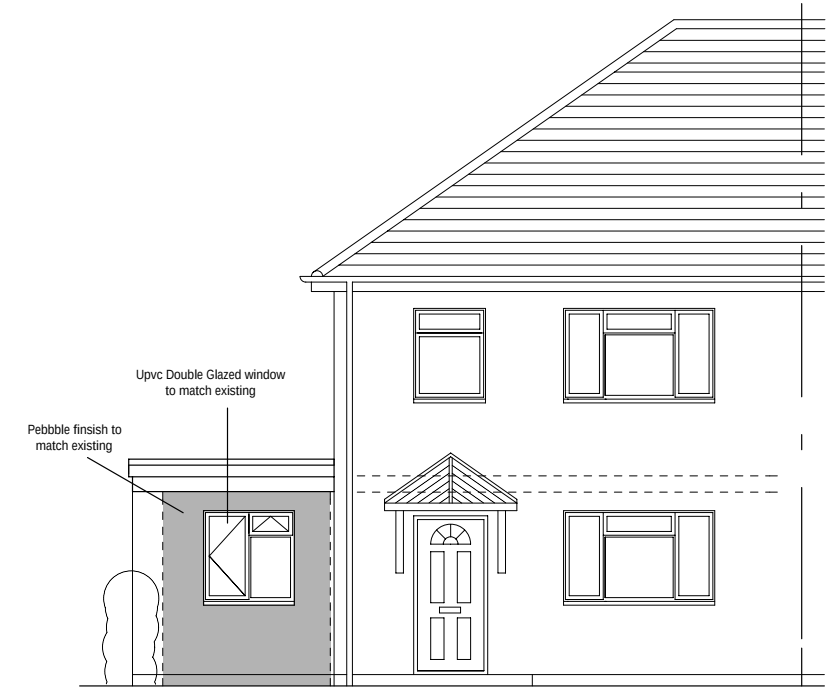


PROPOSED FRONT VIEW

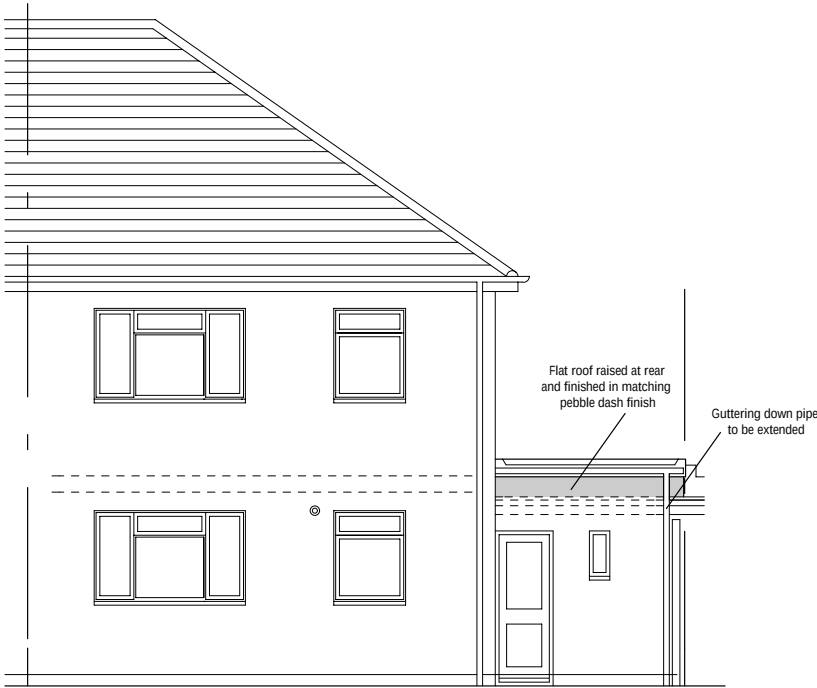


PROPOSED REAR VIEW

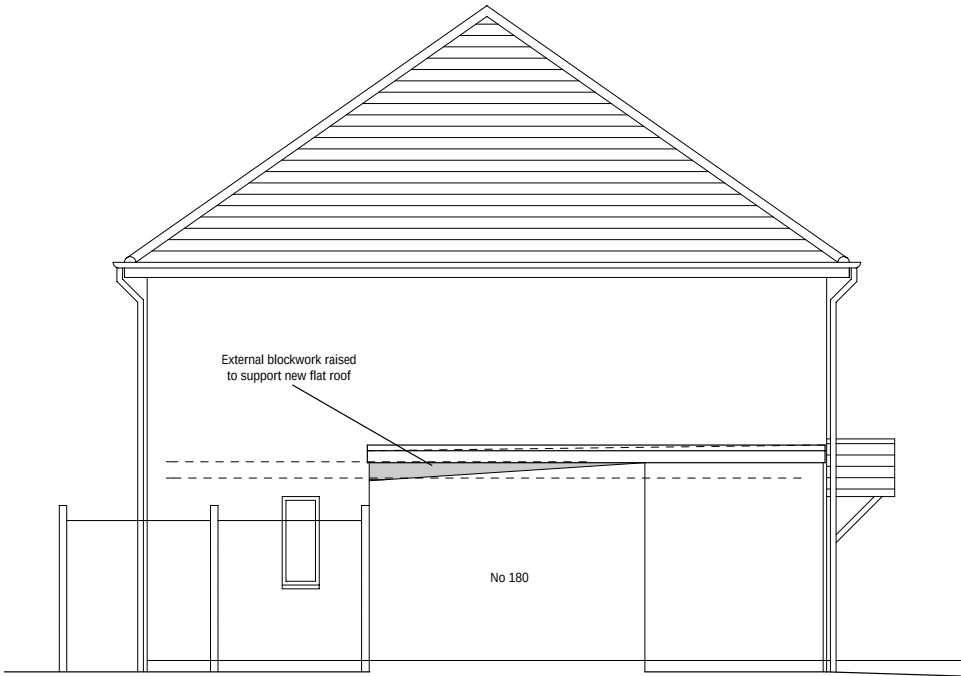

PROPOSED SIDE VIEW

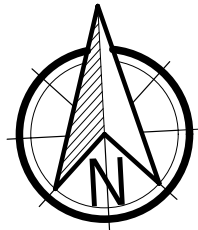

THIS DRAWING IS THE COPYRIGHT OF BOTH CREATIVE PARTNERSHIP AND MAY NOT BE COPIED ALTERED OR REPRODUCED IN ANY FORM OR PASSED TO A THIRD PARTY WITHOUT THE WRITTEN CONSENT OF BOTH CREATIVE PARTNERSHIP

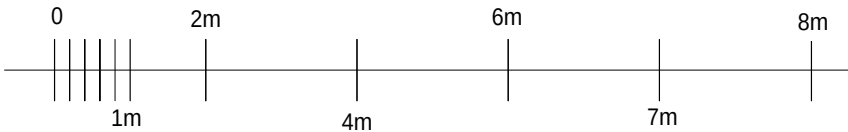

Scale 1 : 100

**GARAGE CONVERTED INTO
BEDROOM WITH EN-SUITE
FOR
178 CHESTNUT AVENUE
EASTLEIGH SO50 5BX**

SCALE 1:100

A3

DRAWING No 22122022 1A3 REV1