



Sign Specialists

sign-specialists.co.uk
19 Oxleasow Road, East Moons Moat,
Redditch, B98 0RE

Telephone : 01527 504 250
Fax : 01527 504 251
enquiries@sign-specialists.co.uk

Colour reference

-  Black
-  Chrome
-  White

Lighting

- See descriptions.

Customer

Hendy
St Georges Way
Eastleigh
SO50 9YA

Date drawn - 19.05.23
Designer - Jared L
Location - J:\Kia Motors (UK) Ltd

Job no - 148173 - Planning

Rev	dates	Rev	dates
B)	-	H)	-
C)	-	I)	-
D)	-	J)	-
E)	-	K)	-
F)	-	L)	-
G)	-	M)	-

The designs, illustrations, and photography is the property of Sign Specialists Ltd. The contents are confidential, any form of reproduction, copying, disclosure, modification or distribution without prior written consent is strictly prohibited. Colours and typefaces on drawings may be representative only please refer to the specifications. Visuals shown are artists impressions only and must not be taken as an exact representation of the completed signage on site.



Drawing to be viewed/printed at A3




Sign 'A' (Front fascia)
Scale 1:50
Kia Fascia
Size: 21240mm x 1900mm x 60mm
Description: Fascia
Full backtray required
Height from ground level =4600mm




Sign 'B' (LH Side fascia)
Scale 1:50
Kia Fascia
Size: 4800mm x 1900mm x 60mm
Description: Fascia
Full backtray required
Height from ground level =3500mm




Sign 'C' (RH Side fascia)
Scale 1:50
Kia Fascia
Size: 15580mm x 1900mm x 60mm
Description: Fascia
Full backtray required
Height from ground level =3500mm

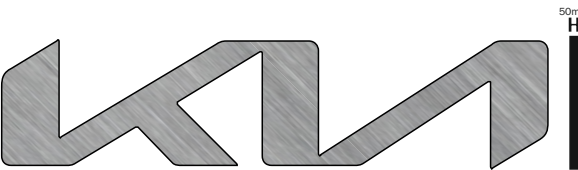

Sign 'D '
Scale 1:50
Size: 3613mm x 850mm x 50mm Illuminated logo with brushed aluminium face
Surface mounted with 1.5mm thick anodised aluminium face
Height from ground level =3980mm

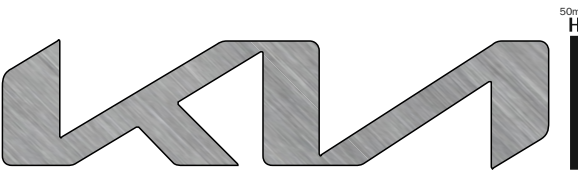

Sign 'E '
Scale 1:50
Size: 3613mm x 850mm x 50mm Illuminated logo with brushed aluminium face
Surface mounted with 1.5mm thick anodised aluminium face
Height from ground level =3980mm

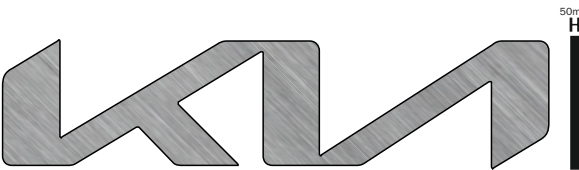


Sign 'F '
Scale 1:50
Size: 3613mm x 850mm x 50mm Illuminated logo with brushed aluminium face
Surface mounted with 1.5mm thick anodised aluminium face
Height from ground level =5180mm

Hendy H


Sign 'G'
Scale 1:50
Size: 382mm Cap height illuminated white acrylic
Surface mounted dealer name letters - 30mm depth
Span of text = 1496mm
**Aligned to bottom of KIA logo*
Height from ground level = 3980mm

Hendy H

Sign 'H'
Scale 1:50
Size: 382mm Cap height illuminated white acrylic
Surface mounted dealer name letters - 30mm depth
Span of text = 1496mm
**Aligned to bottom of KIA logo*
Height from ground level = 5180mm

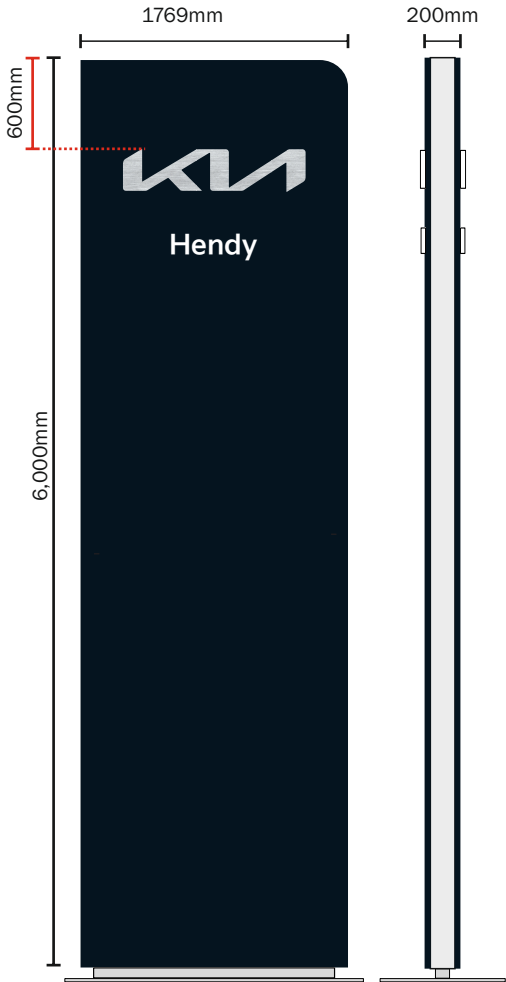

Sign 'I'
Scale 1:50
Description:
pylon in Kia Midnight Black Dibond (Pantone 7547C).
Logo – 286mm high Polar white acrylic logo with brushed aluminium face (Illuminated)
Dealer name – 140mm Cap height pushed through Polar White Acrylic (Illuminated)
Perimeter banding – Bright Silver colour reference 3D (Not illuminated)
Illumination: Internally illuminated letters & logo
Size: 1,769mm x 6,000mm
logo size: 1208mm x 286mm x 30mm

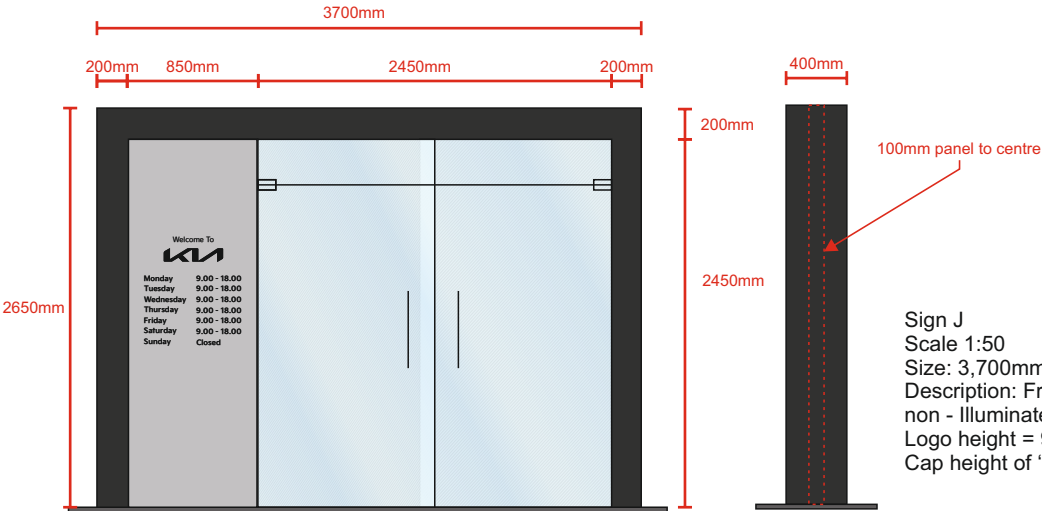

Sign J
Scale 1:50
Size: 3,700mm x 2650mm x 400mm
Description: Free standing Entrance gate
non - Illuminated
Logo height = 92mm
Cap height of 'M' in 'Monday' = 38mm



Sign Specialists

sign-specialists.co.uk
19 Oxleasow Road, East Moons Moat,
Redditch, B98 0RE
Telephone : 01527 504 250
Fax : 01527 504 251
enquiries@sign-specialists.co.uk

Colour reference



Lighting

- See descriptions.

Customer

Hendy
St Georges Way
Eastleigh
SO50 9YA

Date drawn - 19.05.23
Designer - Jared L
Location - J:\Kia Motors (UK) Ltd

Job no - 148173 - Planning

Rev dates	Rev dates
B) -	H) -
C) -	I) -
D) -	J) -
E) -	K) -
F) -	L) -
G) -	M) -

The designs, illustrations, and photography is the property of Sign Specialists Ltd. The contents are confidential, any form of reproduction, copying, disclosure, modification or distribution without prior written consent is strictly prohibited. Colours and typefaces on drawings may be representative only please refer to the specifications. Visuals shown are artists impressions only and must not be taken as an exact representation of the completed signage on site.




Drawing to be viewed/printed at A3



EXTERIOR ELEVATIONS




ELEVATION A
Proposed side elevation - scale 1:150@ A4

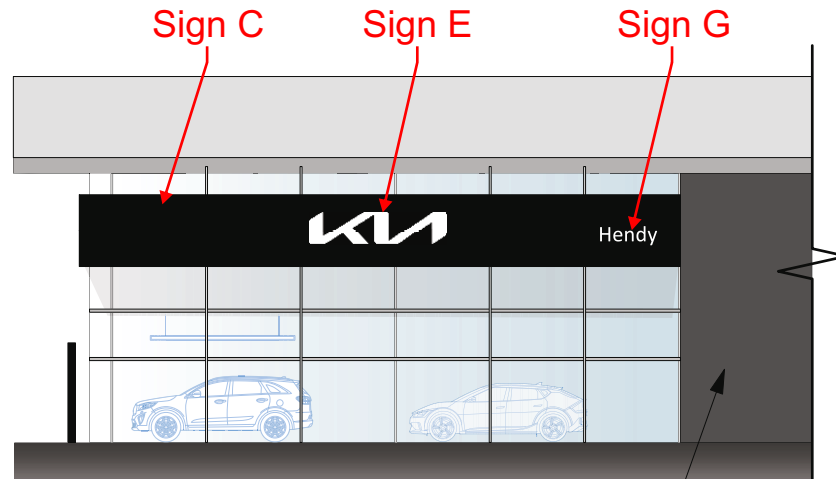

ELEVATION B
Proposed side elevation - scale 1:150@ A4

SIDE CLADDING
Existing red sign on side of showroom to have logo removed and then red painted to match the grey on workshop facade

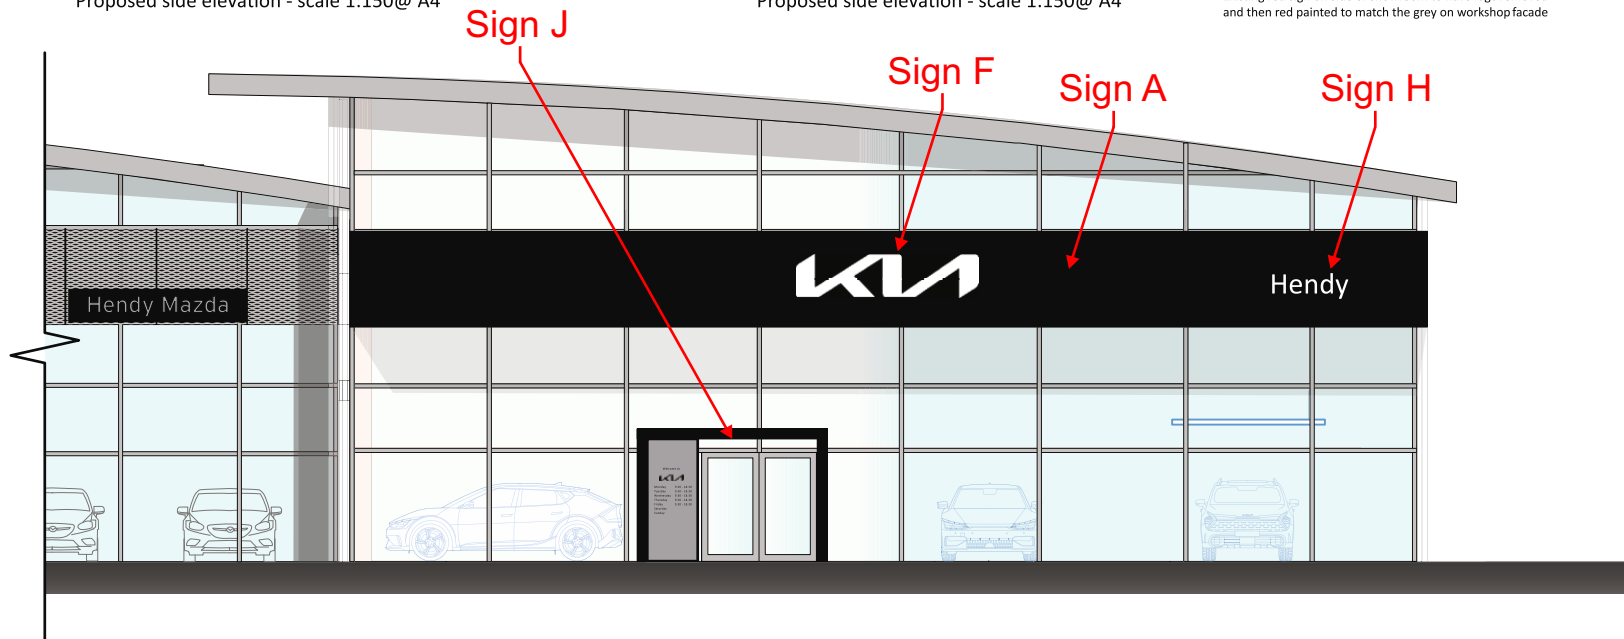

ELEVATION C
Proposed front elevation - scale 1:150@ A4



Sign Specialists

sign-specialists.co.uk
19 Oxleasow Road, East Moons Moat,
Redditch, B98 0RE
Telephone : 01527 504 250
Fax : 01527 504 251
enquiries@sign-specialists.co.uk

Colour reference

- Black
- Chrome
- White

Lighting

- See descriptions.

Customer

Hendy
St Georges Way
Eastleigh
SO50 9YA

Date drawn - 19.05.23
Designer - Jared L
Location - J:\Kia Motors (UK) Ltd

Job no - 148173 - Planning


Rev dates	Rev dates
B) -	H) -
C) -	I) -
D) -	J) -
E) -	K) -
F) -	L) -
G) -	M) -

The designs, illustrations, and photography is the property of Sign Specialists Ltd. The contents are confidential, any form of reproduction, copying, disclosure, modification or distribution without prior written consent is strictly prohibited. Colours and typefaces on drawings may be representative only please refer to the specifications. Visuals shown are artists impressions only and must not be taken as an exact representation of the completed signage on site.



Proposed Elevations

Drawing to be viewed/printed at A4

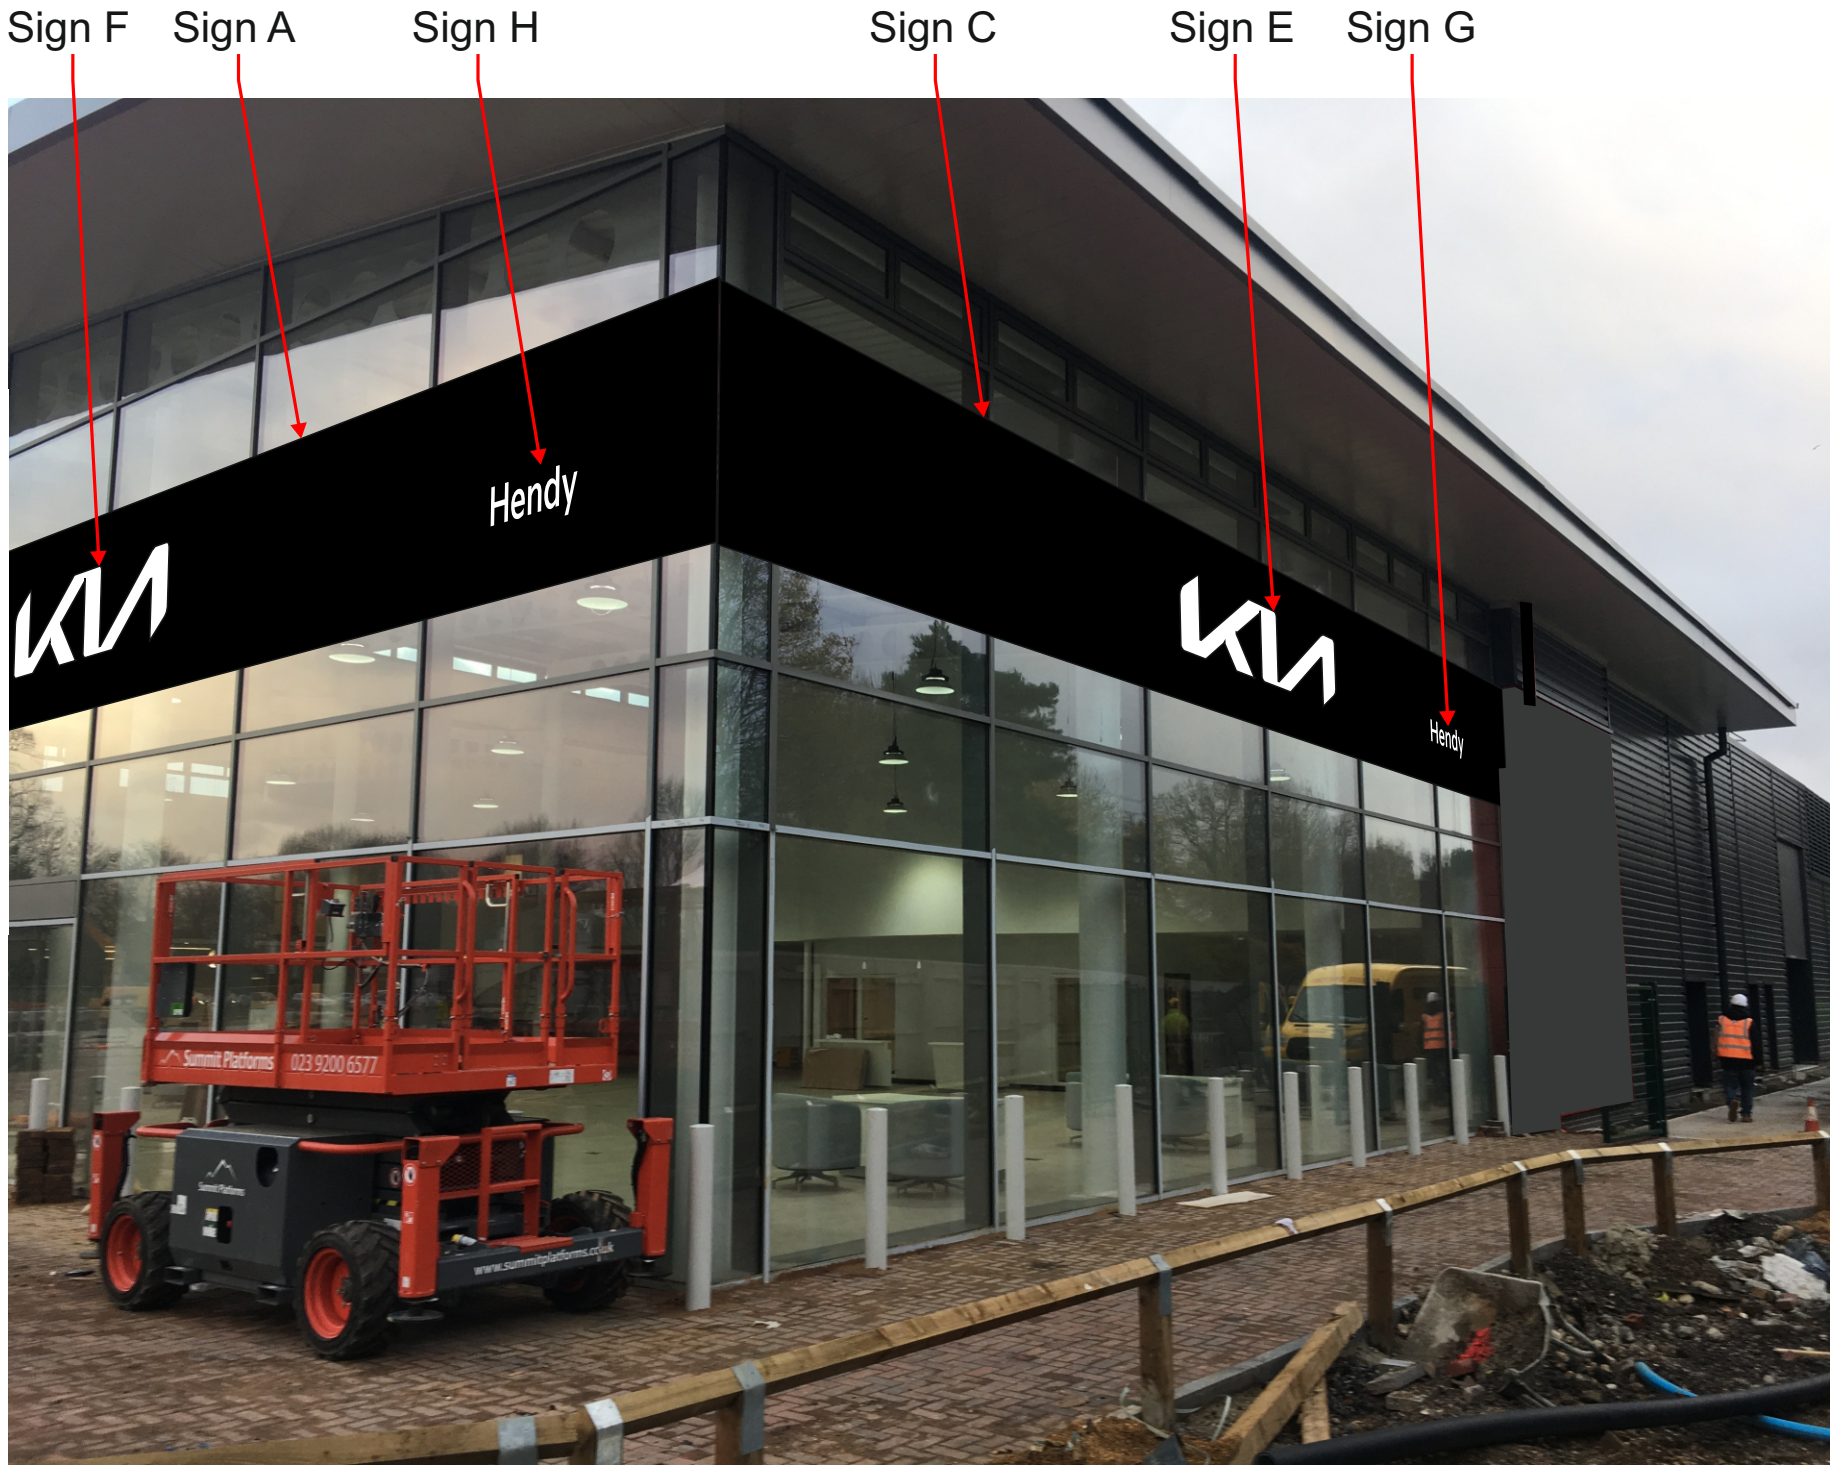

Sign Specialists

sign-specialists.co.uk
19 Oxleasow Road, East Moons Moat,
Redditch, B98 0RE
Telephone : 01527 504 250
Fax : 01527 504 251
enquiries@sign-specialists.co.uk

Colour reference

- Black
- Chrome
- White

Lighting

- See descriptions.

Customer

Hendy
St Georges Way
Eastleigh
SO50 9YA

Date drawn - 19.05.23
Designer - Jared L
Location - J:\Kia Motors (UK) Ltd
Job no - 148173 - Planning

Rev dates	Rev dates
B) -	H) -
C) -	I) -
D) -	J) -
E) -	K) -
F) -	L) -
G) -	M) -

The designs, illustrations, and photography is the property of Sign Specialists Ltd. The contents are confidential, any form of reproduction, copying, disclosure, modification or distribution without prior written consent is strictly prohibited. Colours and typefaces on drawings may be representative only please refer to the specifications. Visuals shown are artists impressions only and must not be taken as an exact representation of the completed signage on site.



Proposed / Existing

Drawing to be viewed/printed at A3