





TEL. 01452 473047  
EMAIL. sales @rymansteelbuildings.co.uk

Mezzanine level in engineers store  
accessed through double doors from  
boat shed.  
Double doors to link buildings at ground level.

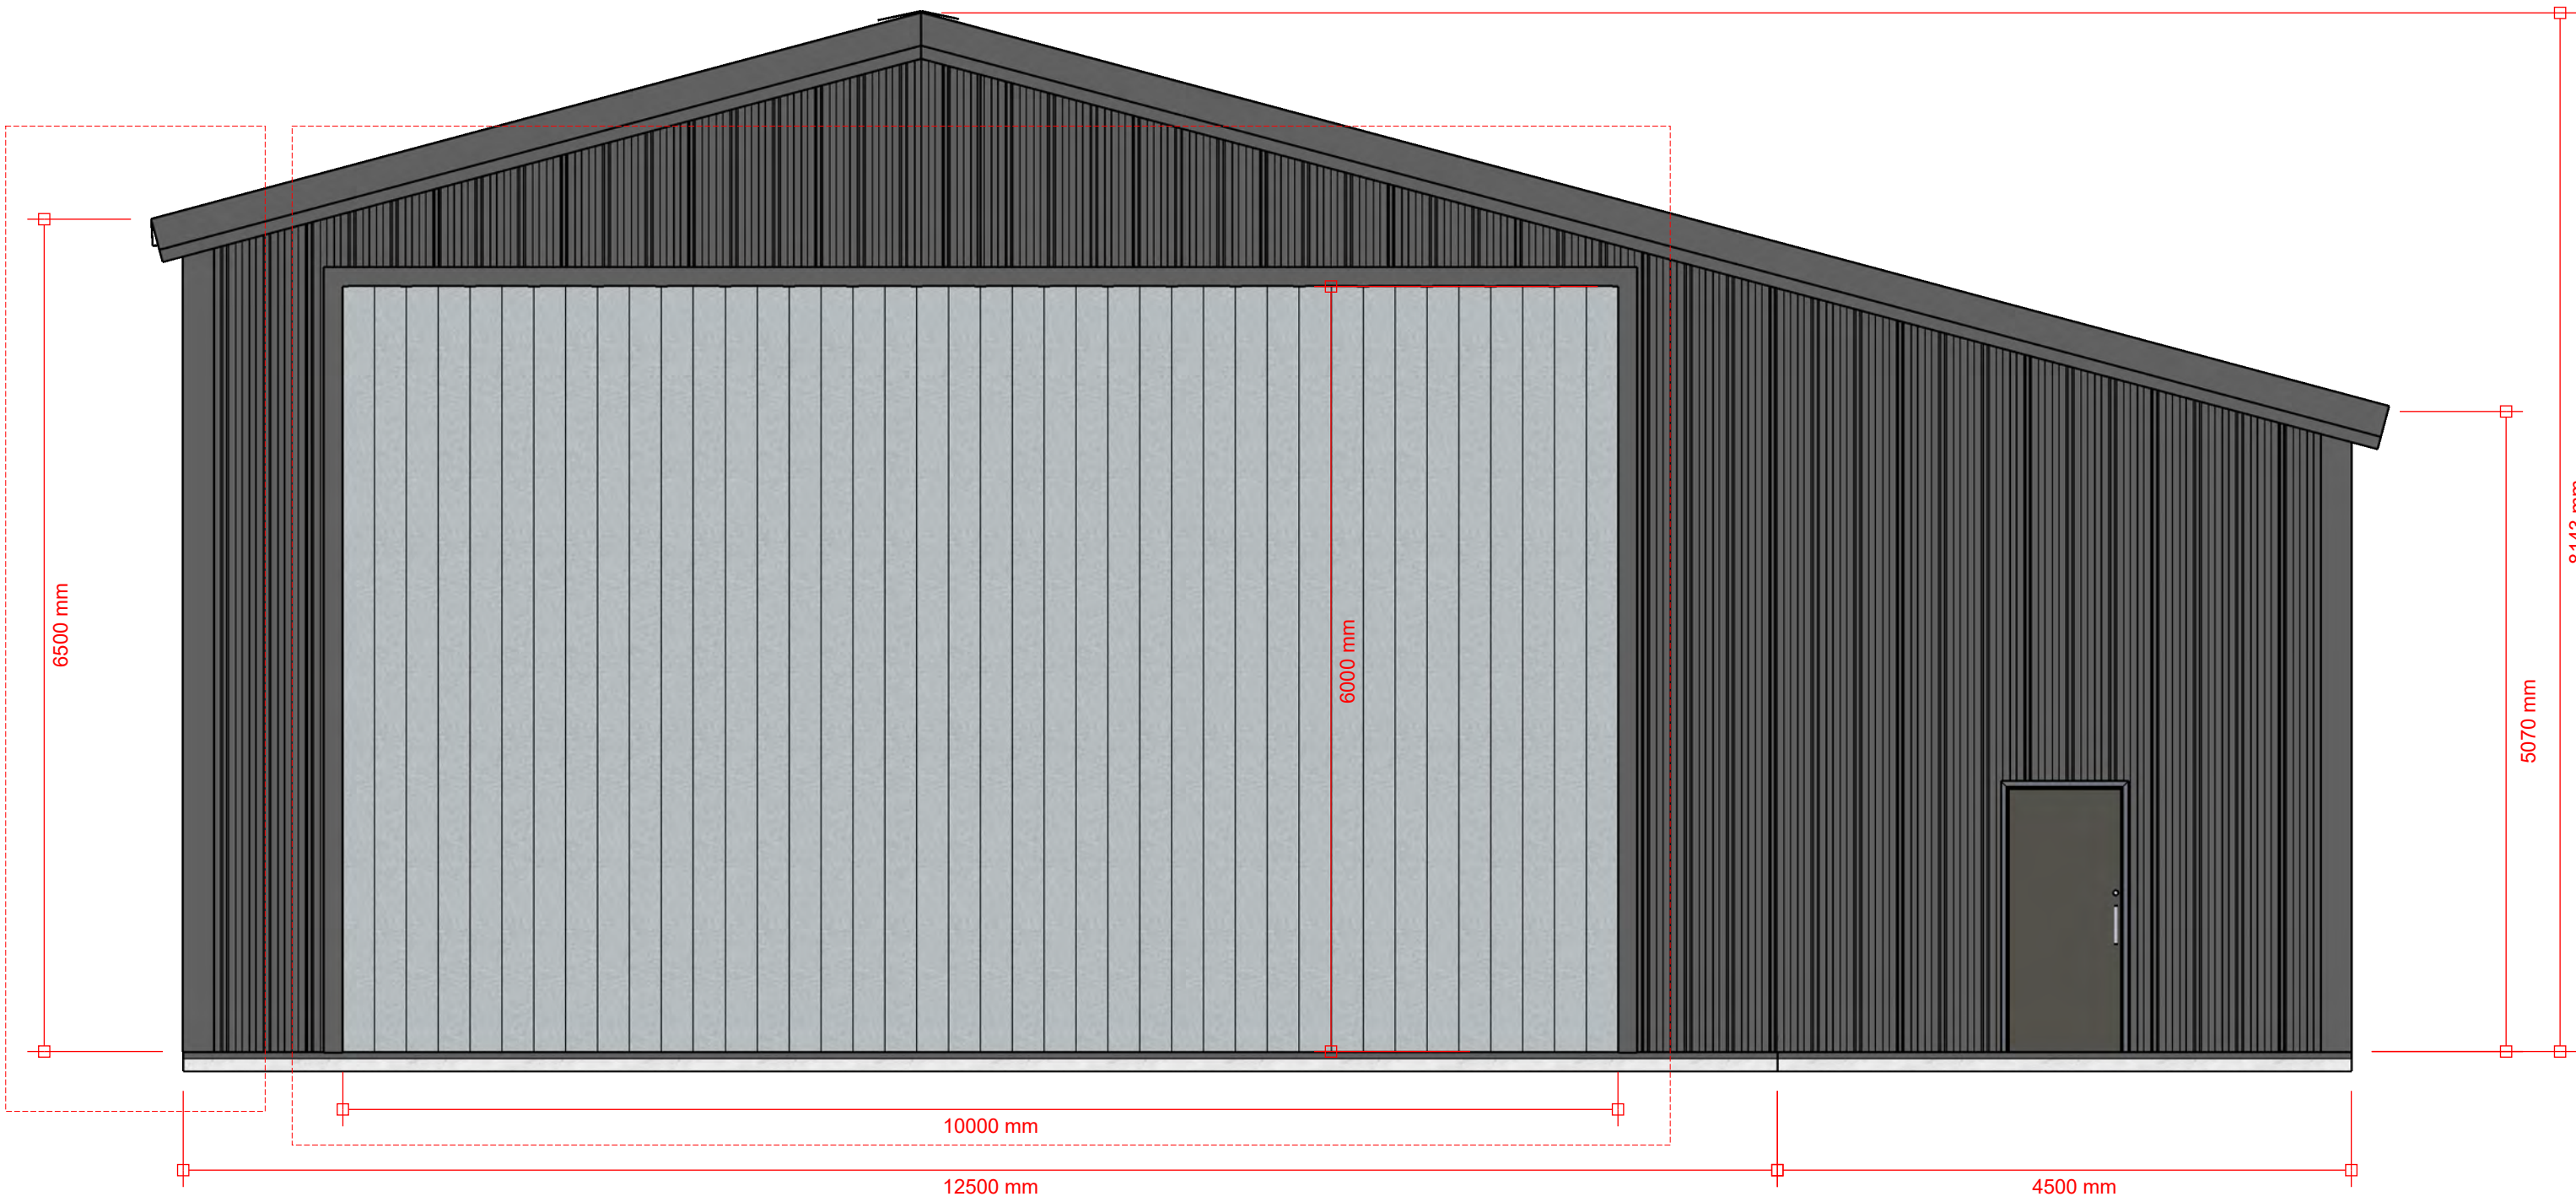


A1 :: FRONT  
01 scale: 1:50@ A1

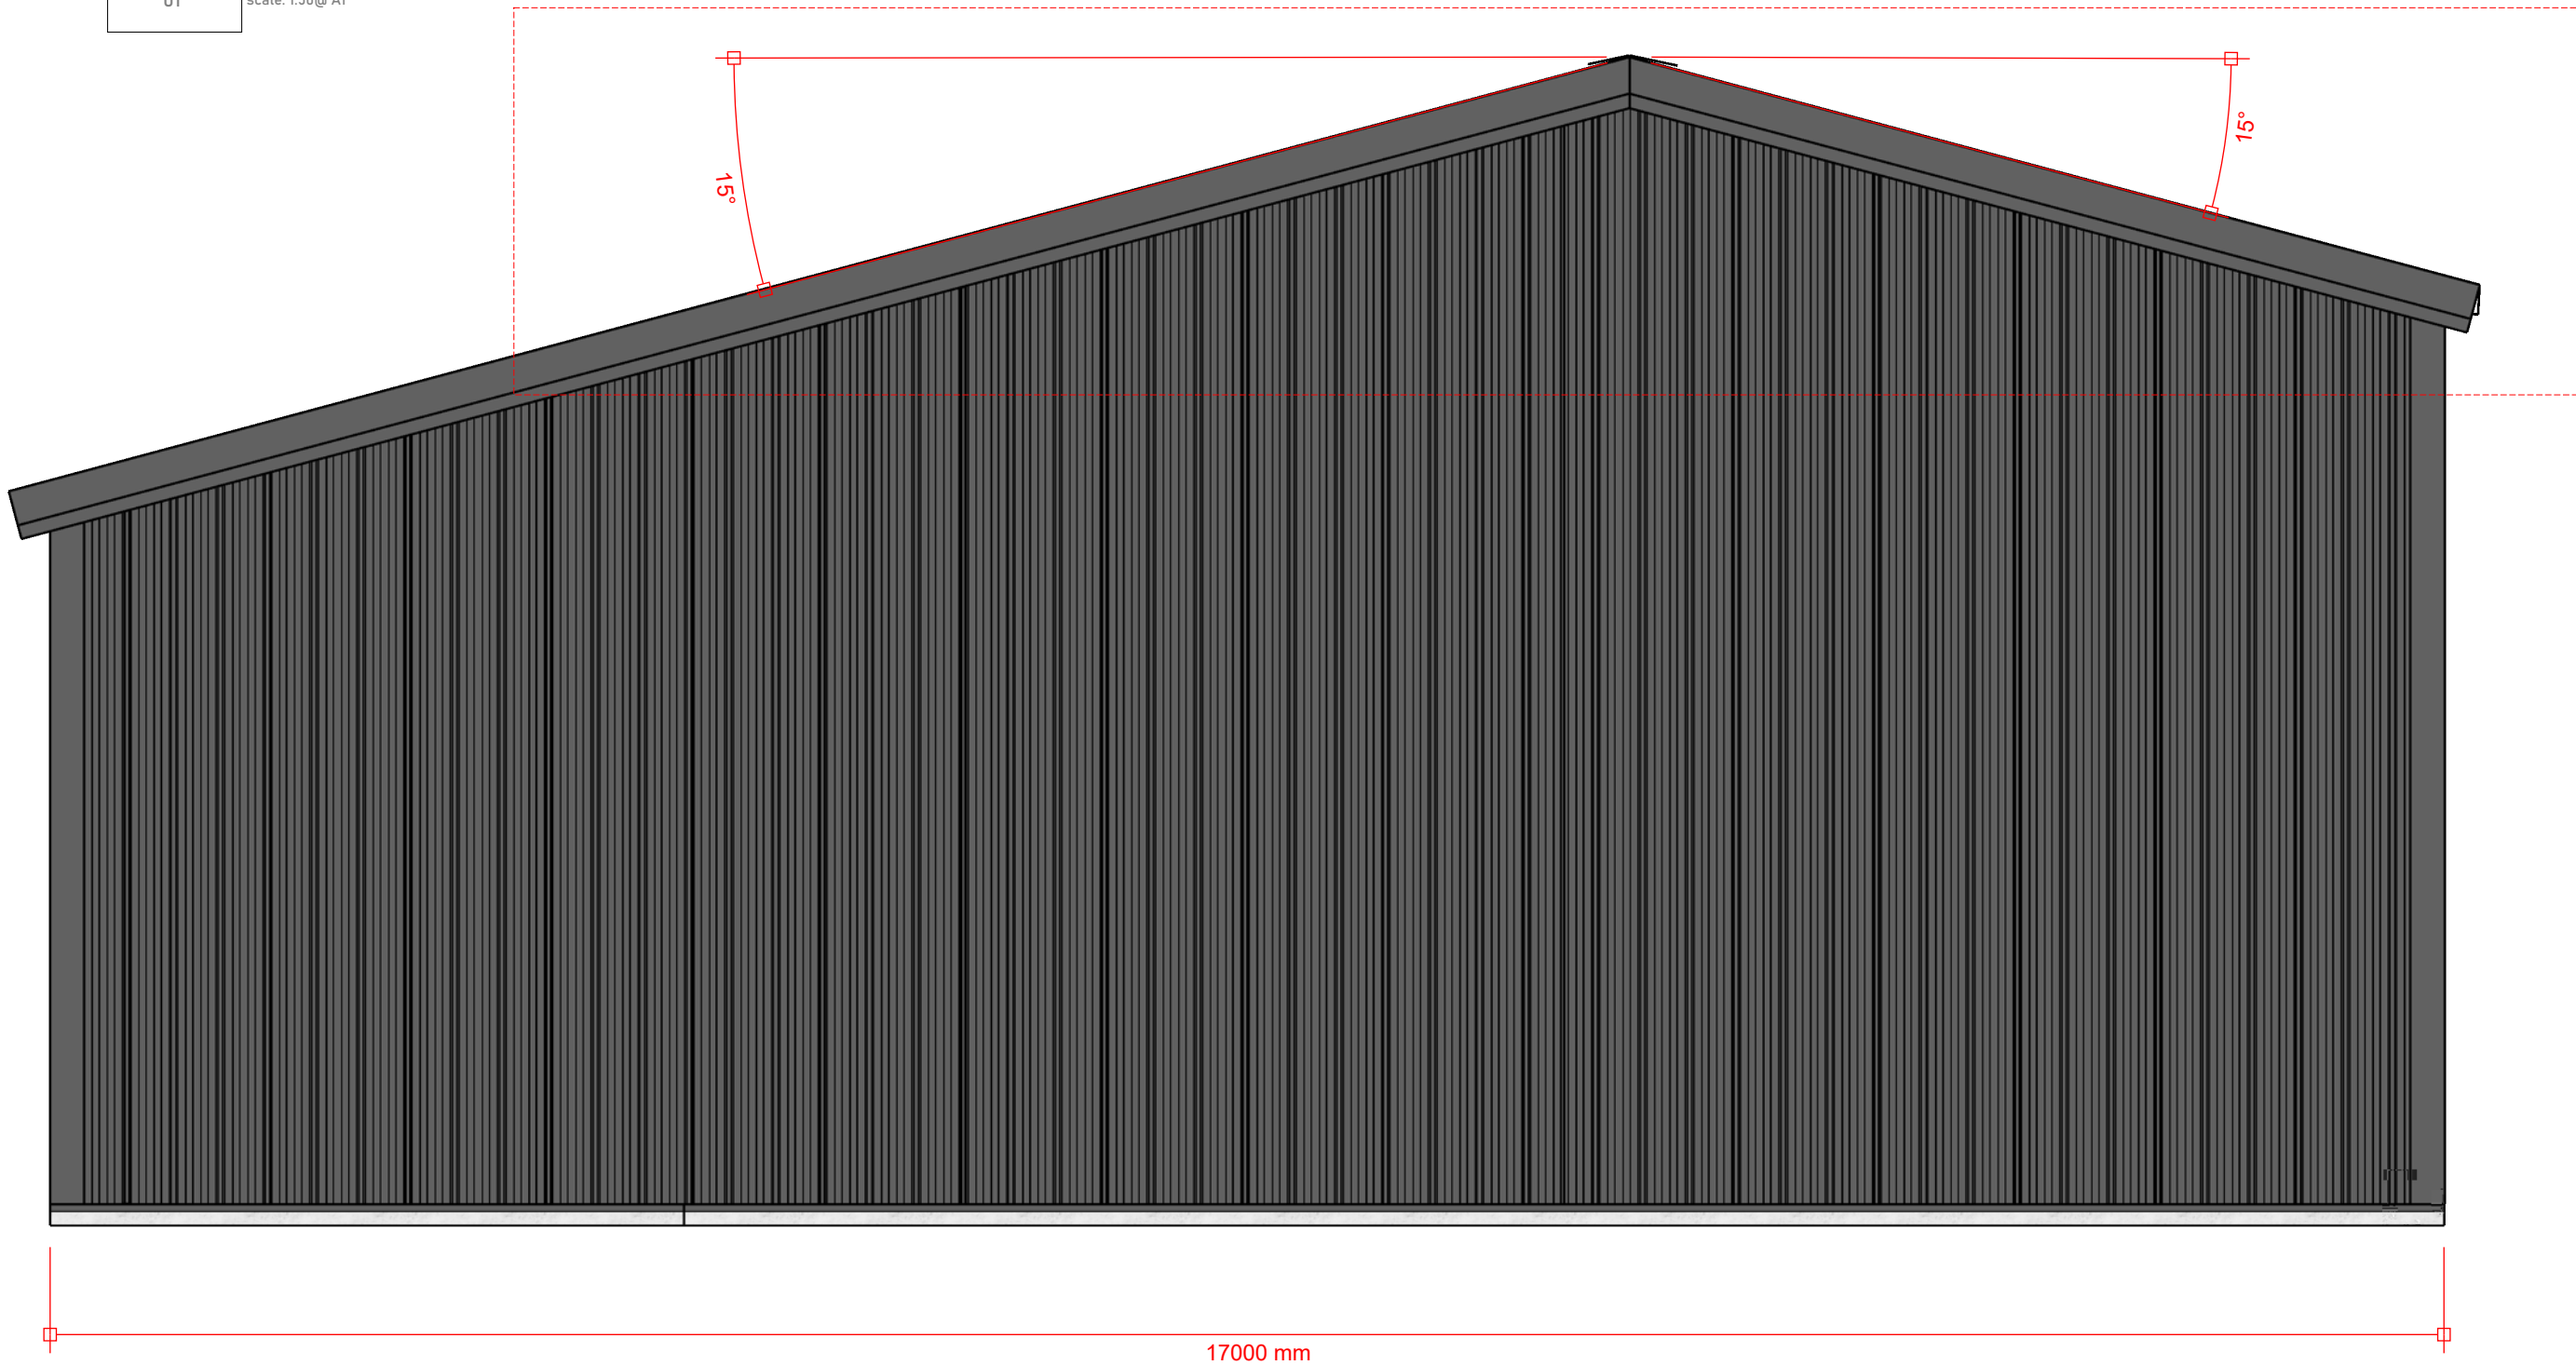

A3 :: BACK  
01 scale: 1:50@ A1



A2 :: RIGHT  
01 scale: 1:50@ A1

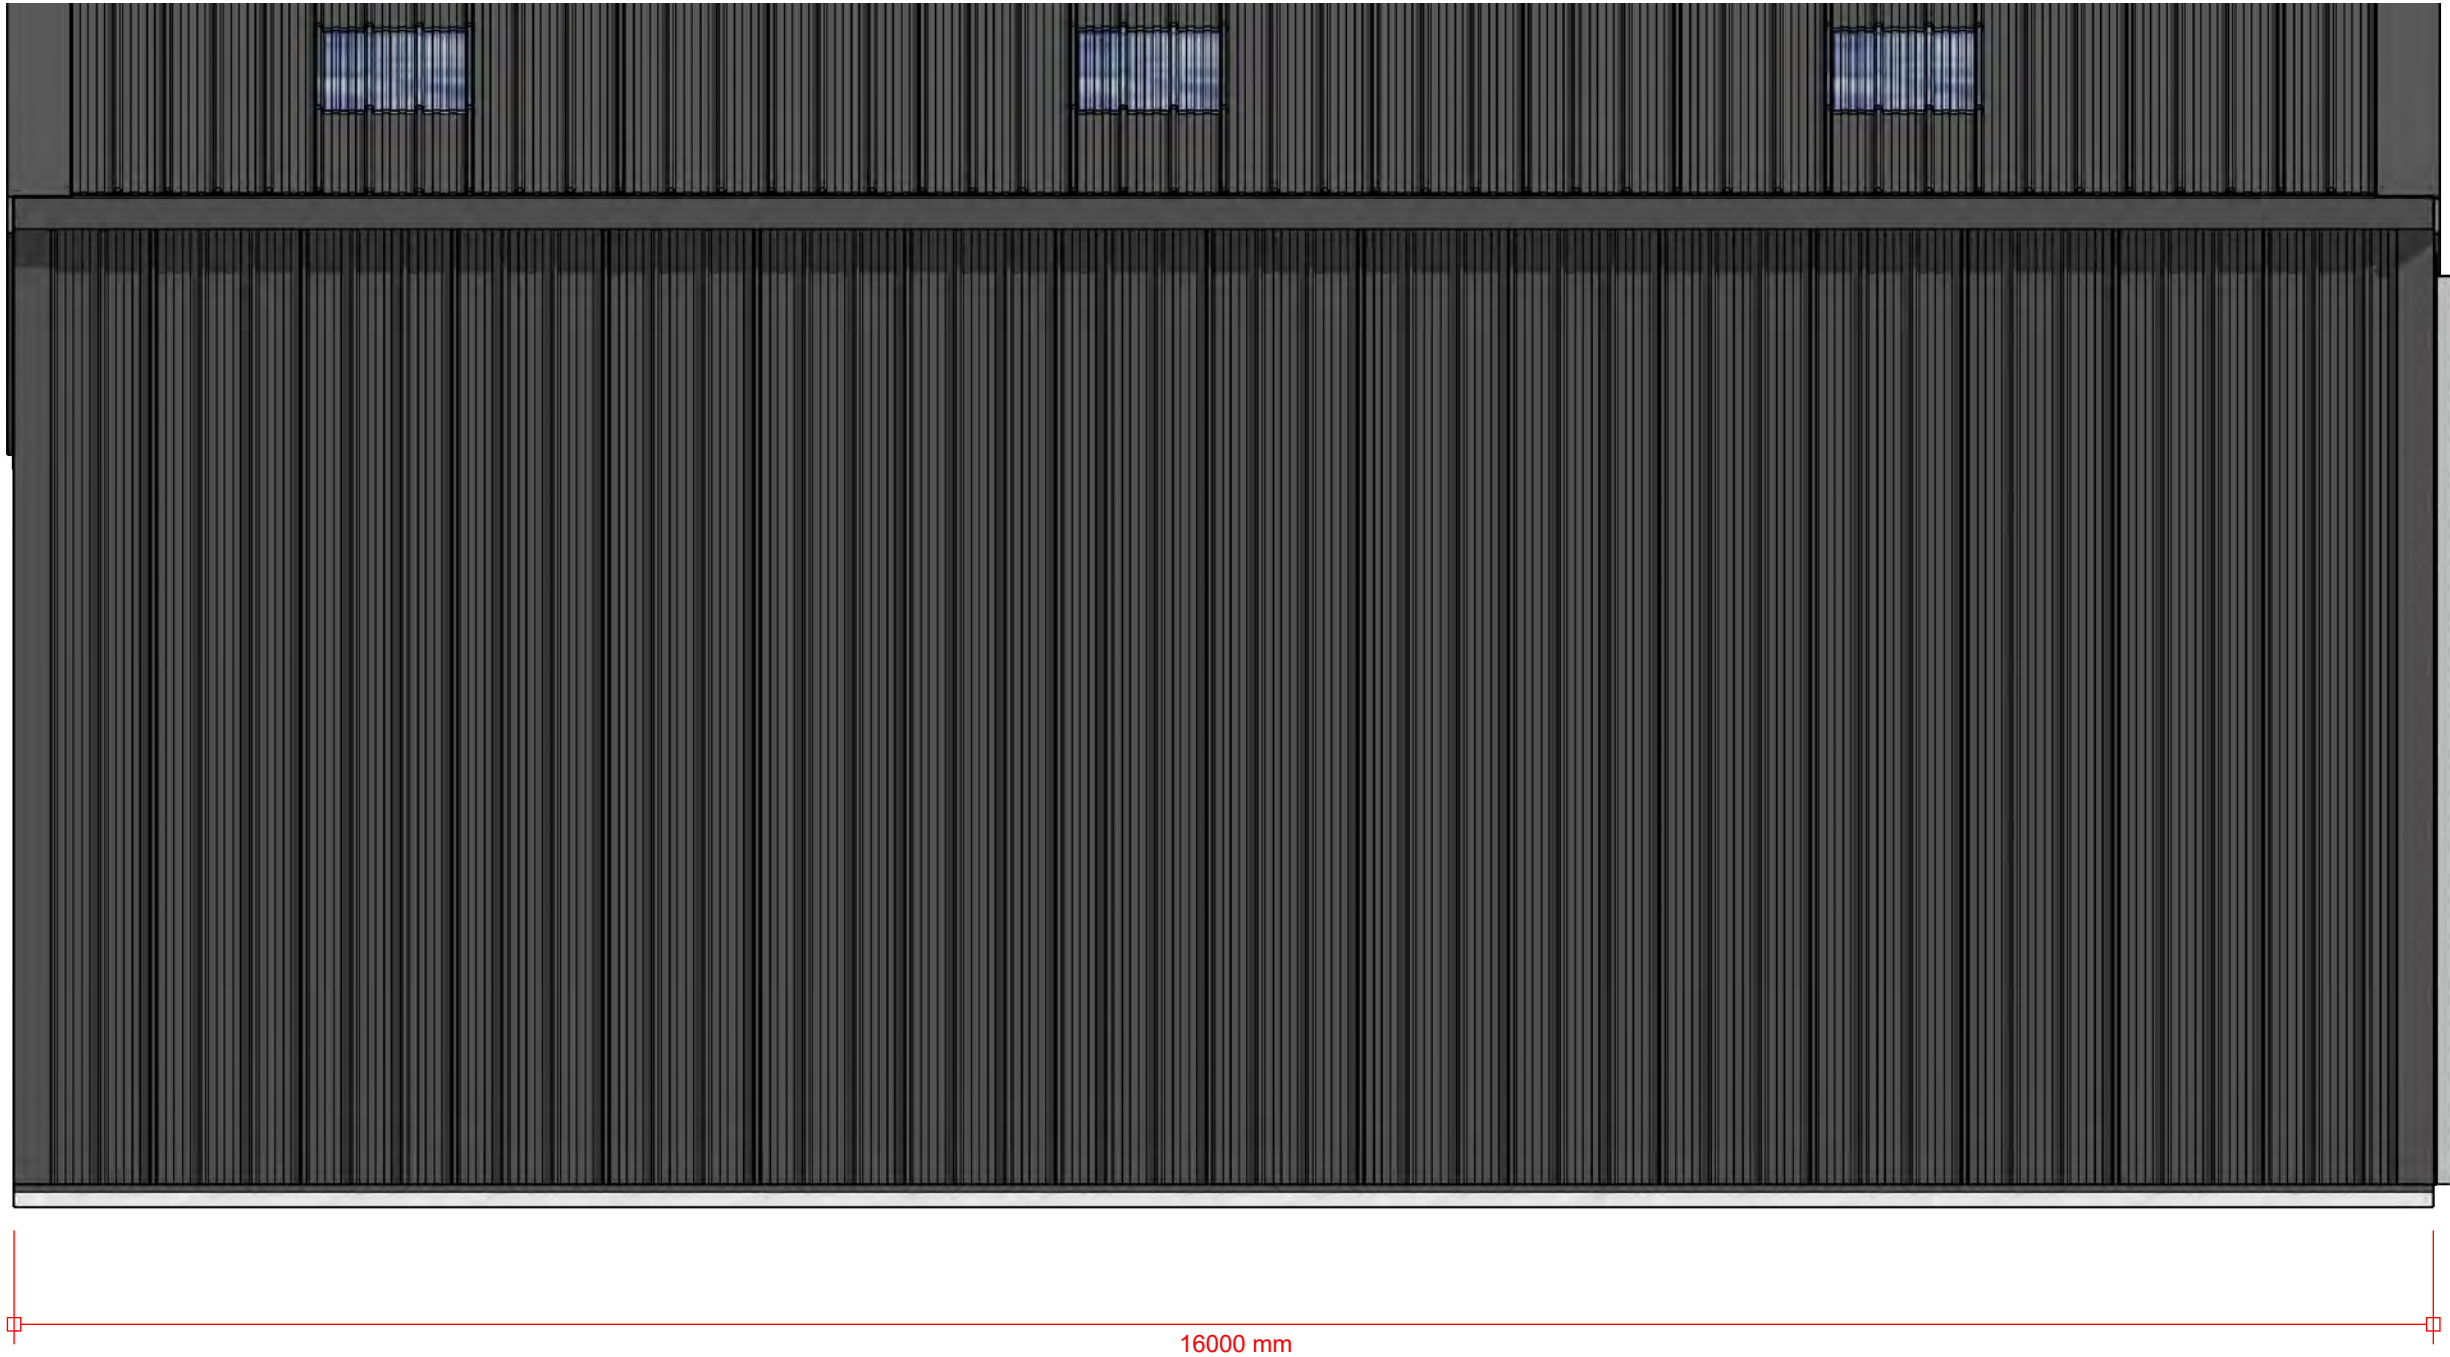

A4 :: LEFT  
01 scale: 1:50@ A1

Revision log:

- A\_29.03.2022\_ Roof line of boat shed carried into engineers store
- B\_14.04.2022\_ Pitch changed to 15 degrees, eaves to boat shed raised by 500mm to fit 10m wide door, notes added on internal doorways, stairs and mezzanine level

General Notes

All dimensions in millimeters unless marked otherwise.

Please report any potential design or construction issues at the earliest opportunity to RYMAN STEEL BUILDINGS via the contact details shown in the top left hand side of this drawing.

First issue of drawing will be marked as - in revision field .

Subsequent revisions shall start with A and will progress in alphabetical order.

Drawings / Design by  
**PMD DT LTD**  
Mobile: 07443 413039  
email: pmdsigntechology@outlook.com



TEL. 01452 473047  
EMAIL. sales @rymansteelbuildings.co.uk



|    |                |
|----|----------------|
| B1 | ROOF PLAN      |
| 02 | scale: 150@ A1 |

Mezzanine level in engineers store  
accessed through double doors from  
boat shed.  
Double doors to link buildings at ground level.

Revision log:

- A\_29.03.2022\_ Roof line of boat shed carried into engineers store
- B\_14.04.2022\_ Pitch changed to 15 degrees, eaves to boat shed raised by 500mm to fit 10m wide door, notes added on internal doorways, stairs and mezzanine level


General Notes

All dimensions in millimeters unless marked otherwise.


Please report any potential design or construction issues at the earliest opportunity to RYMAN STEEL BUILDINGS via the contact details shown in the top left hand side of this drawing.

First issue of drawing will be marked as - in revision field .

Subsequent revisions shall start with A and will progress in alphabetical order.

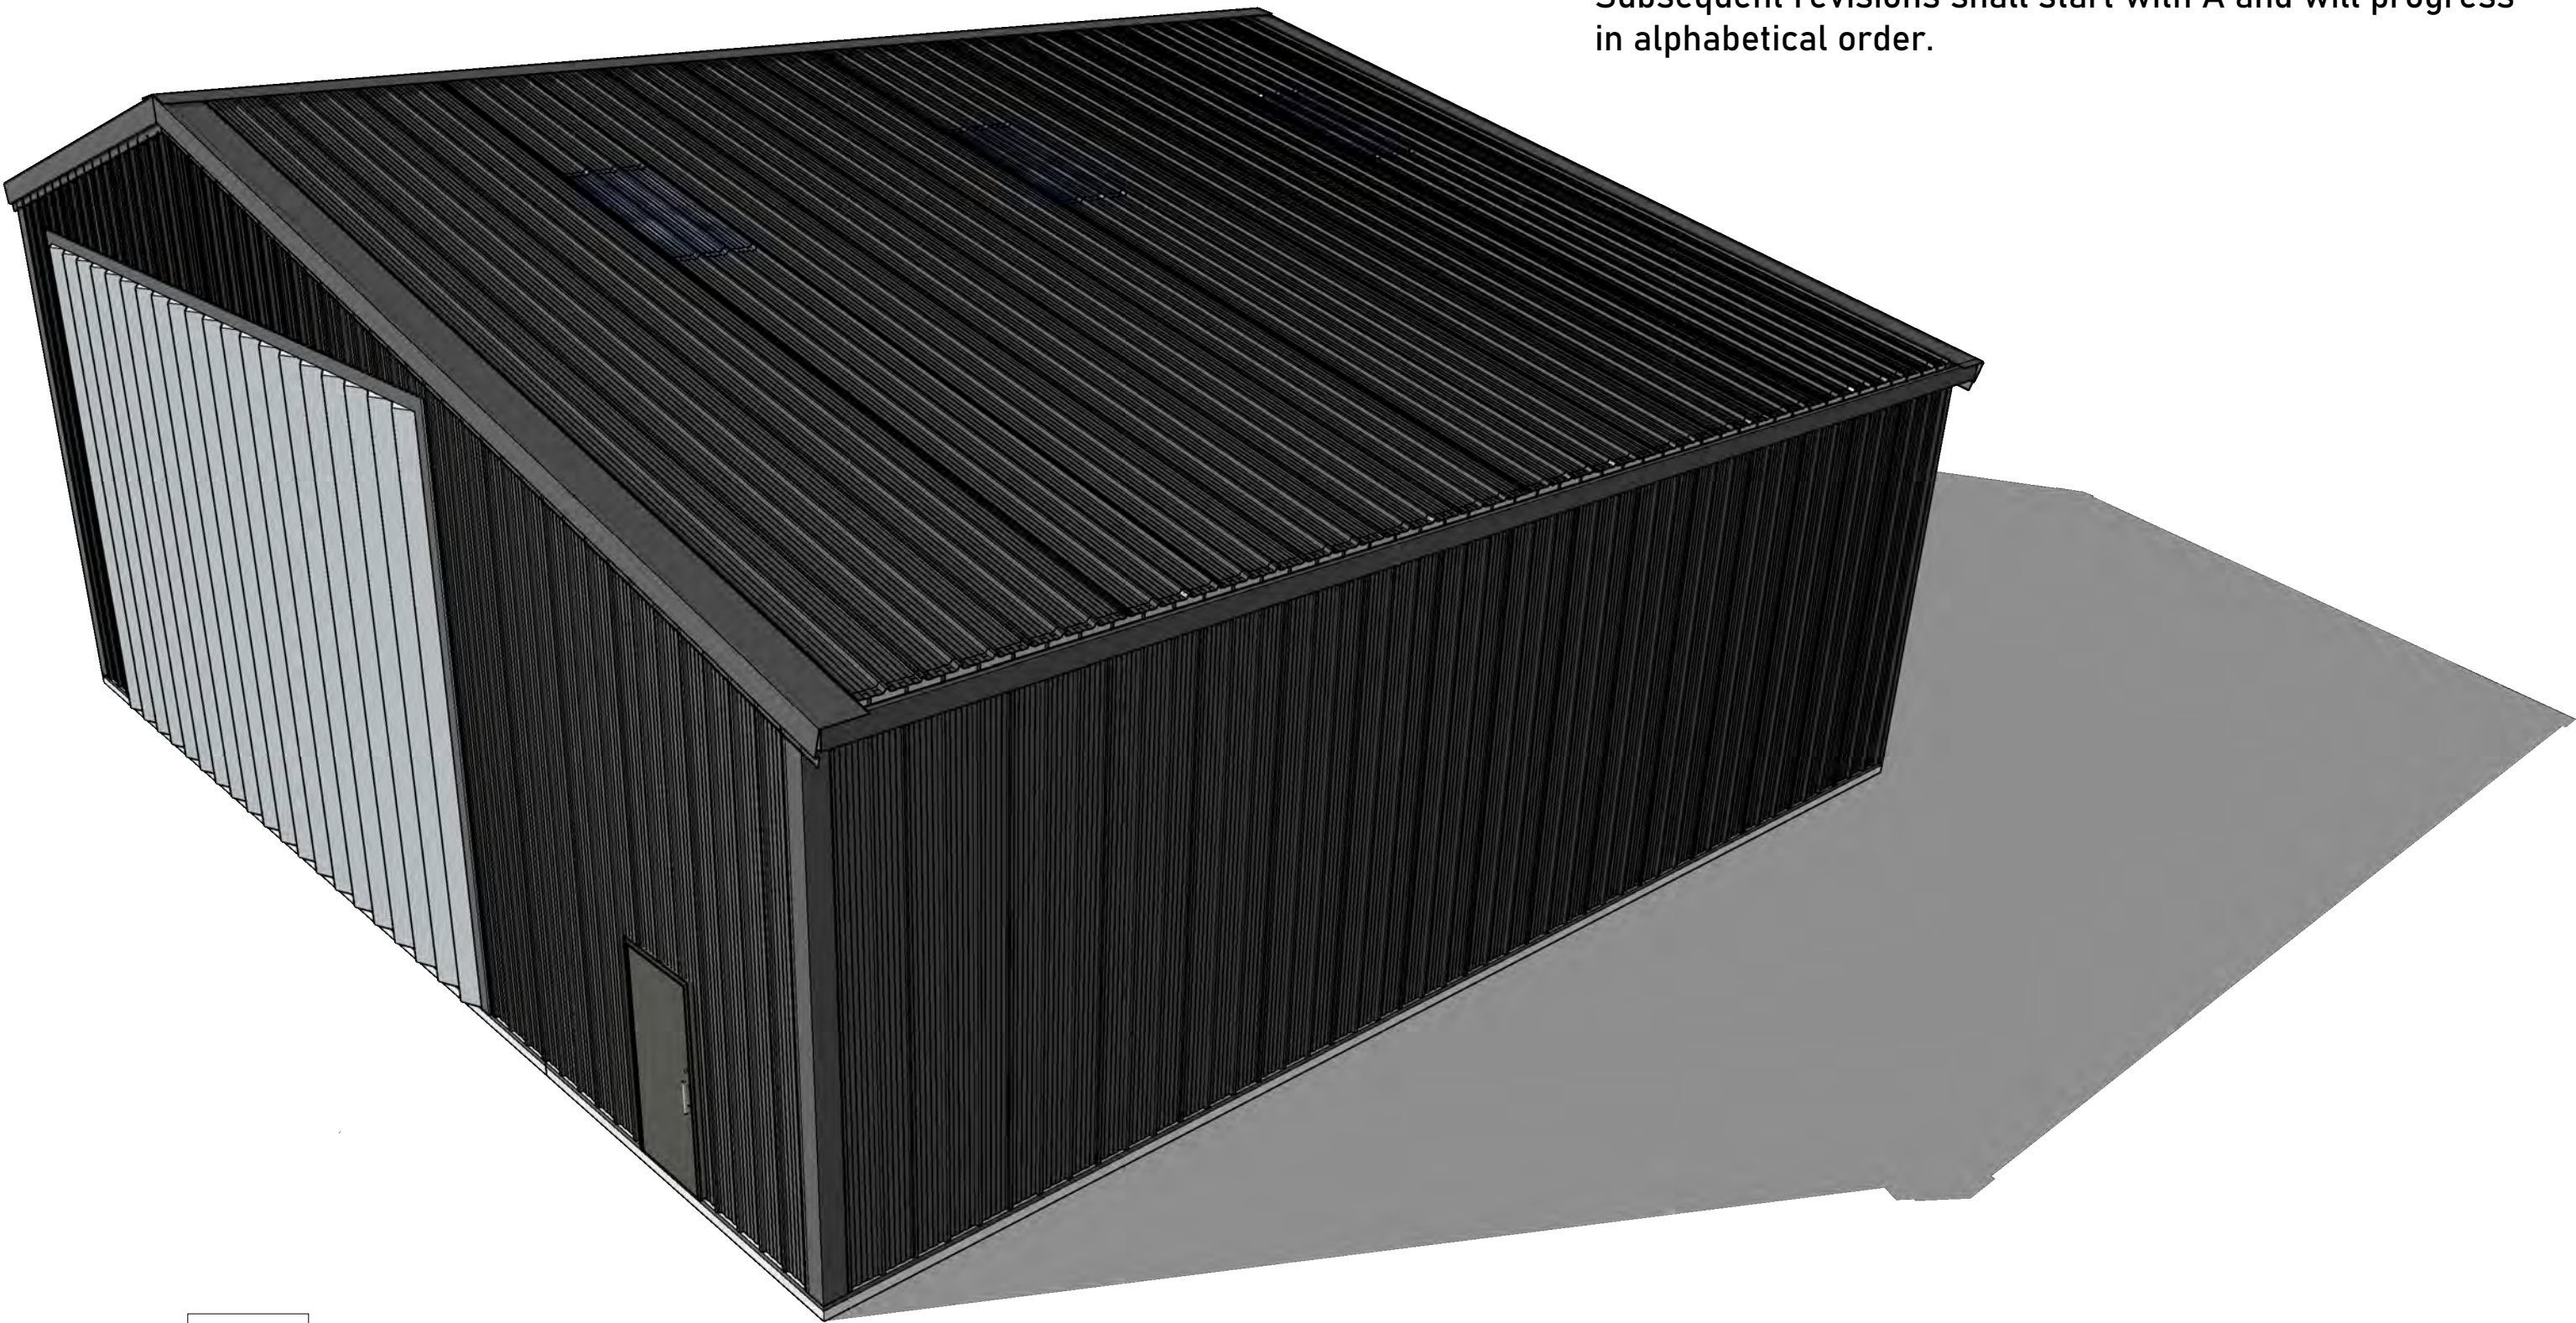

|    |                        |
|----|------------------------|
| B2 | RIGHT / FRONT ISO VIEW |
| 02 | scale: NTS             |

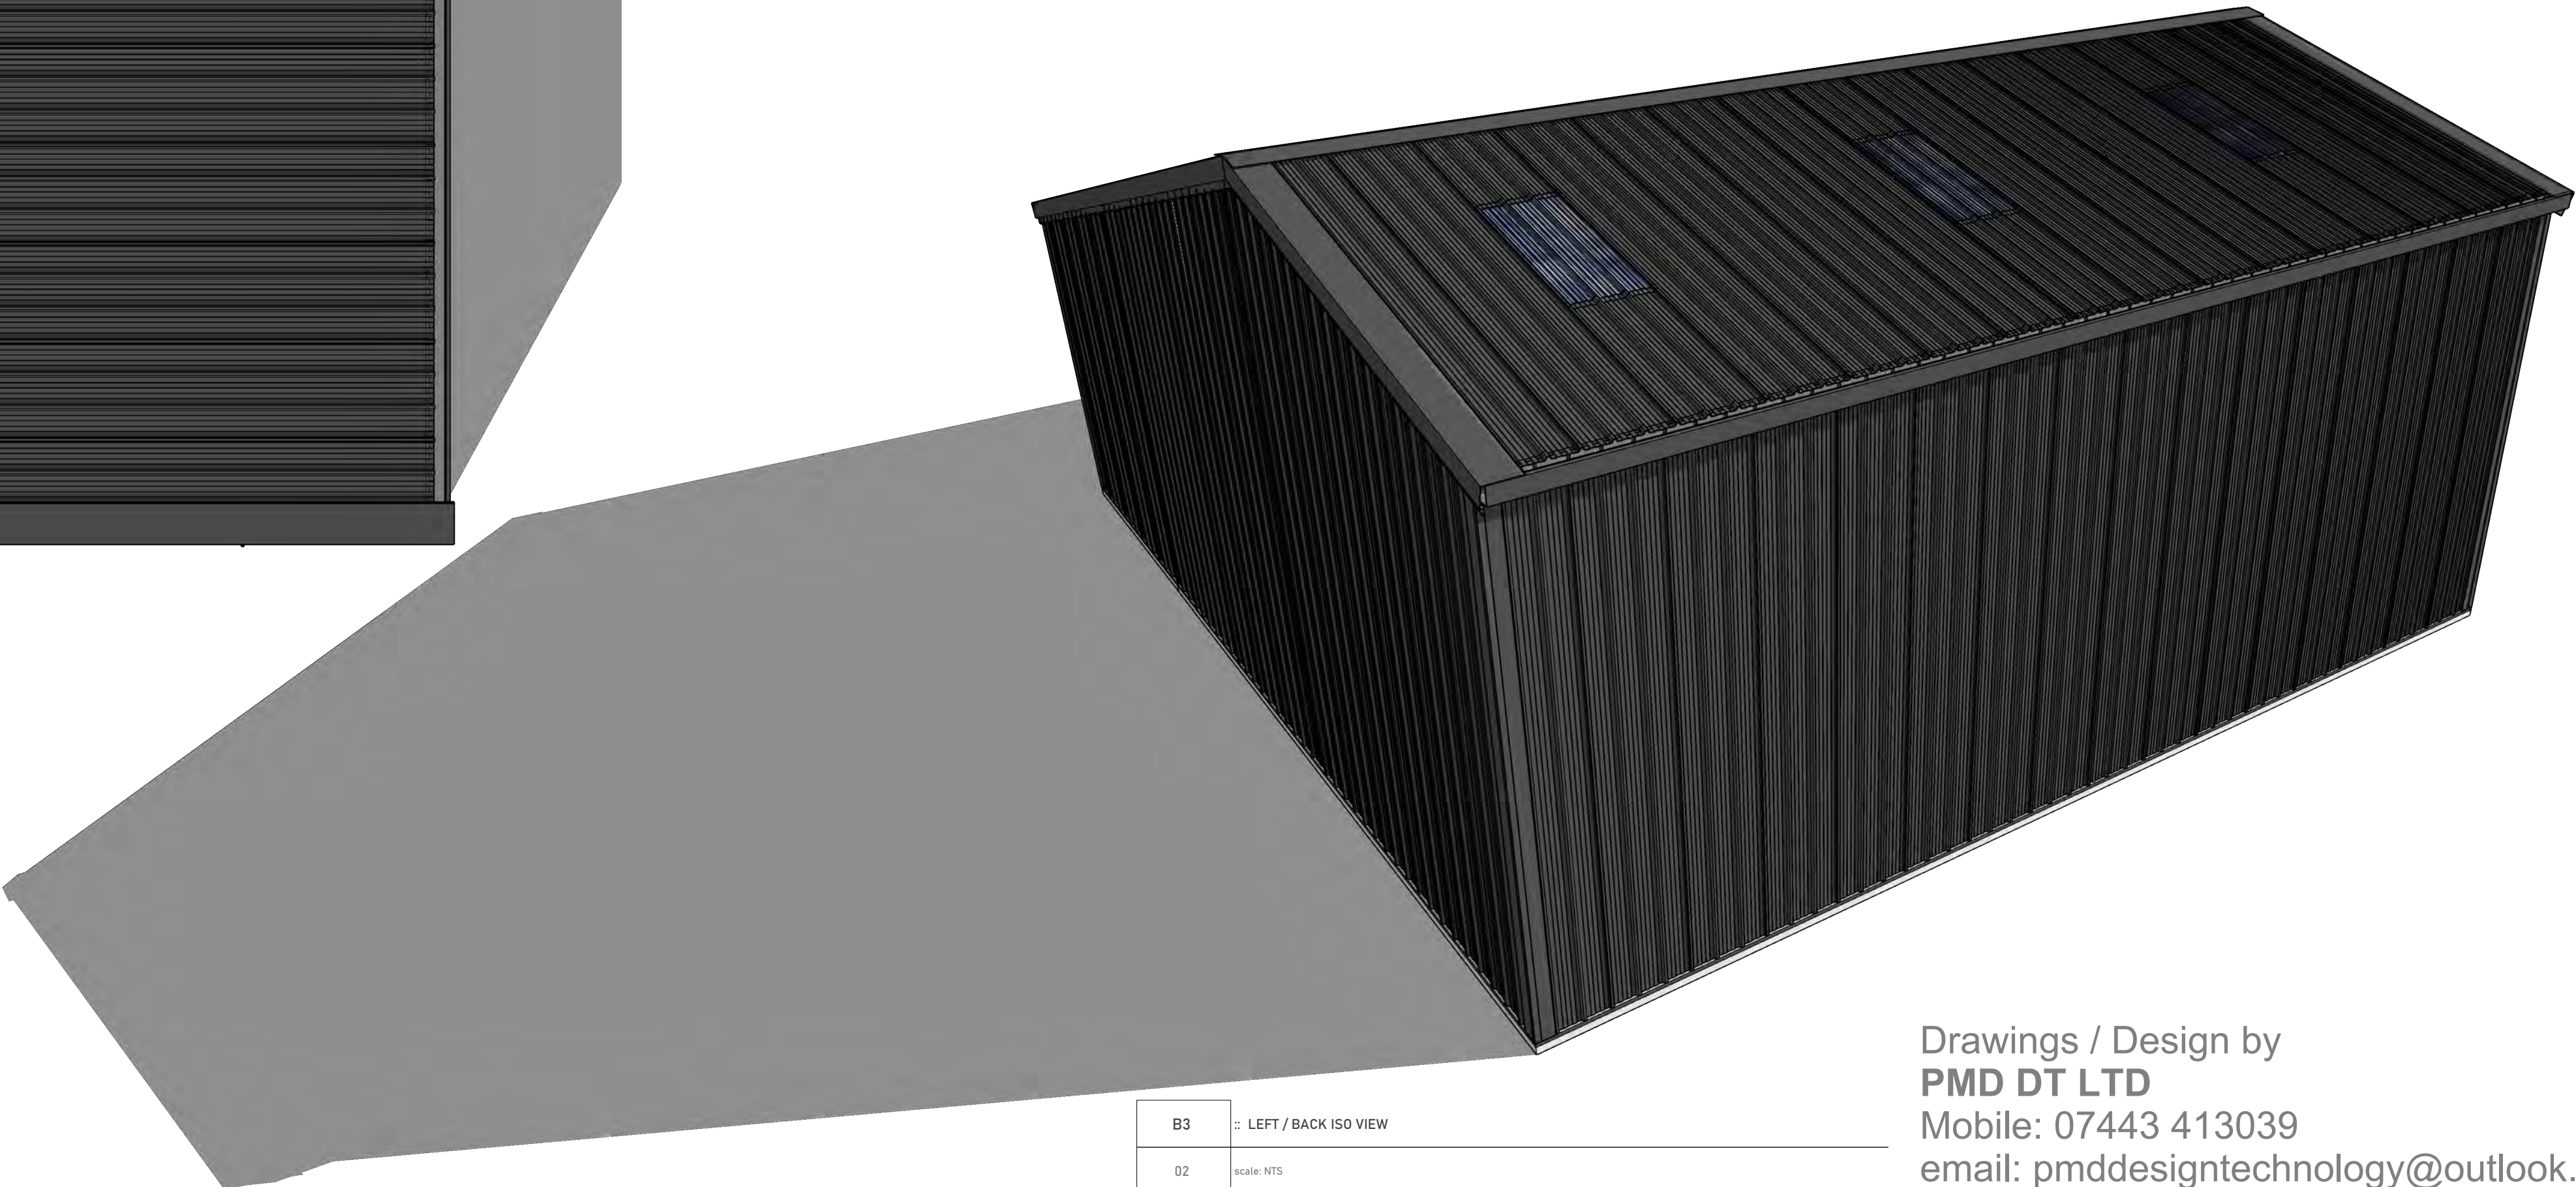

|    |                      |
|----|----------------------|
| B3 | LEFT / BACK ISO VIEW |
| 02 | scale: NTS           |

Drawings / Design by  
**PMD DT LTD**  
Mobile: 07443 413039  
email: pmdsigntechology@outlook.com