




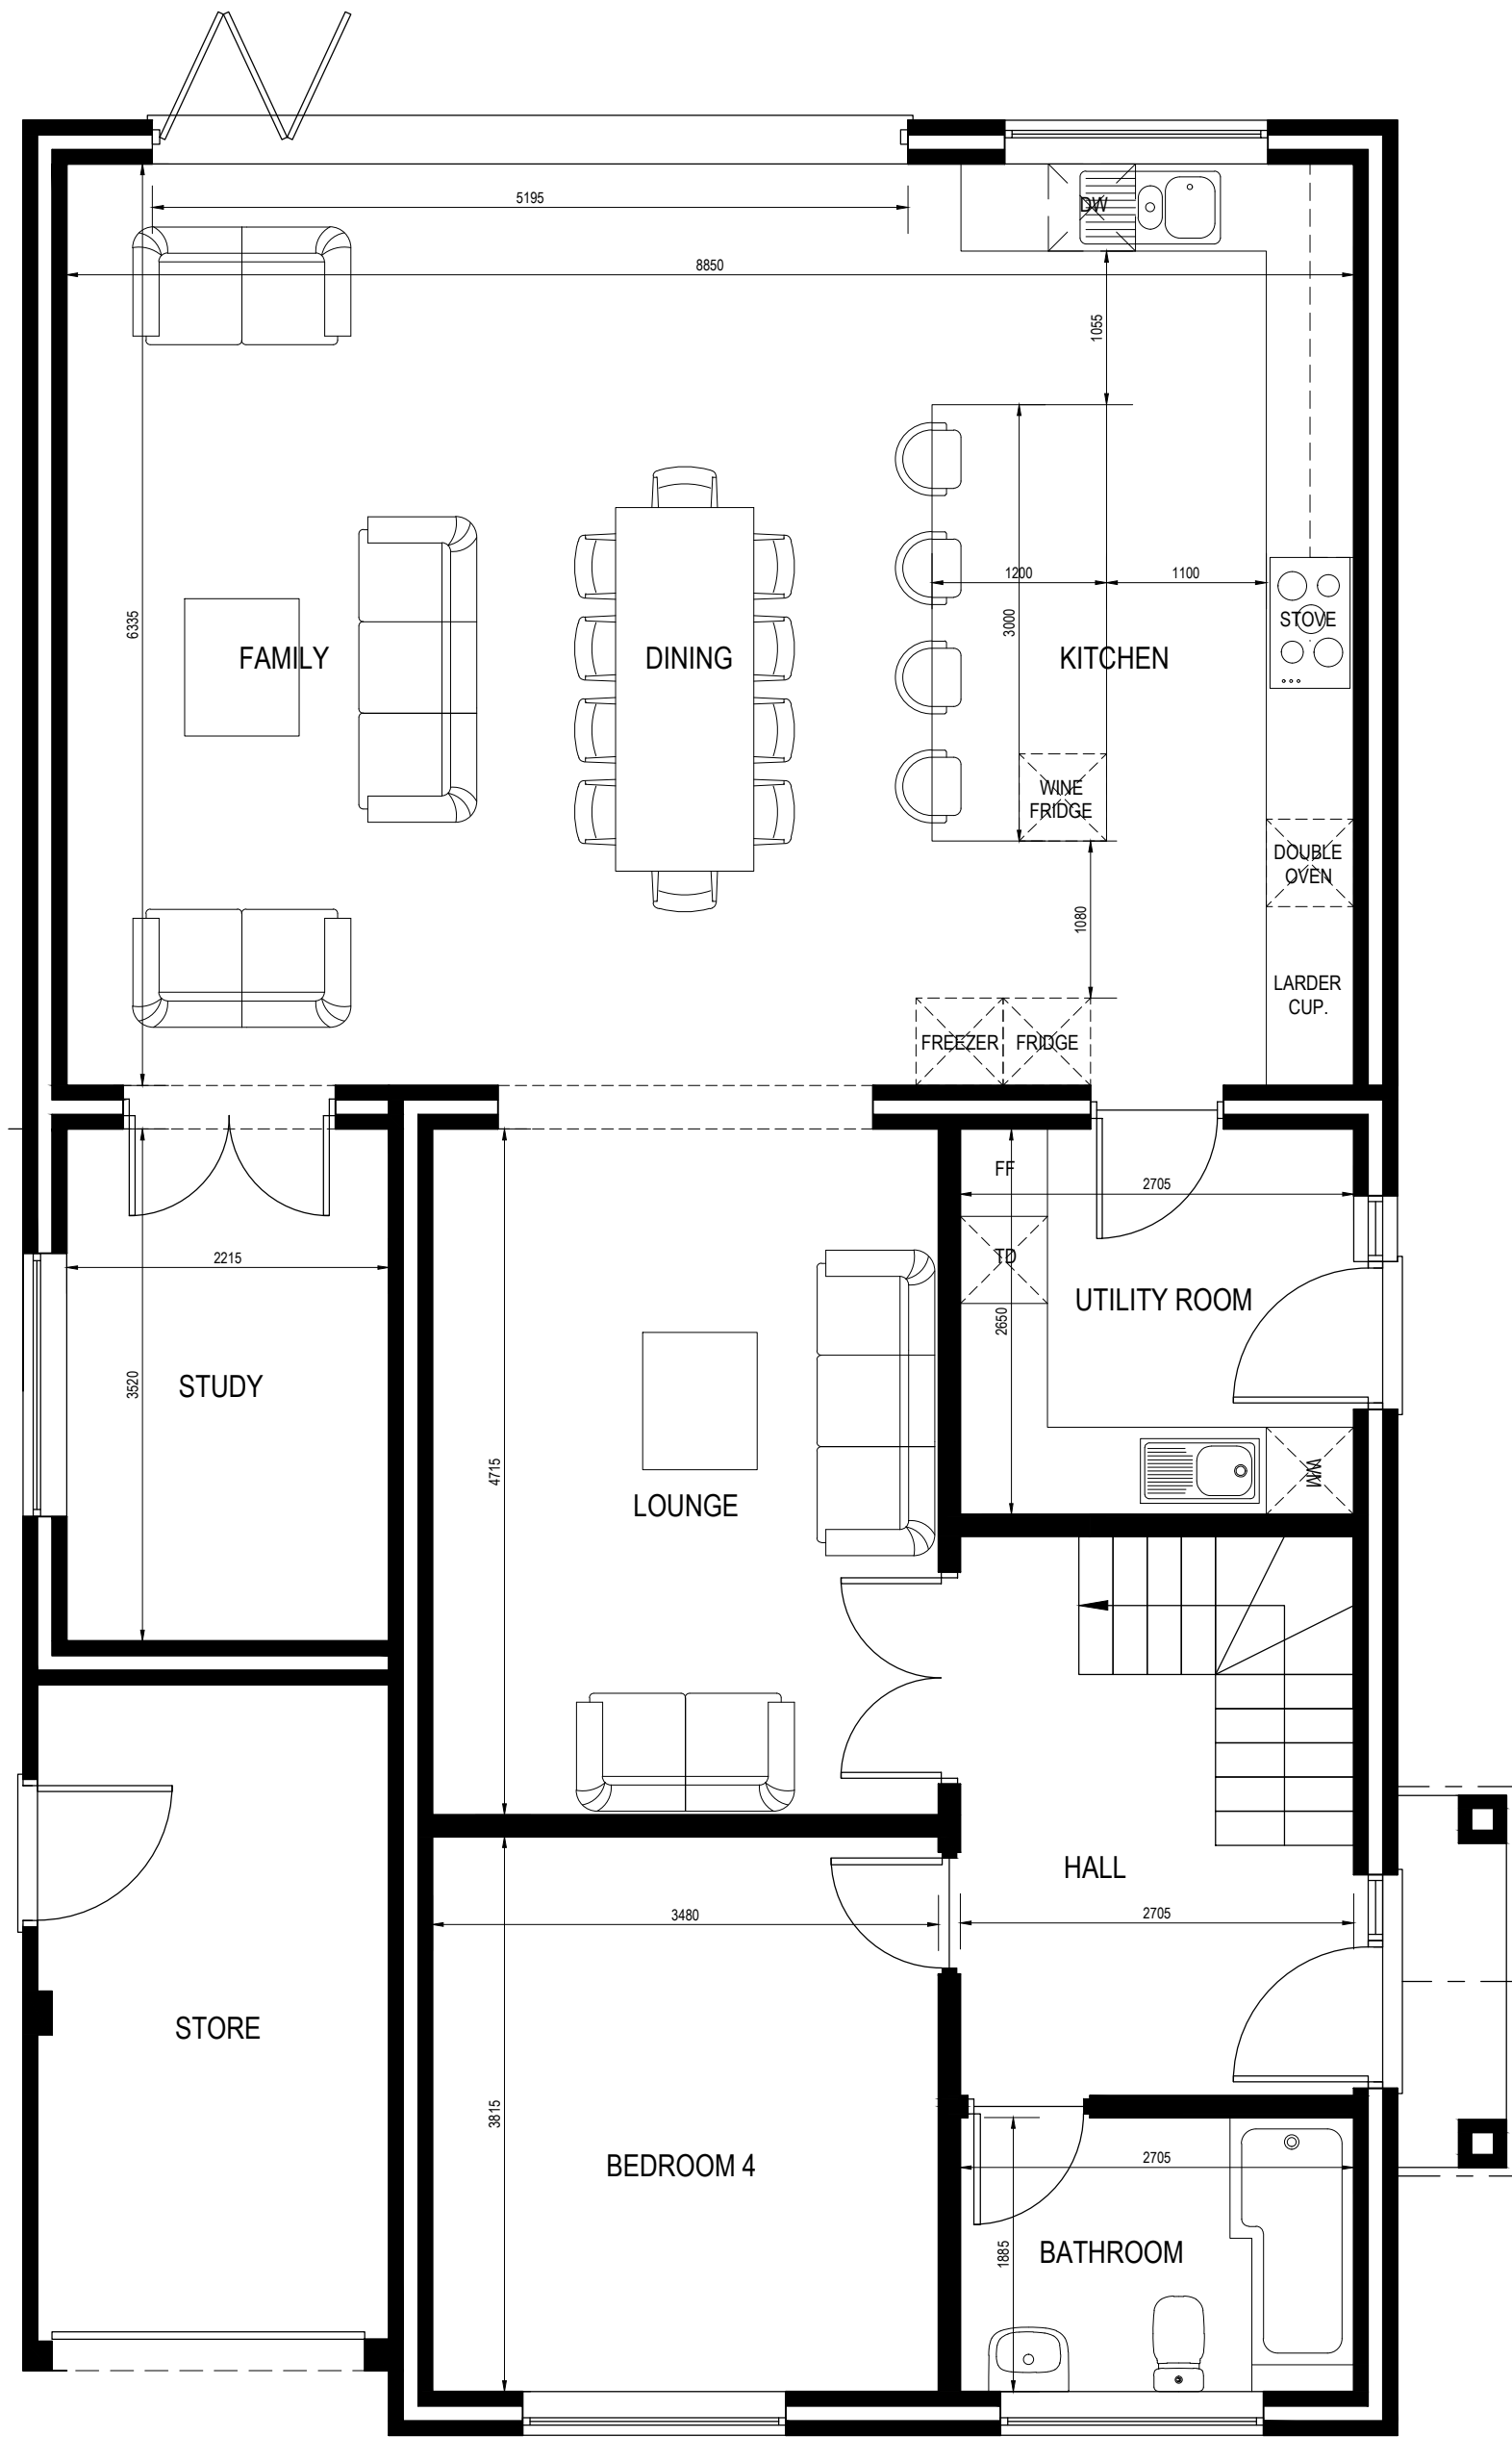

PROPOSED GROUND FLOOR PLAN
Scale: 1:50

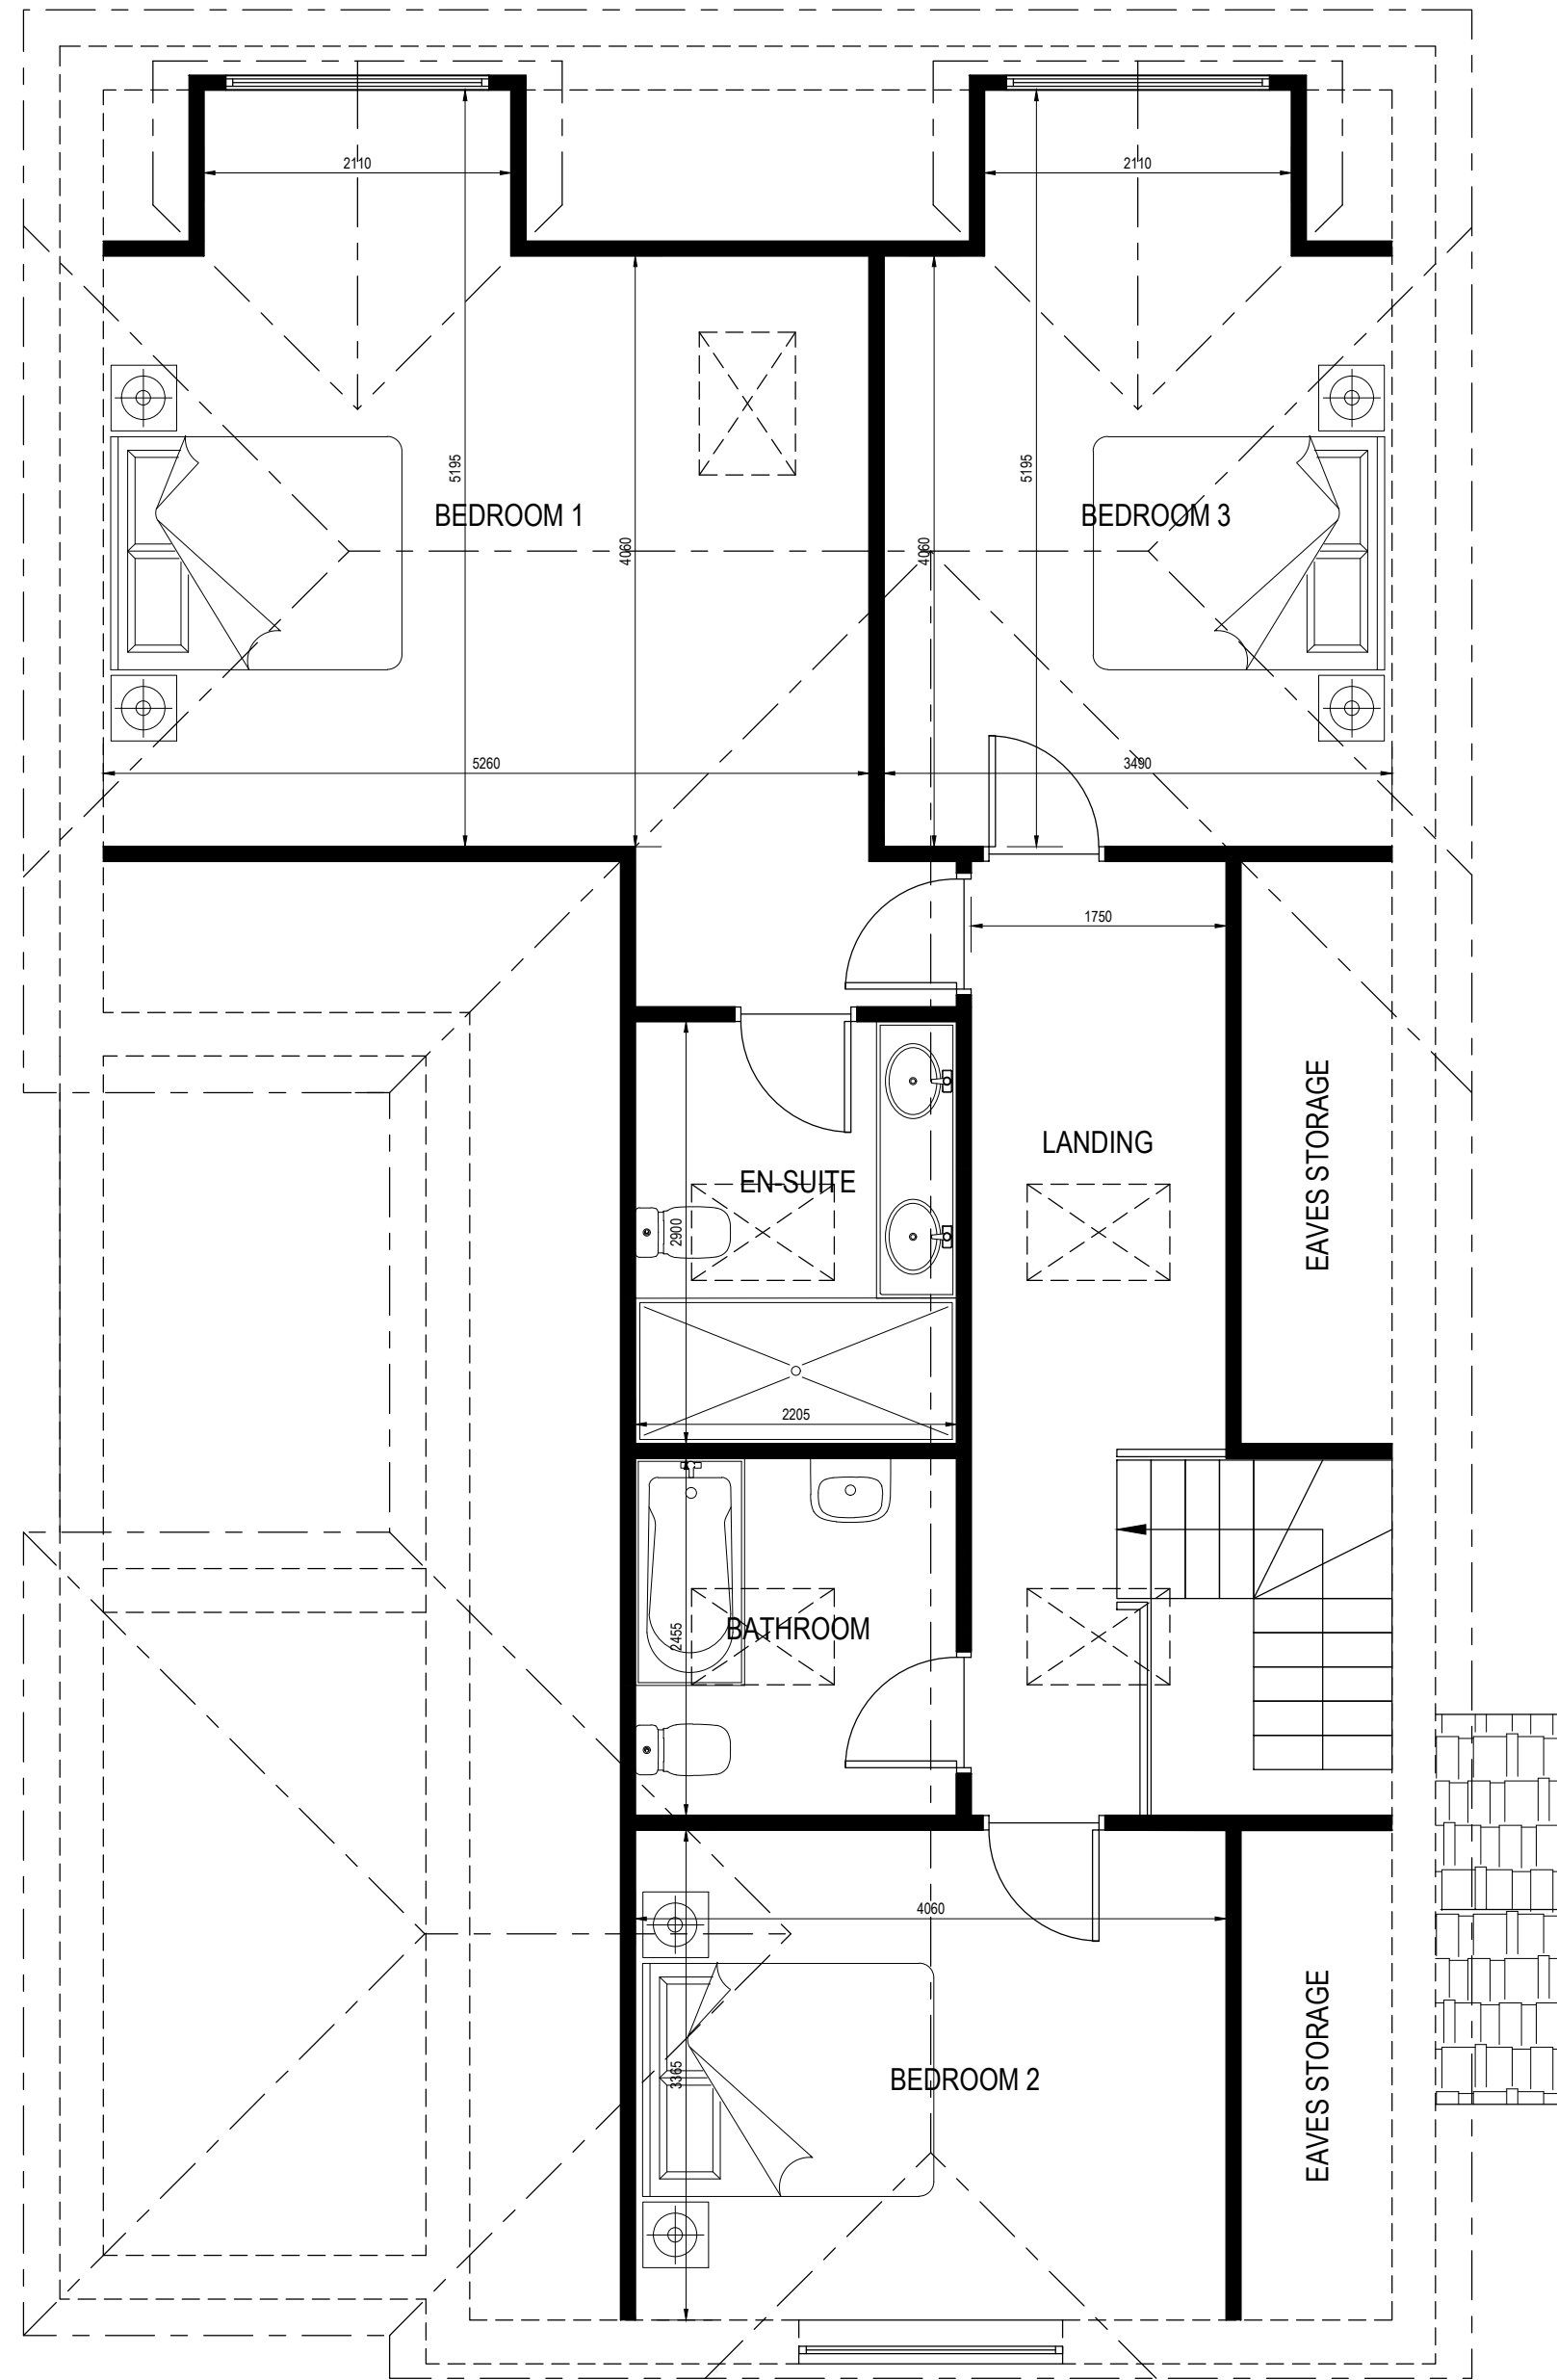

PROPOSED FIRST FLOOR PLAN
Scale: 1:50

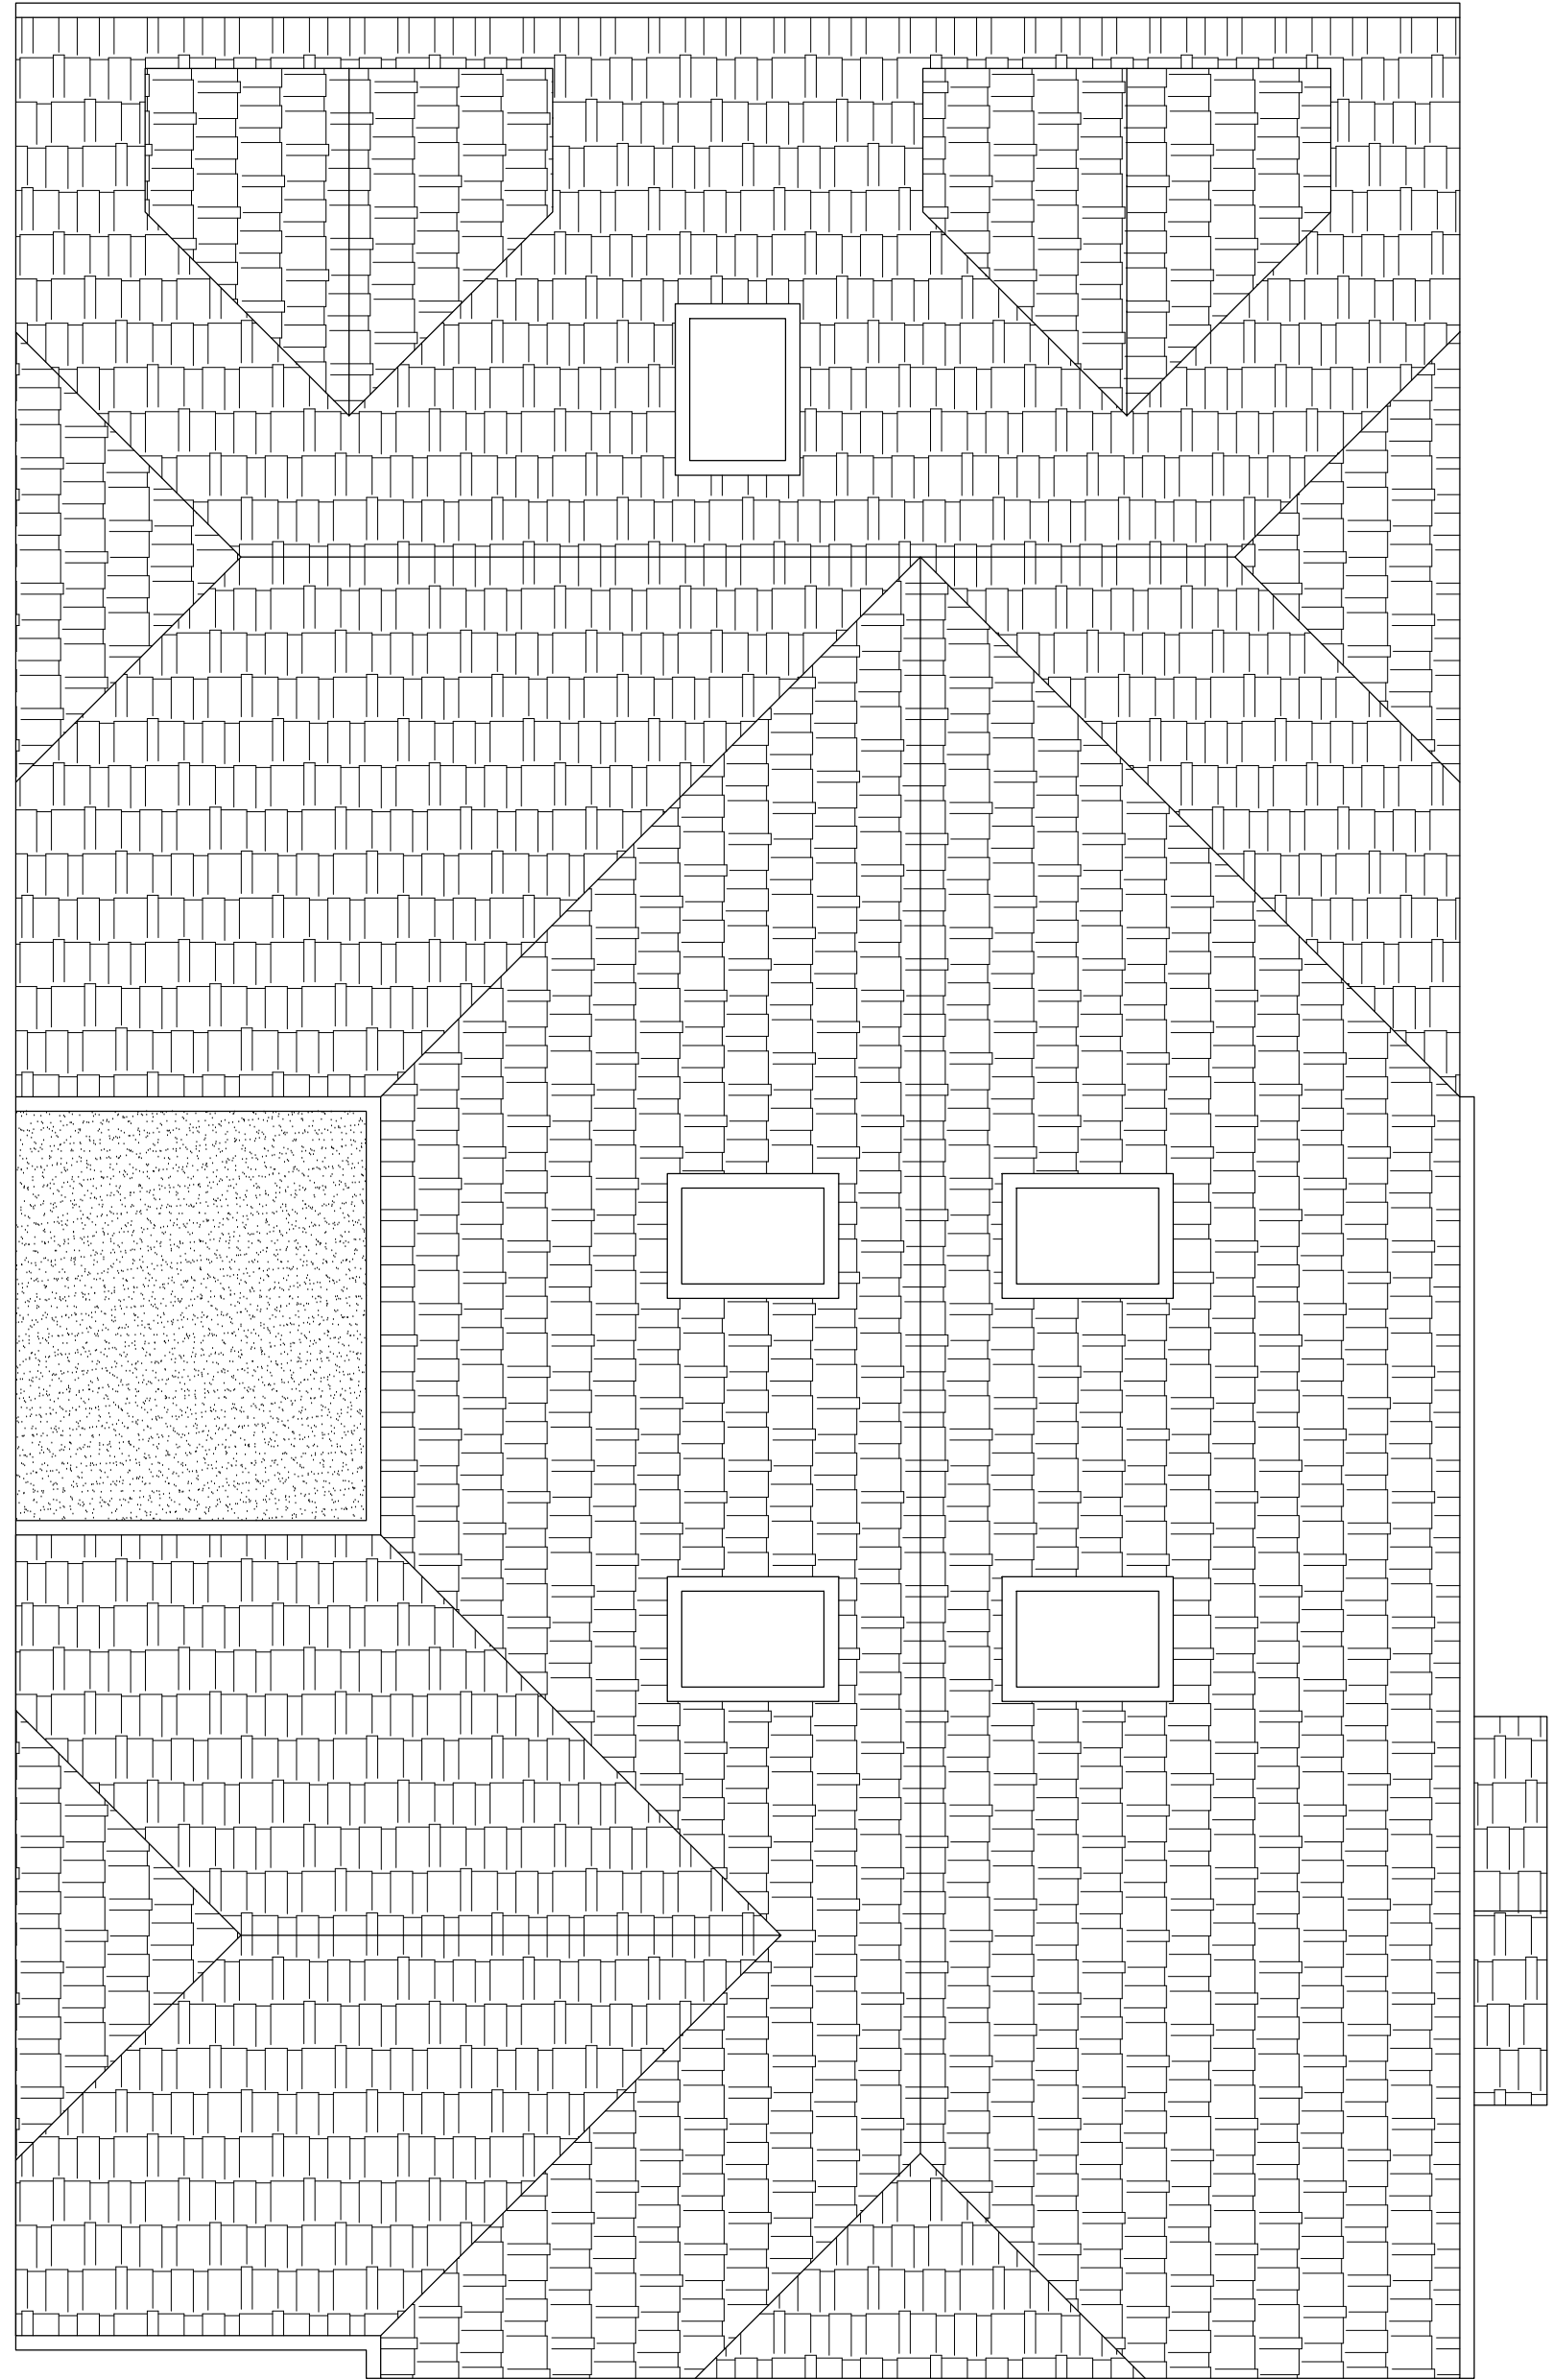

PROPOSED ROOF PLAN
Scale: 1:50

WS·DS

PROJECT

EXISTING DWELLING
ON
VILLA CERVINO
BOTLEY ROAD, FAIR OAK

CLIENT

Mr and Mrs. Hanley

DRAWN BY

KERA SOARES

DATE

20/07/2022

EMAIL

keira@ksdesignstudios.co.uk

TEL. NO.

07856 596520

PROPOSED PLANS

Scale 1:50

DRAWING NO.

LAY 003

REVISION

02