



Figured dimensions to be followed in preference to those scaled from drawing.
All dimensions to be verified on site by the contractors and such dimensions to be their responsibility.
Drawing omissions and errors to be reported immediately to the designer.

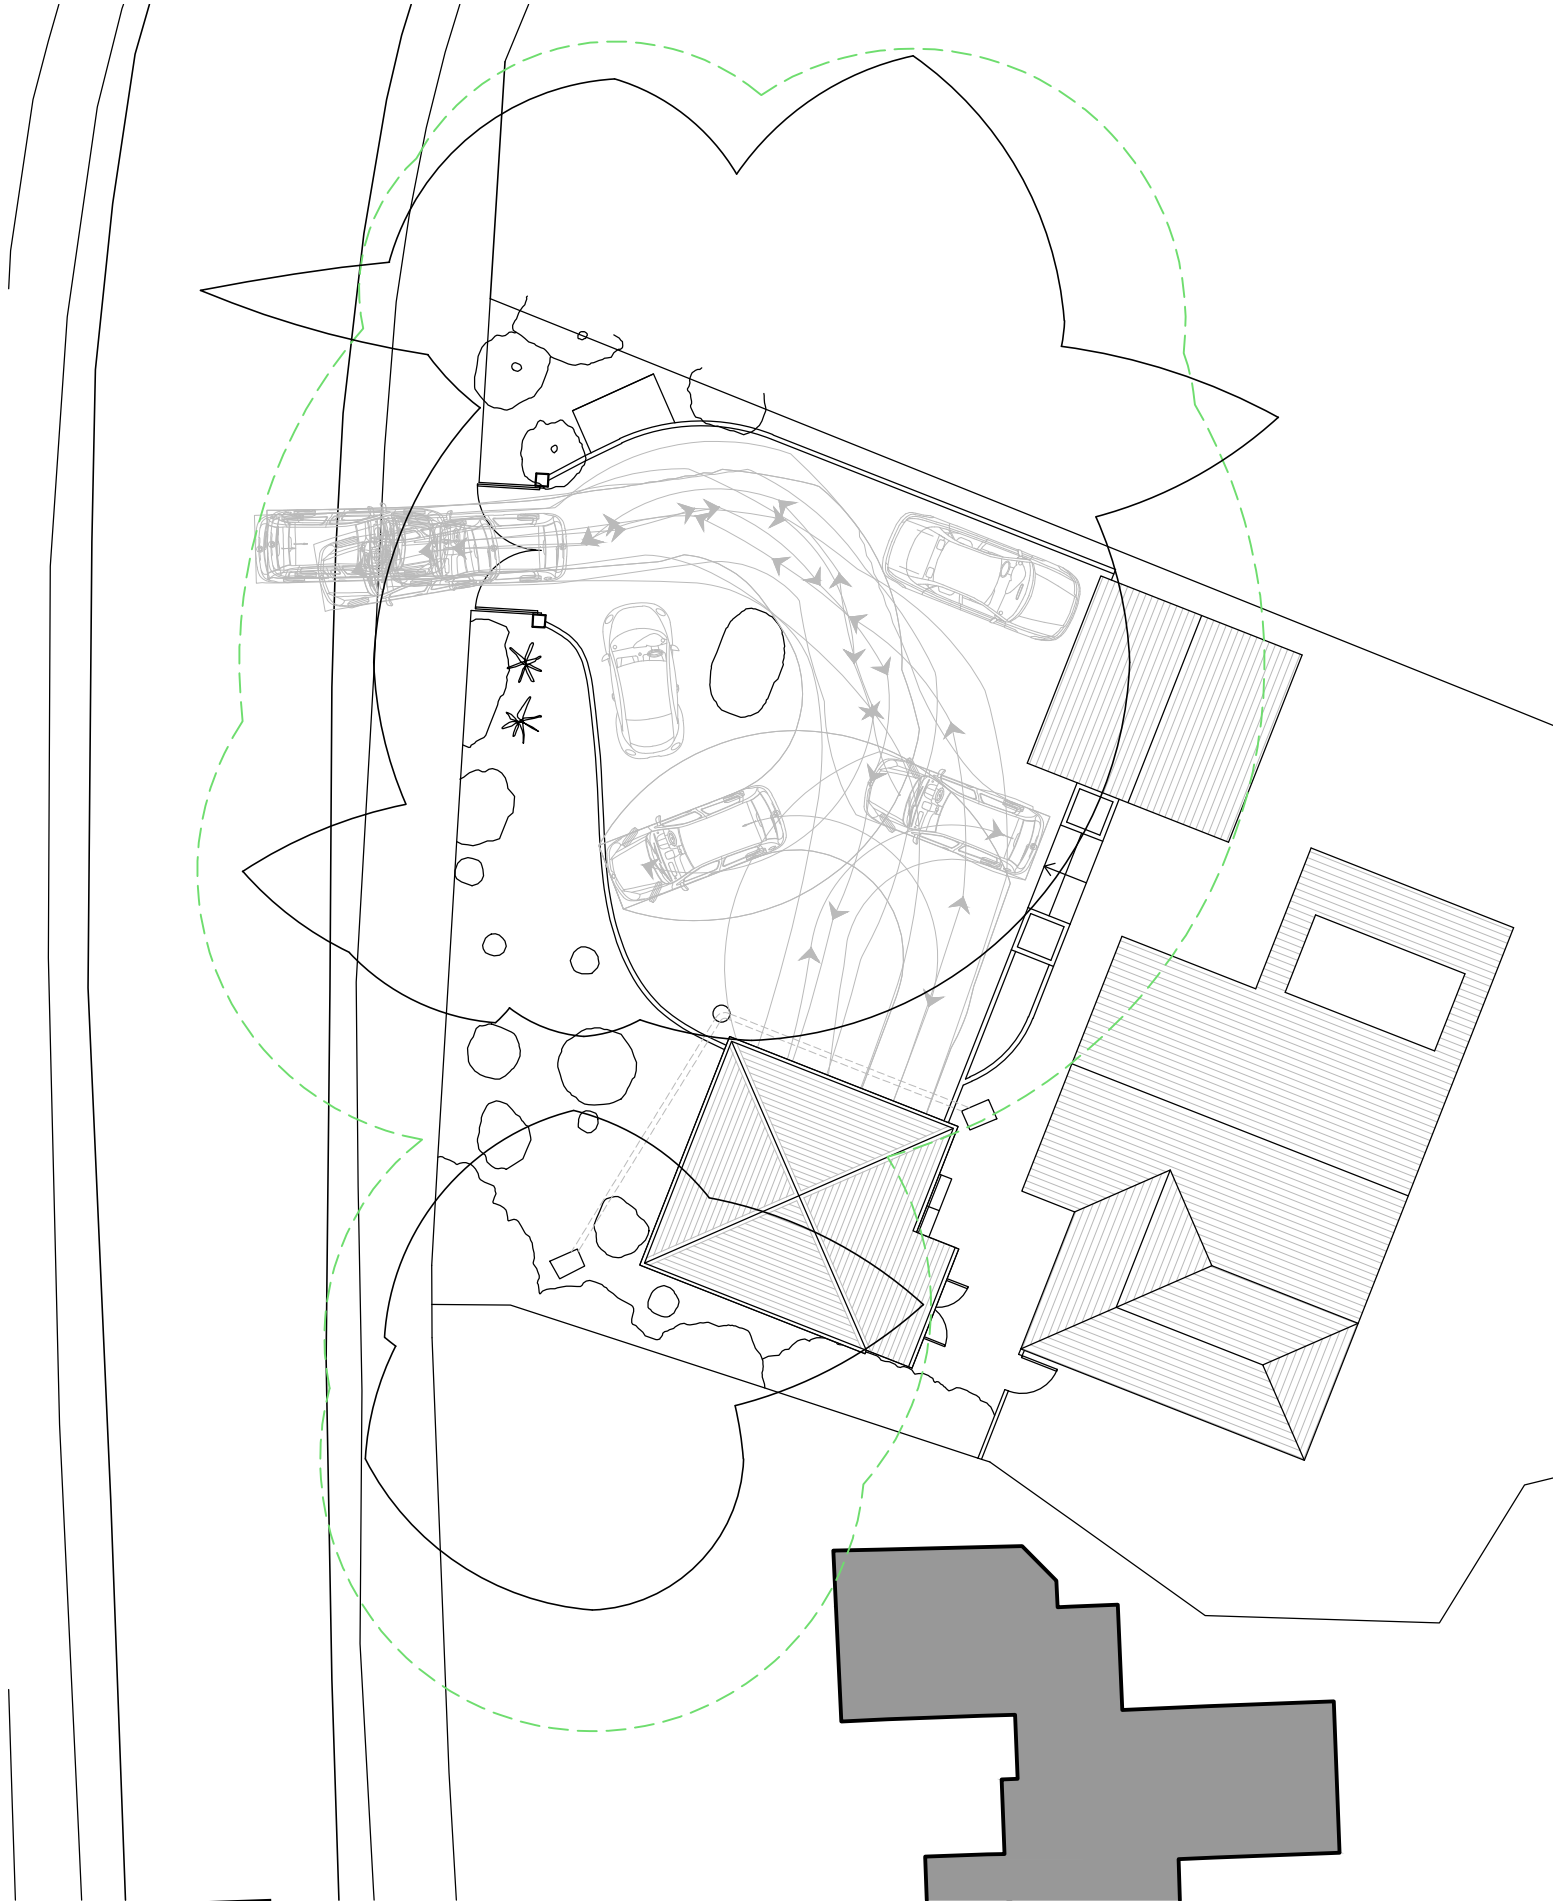

PROPOSED SITE PLAN

Scale 1:200

0 5000 10000 15000 20000

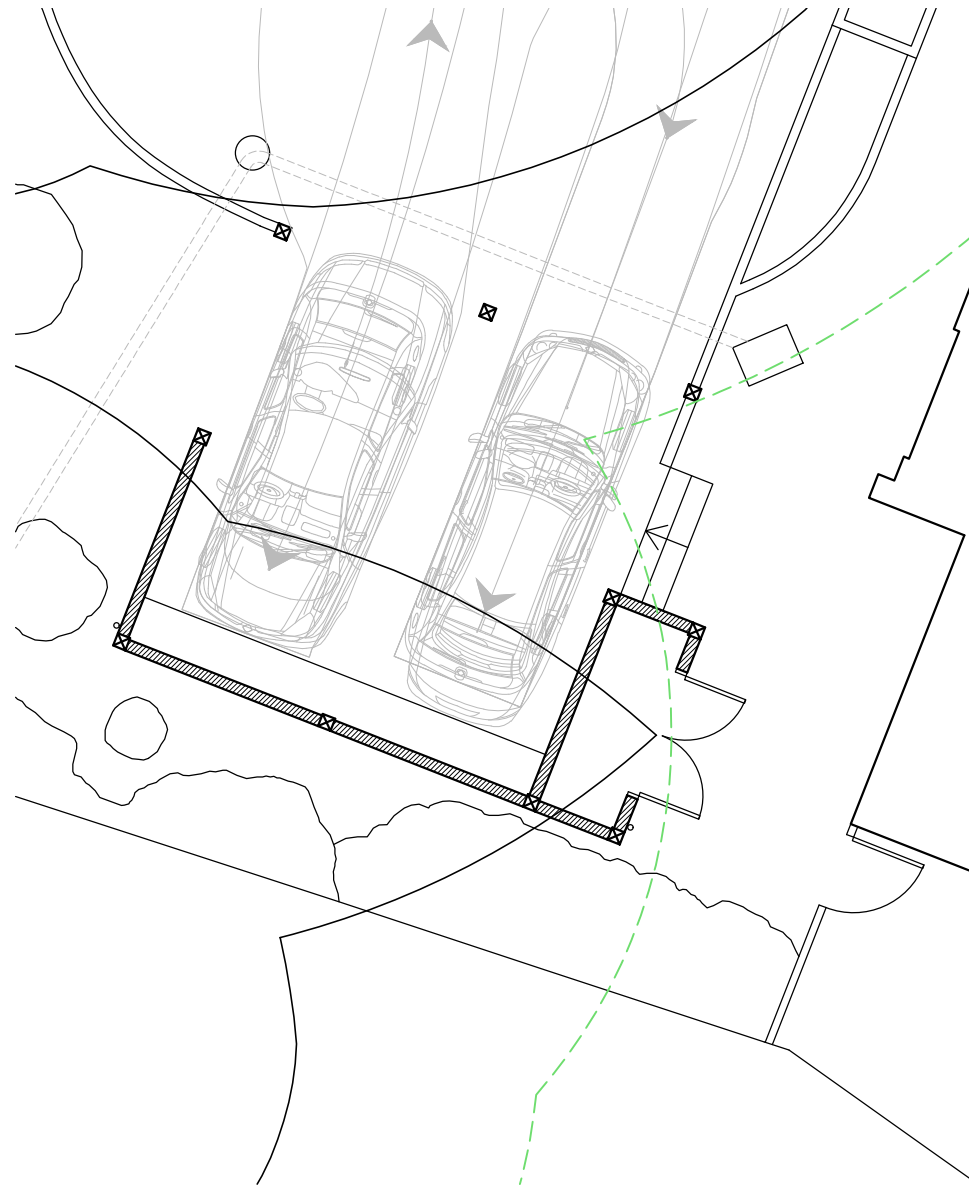

PROPOSED FLOOR PLAN

Scale 100

0 2m 4m 6m 8m 10m

P01 21.03.23 Issued for Planning
Rev Date Description

ENZO
DESIGN STUDIO

E: martin@enzo-ds.co.uk W: www.enzo-ds.co.uk T: 07788800350
© Enzo Design Studio Limited 2023 Company Reg No.11875766

Client: Mr & Mrs Sanghera			
Project: 8 Lakewood Road, Chandlers Ford			
Drawing: Site, Roof & Floor Plans		Existing / Proposed: Proposed Status: PLANNING	
Project: 2202	Drawn/Checked: MA / --	Scale: 1:200	Month: 03
Drawing revision: [3PLN] 101_P01		Size: A3	Year: 2023