


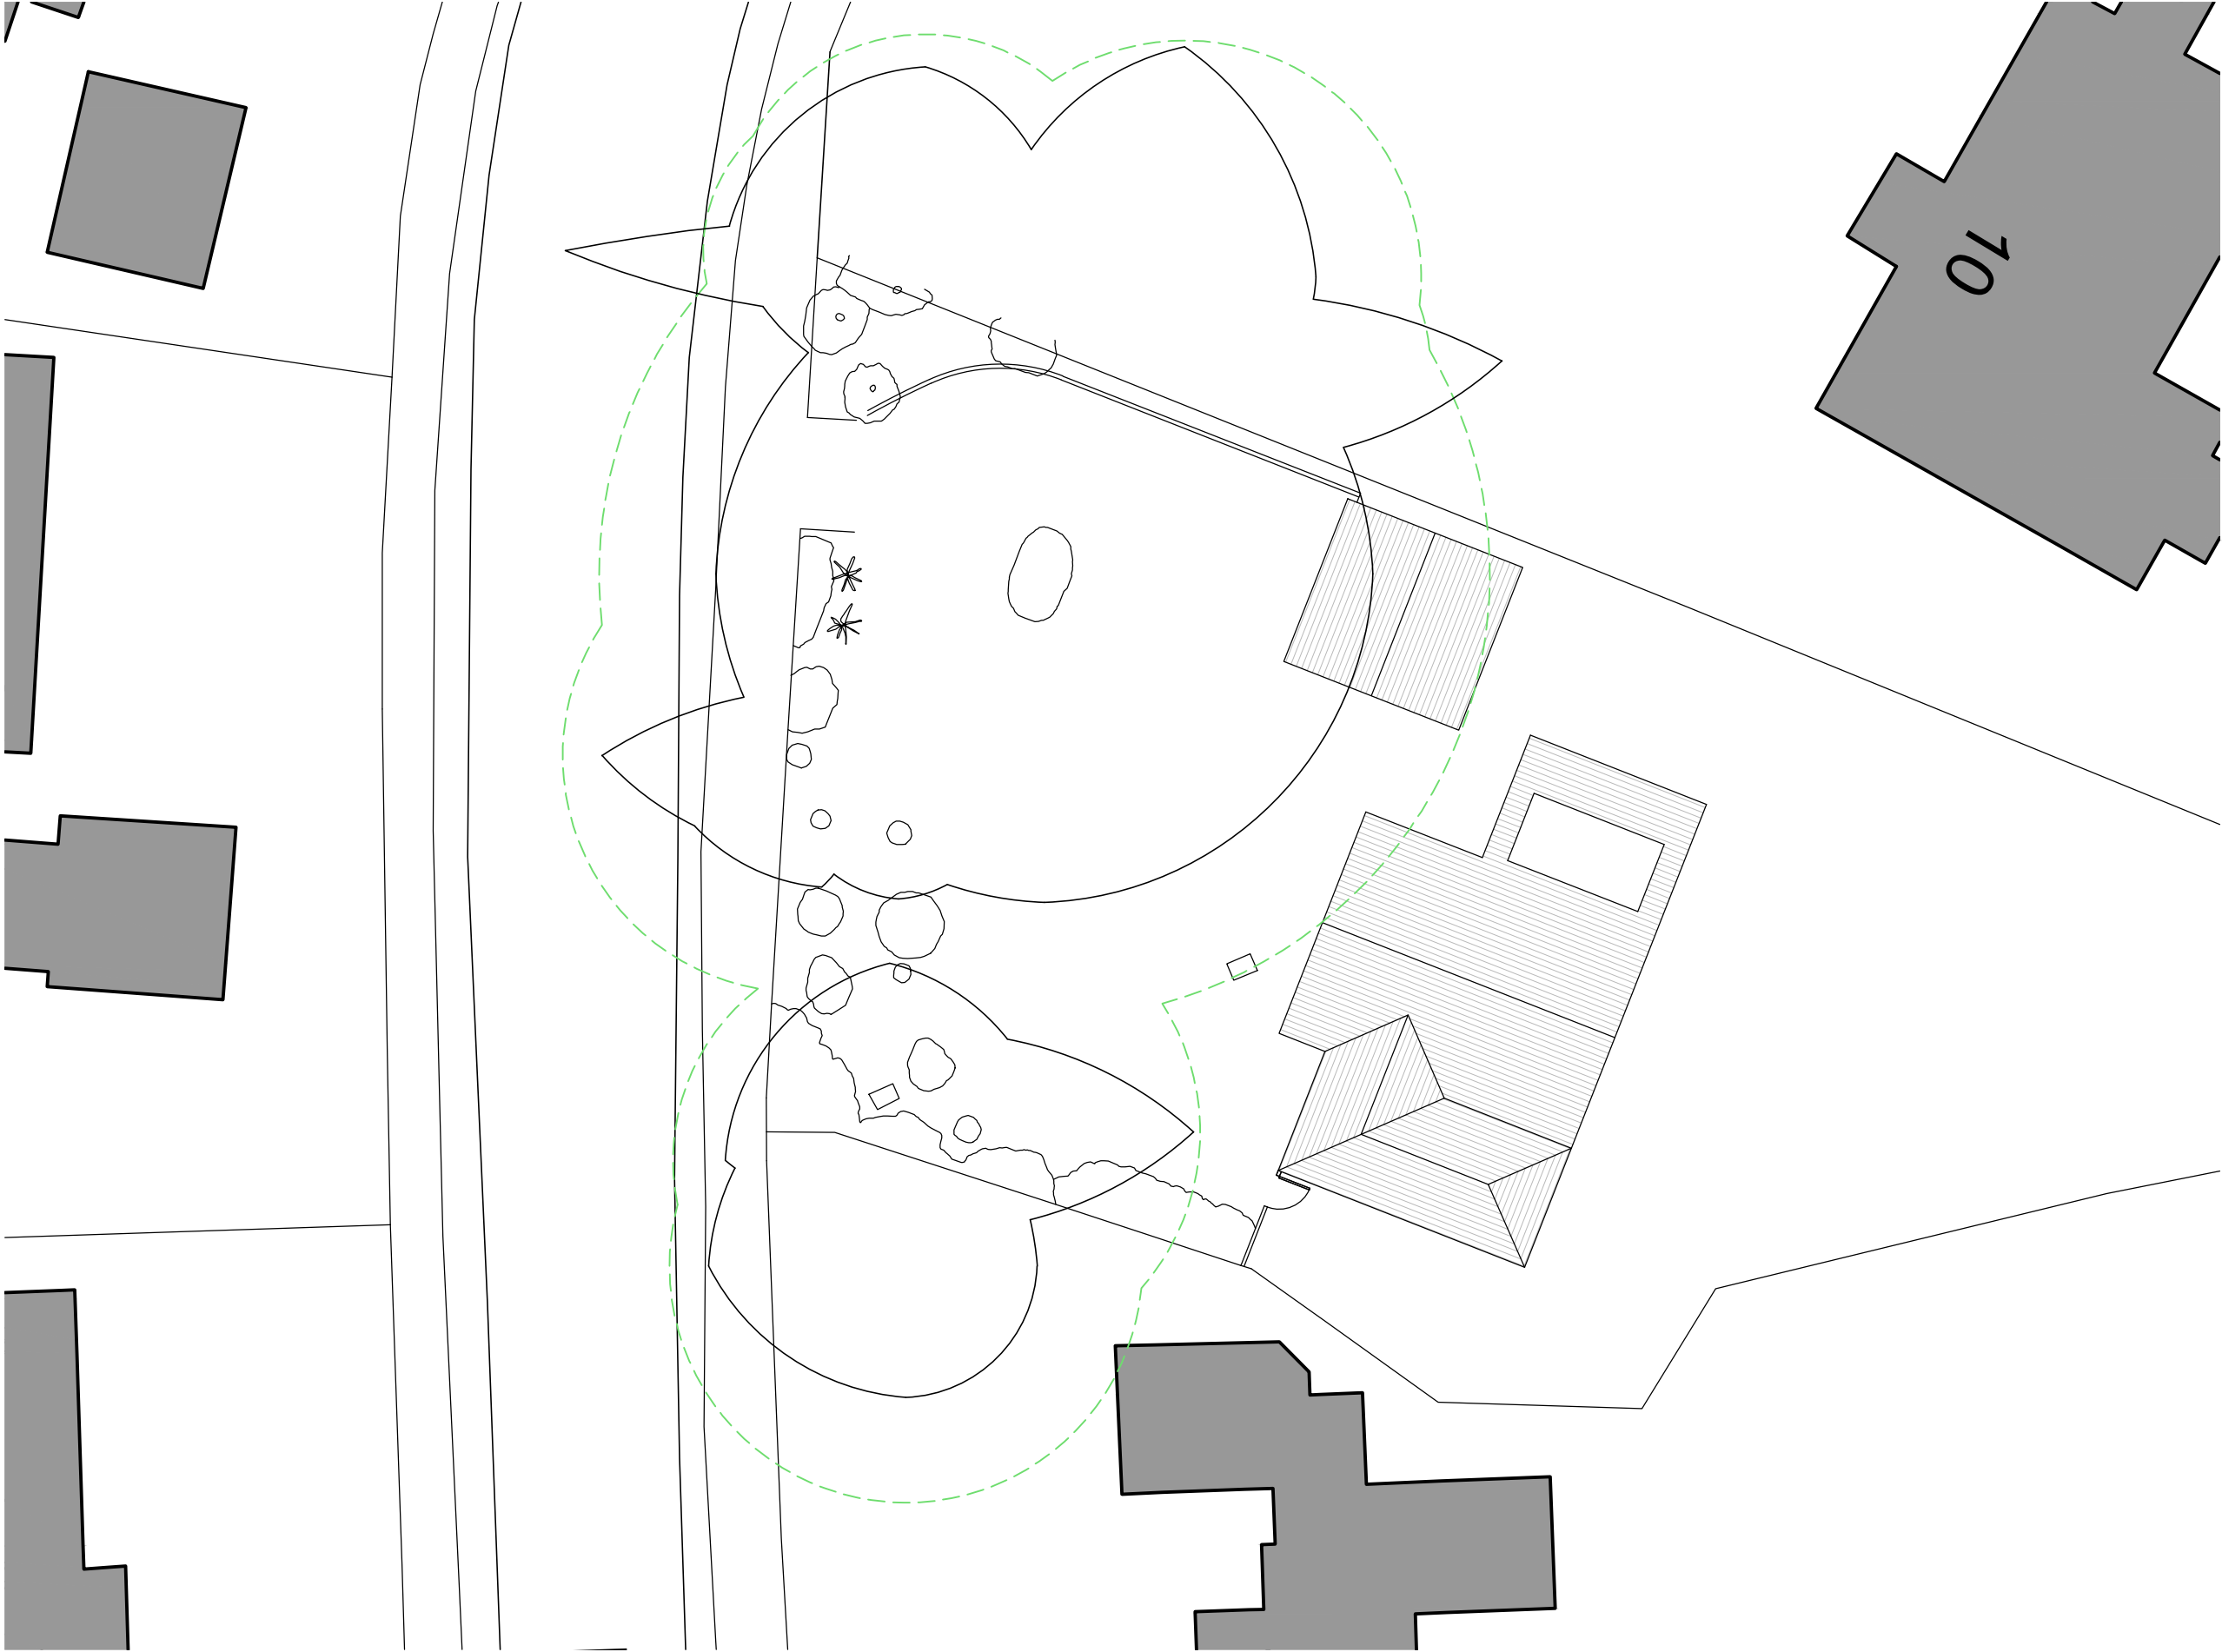

EXISTING SITE PLAN

Figured dimensions to be followed in preference to those scaled from drawing.
All dimensions to be verified on site by the contractors and such dimensions to be their responsibility.
Drawing omissions and errors to be reported immediately to the designer.

P01 21.03.23
Rev Date

Issued for Planning
Description

ENZO
DESIGN STUDIO

E: martin@enzo-ds.co.uk W: www.enzo-ds.co.uk T: 07788800350
© Enzo Design Studio Limited 2023 Company Reg No.11875766

Client: Mr & Mrs Sanghera			
Project: 8 Lakewood Road, Chandlers Ford			
Drawing: Site & Roof Plan		Existing / Proposed: Existing	
		Status: PLANNING	
Project: 2202	Drawn/Checked: MA / --	Scale: 1:200	Month: 03
Drawing revision: [1EXG] 002_P01		Size: A3	Year: 2022