




Figured dimensions to be followed in preference to those scaled from drawing.
All dimensions to be verified on site by the contractors and such dimensions to be their responsibility.
Drawing omissions and errors to be reported immediately to the designer.

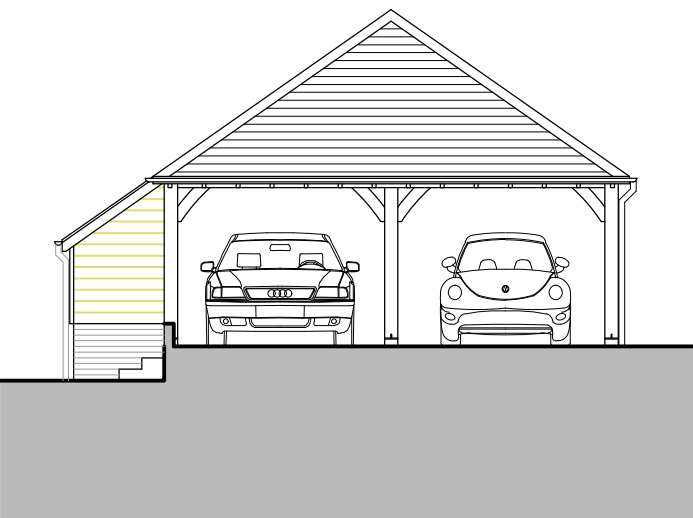


NORTH-EAST ELEVATION

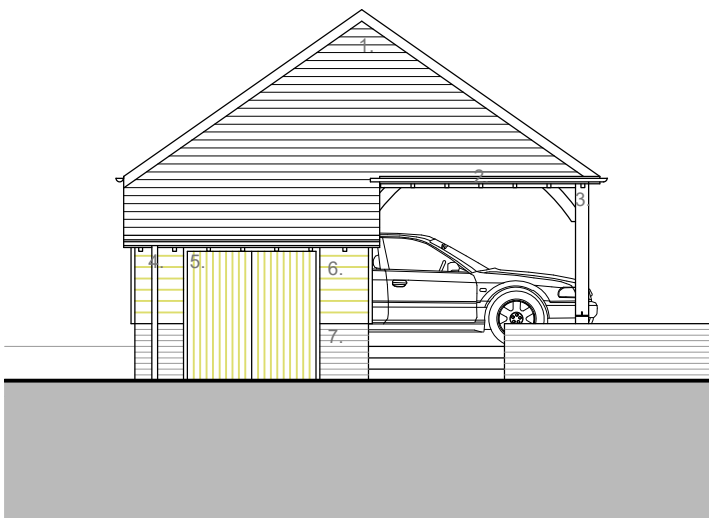

SOUTH-EAST ELEVATION

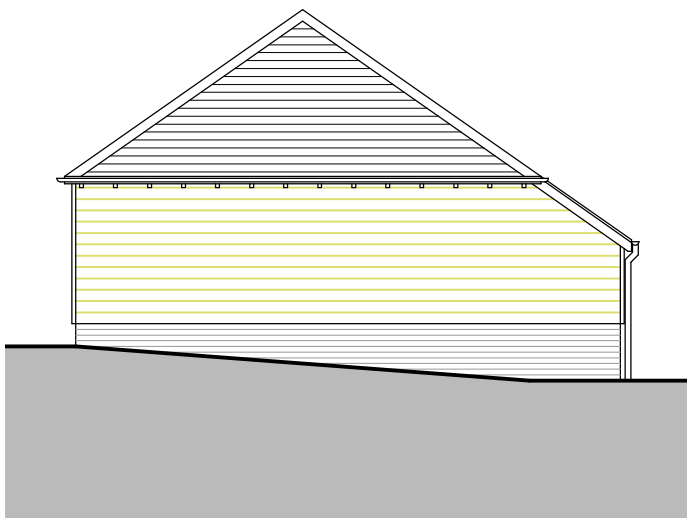


SOUTH-WEST ELEVATION

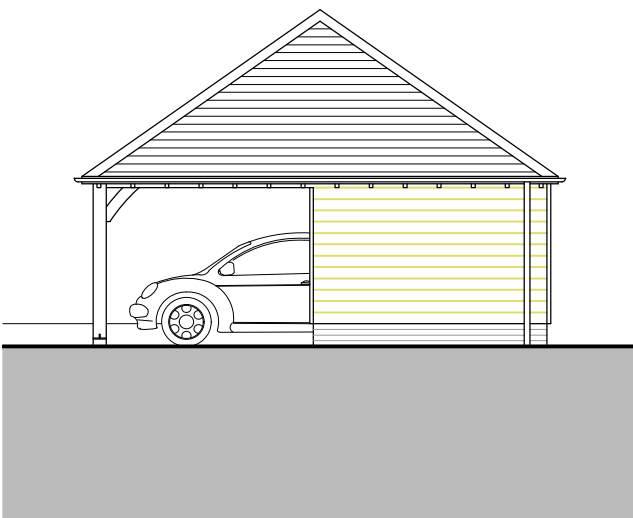

NORTH-WEST ELEVATION

- KEY:
- 1. Plain clay roof tiles
 - 2. Exposed rafter feet
 - 3. Oak frame
 - 4. Black rainwater goods
 - 5. Timber doors
 - 6. Timber weatherboarding
 - 7. Red brick

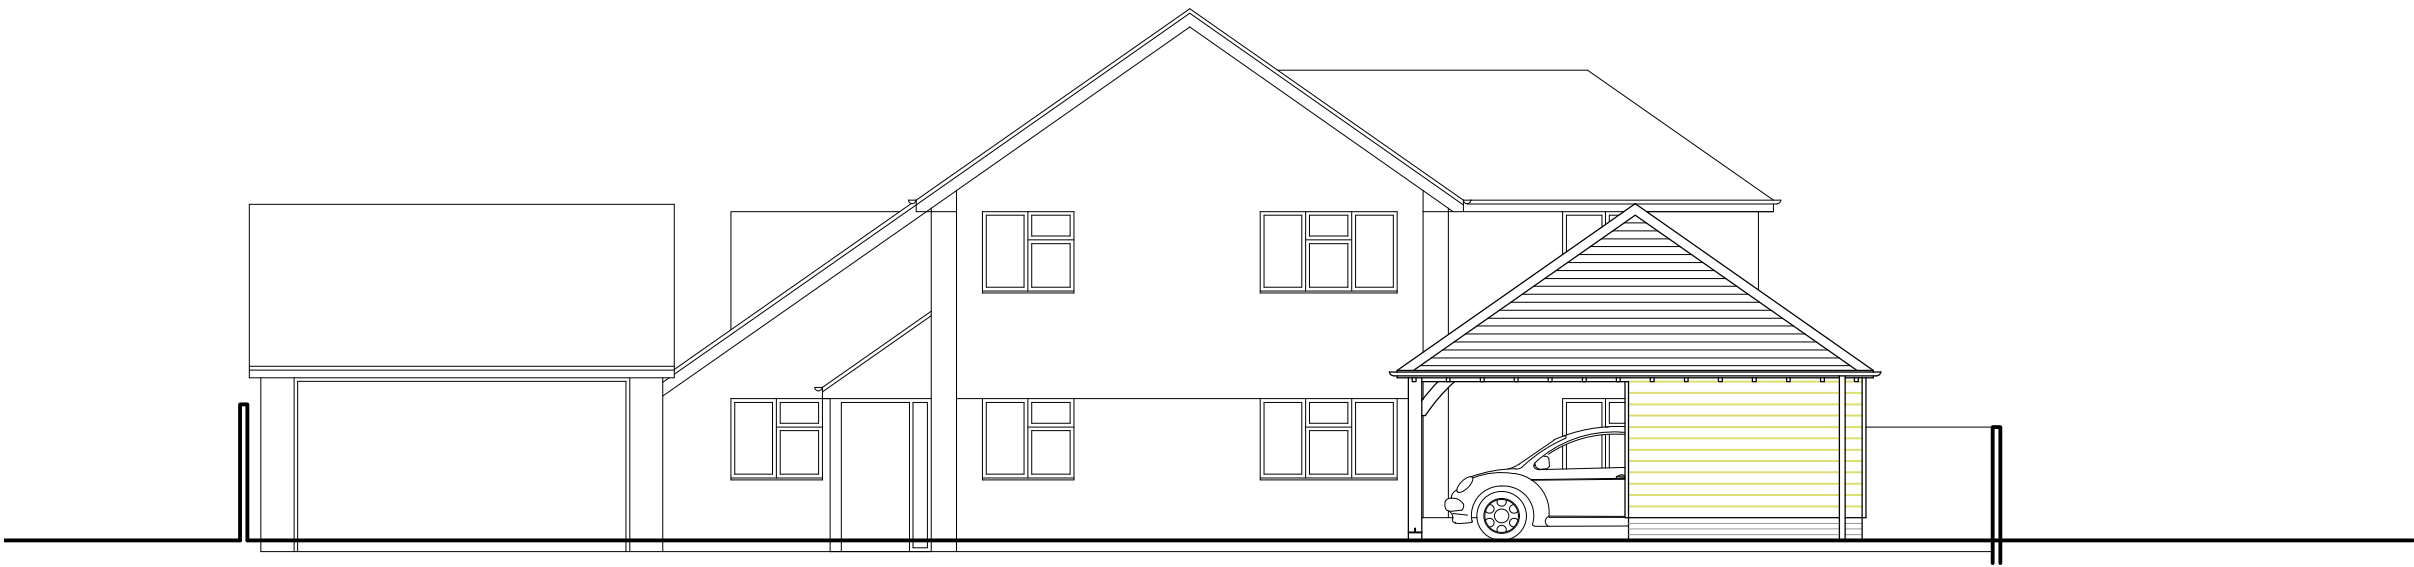

NORTH-WEST (STREETSCENE) ELEVATION



P01 21.03.23 Issued for Planning
Rev Date Description

ENZO
DESIGN STUDIO

E: martin@enzo-ds.co.uk W: www.enzo-ds.co.uk T: 07788800350
© Enzo Design Studio Limited 2023 Company Reg No.11875766

Client: Mr & Mrs Sanghera			
Project: 8 Lakewood Road, Chandlers Ford			
Drawing: Elevations		Existing / Proposed: Proposed	
		Status: PLANNING	
Project: 2202	Drawn/Checked: MA / --	Scale: 1:100	Month: 03
Drawing revision: [3PLN] 102_P01	Size: A3	Year: 2023	