




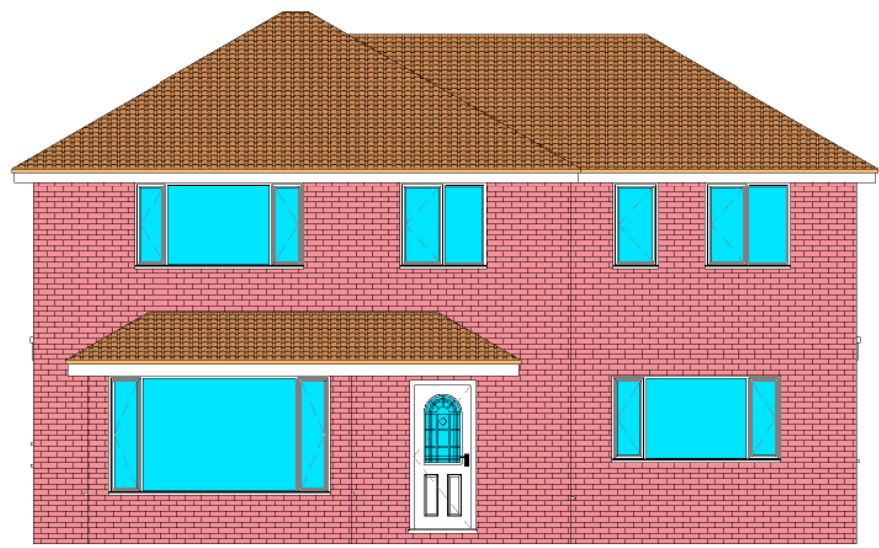


3 Proposed Front Elevation
1 : 100

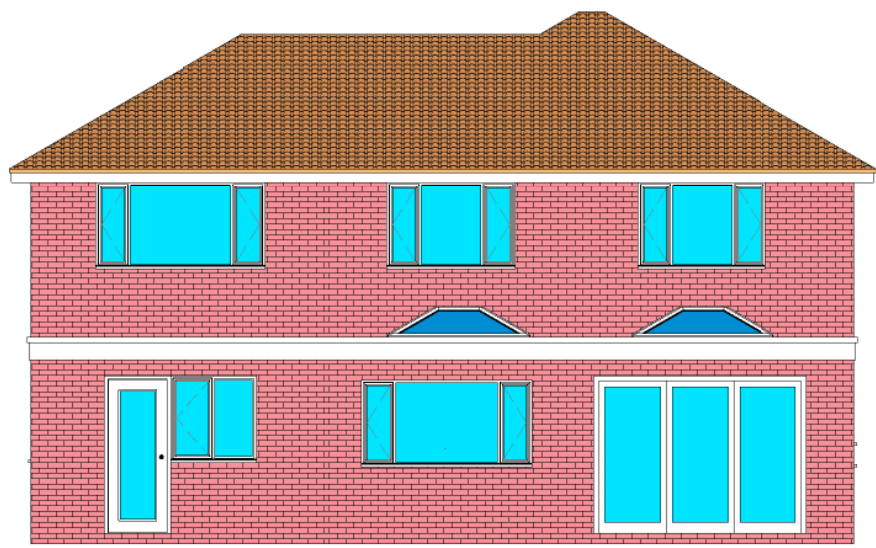

4 Proposed Rear Elevation
1 : 100

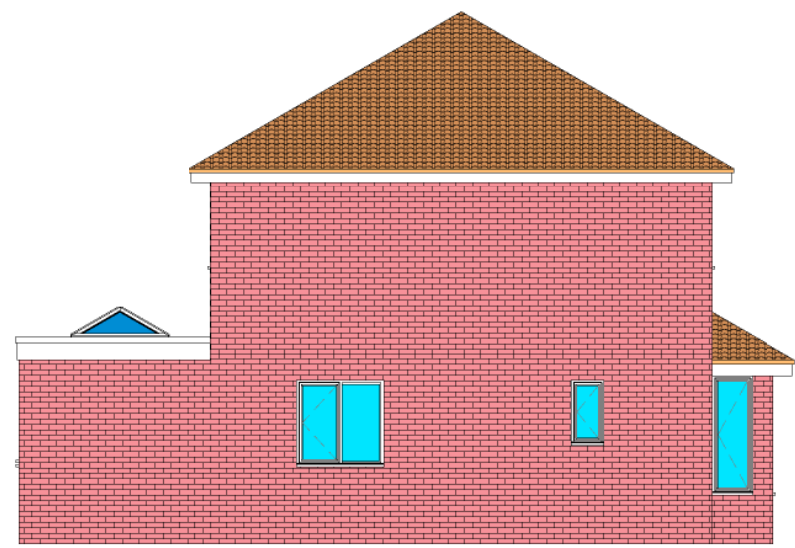


5 Proposed Side (Left) Elevation
1 : 100

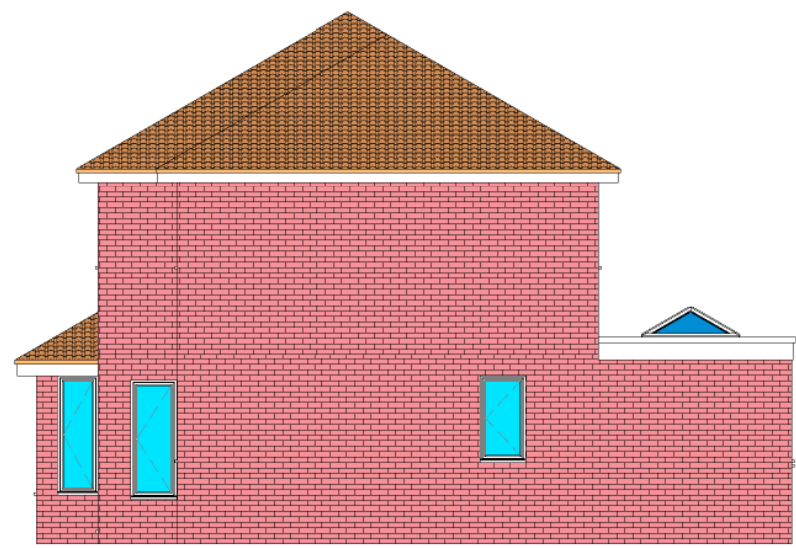


6 Proposed Side (Right) Elevation
1 : 100




8 3D Front Right

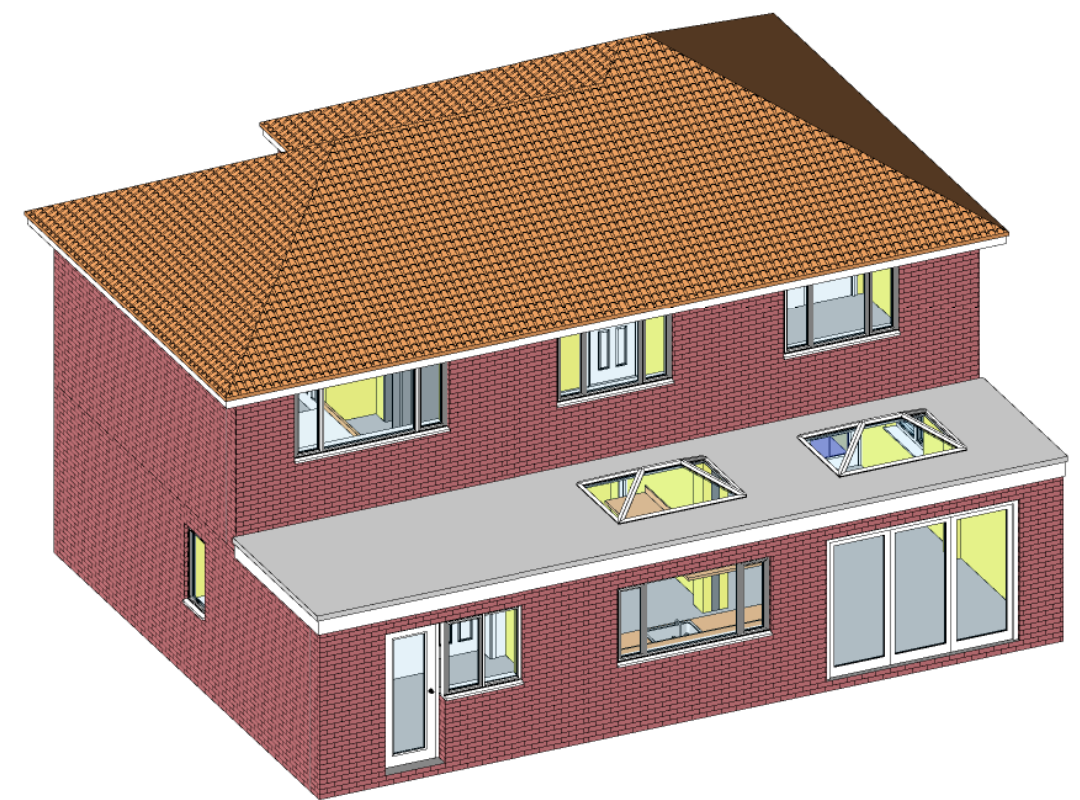

7 3D Rear Right

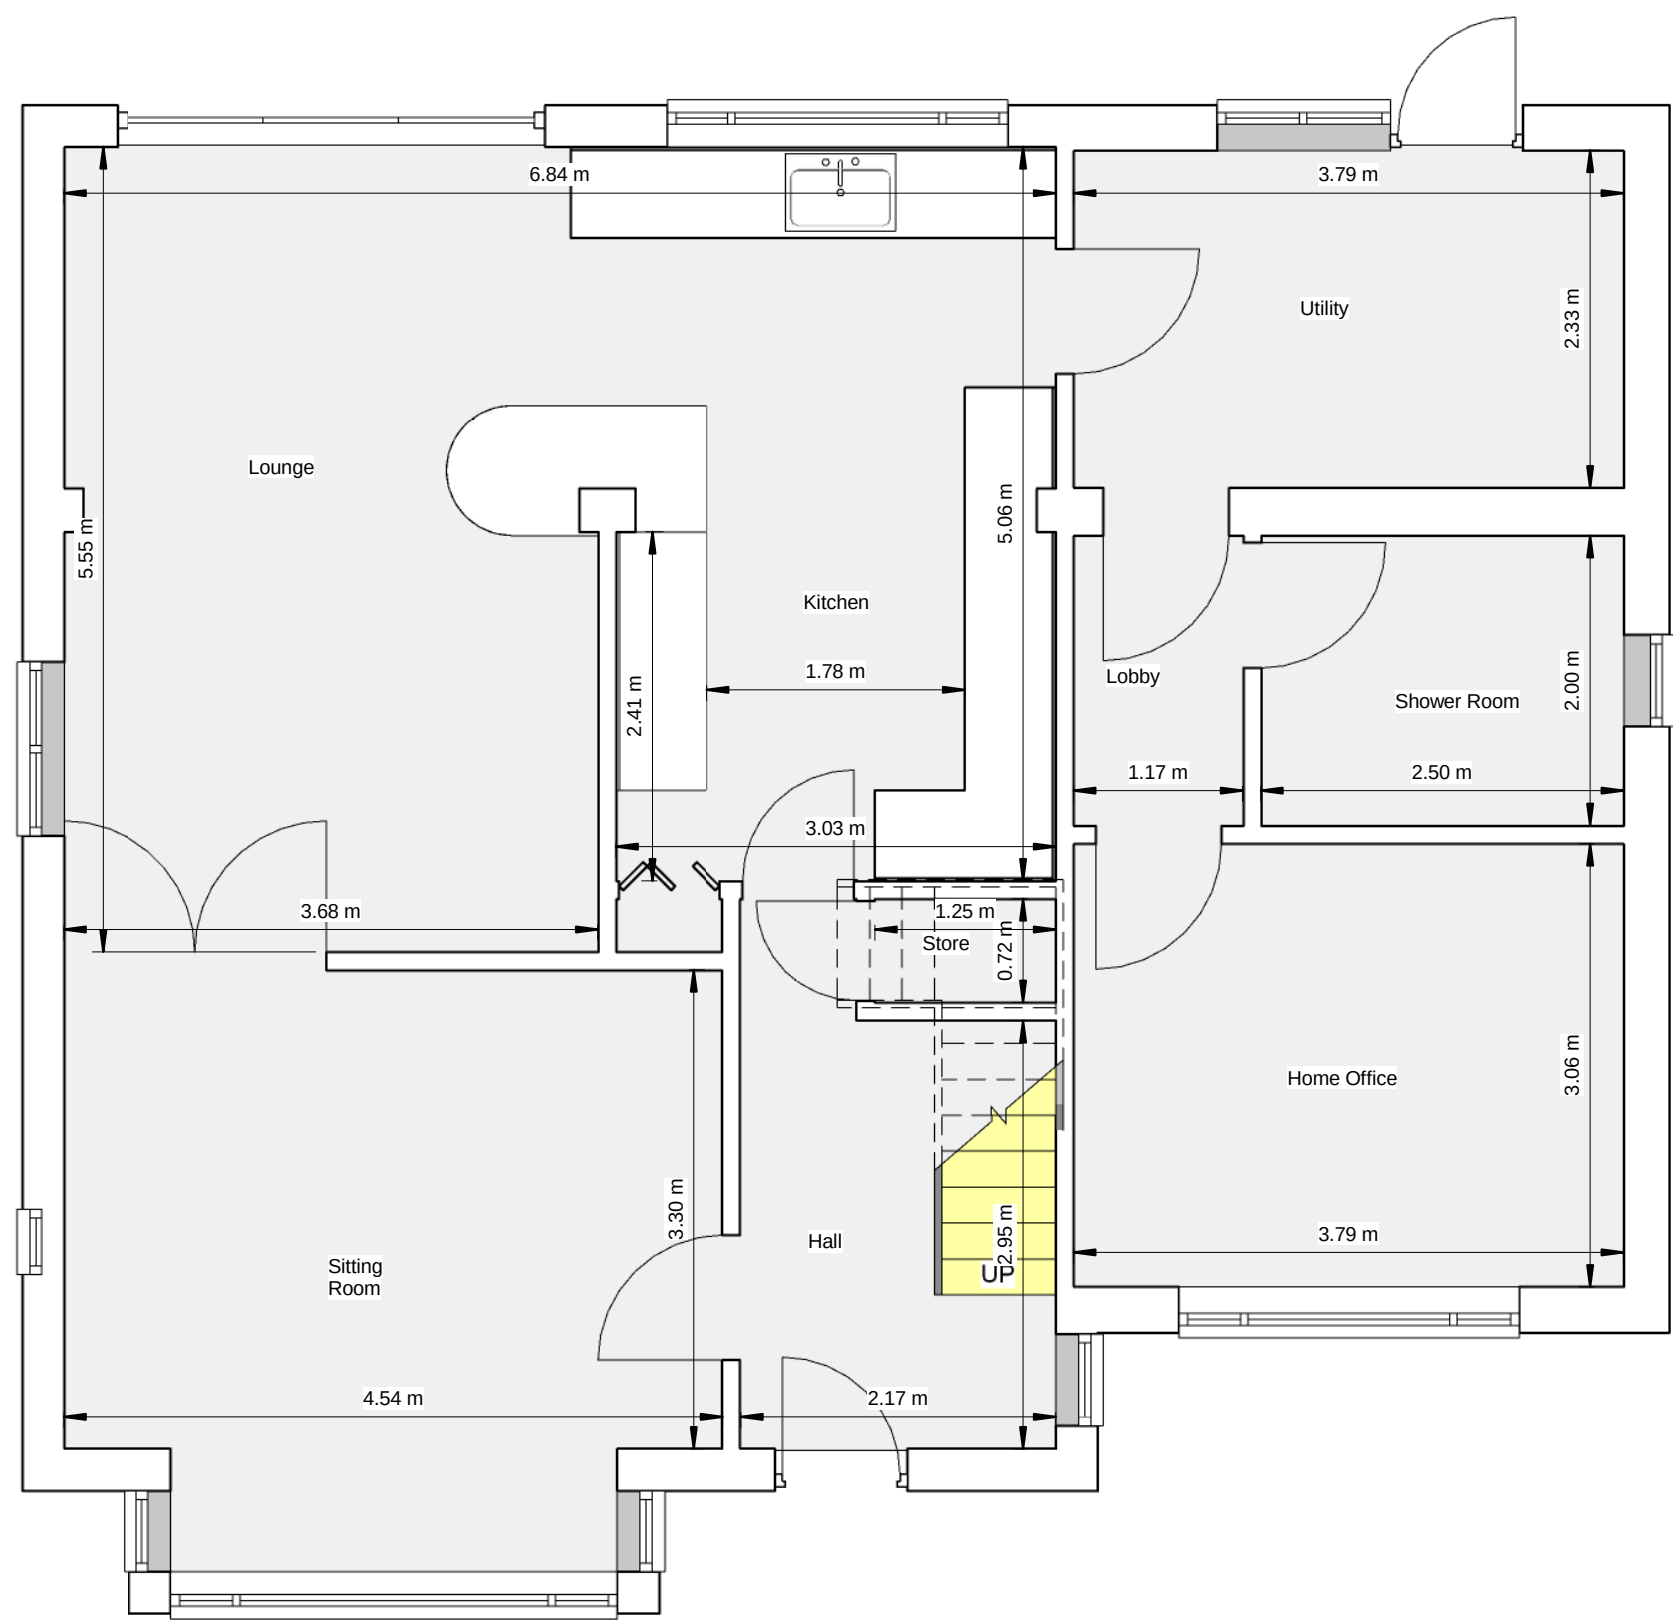

1 Proposed Ground Floor Plan
1 : 50

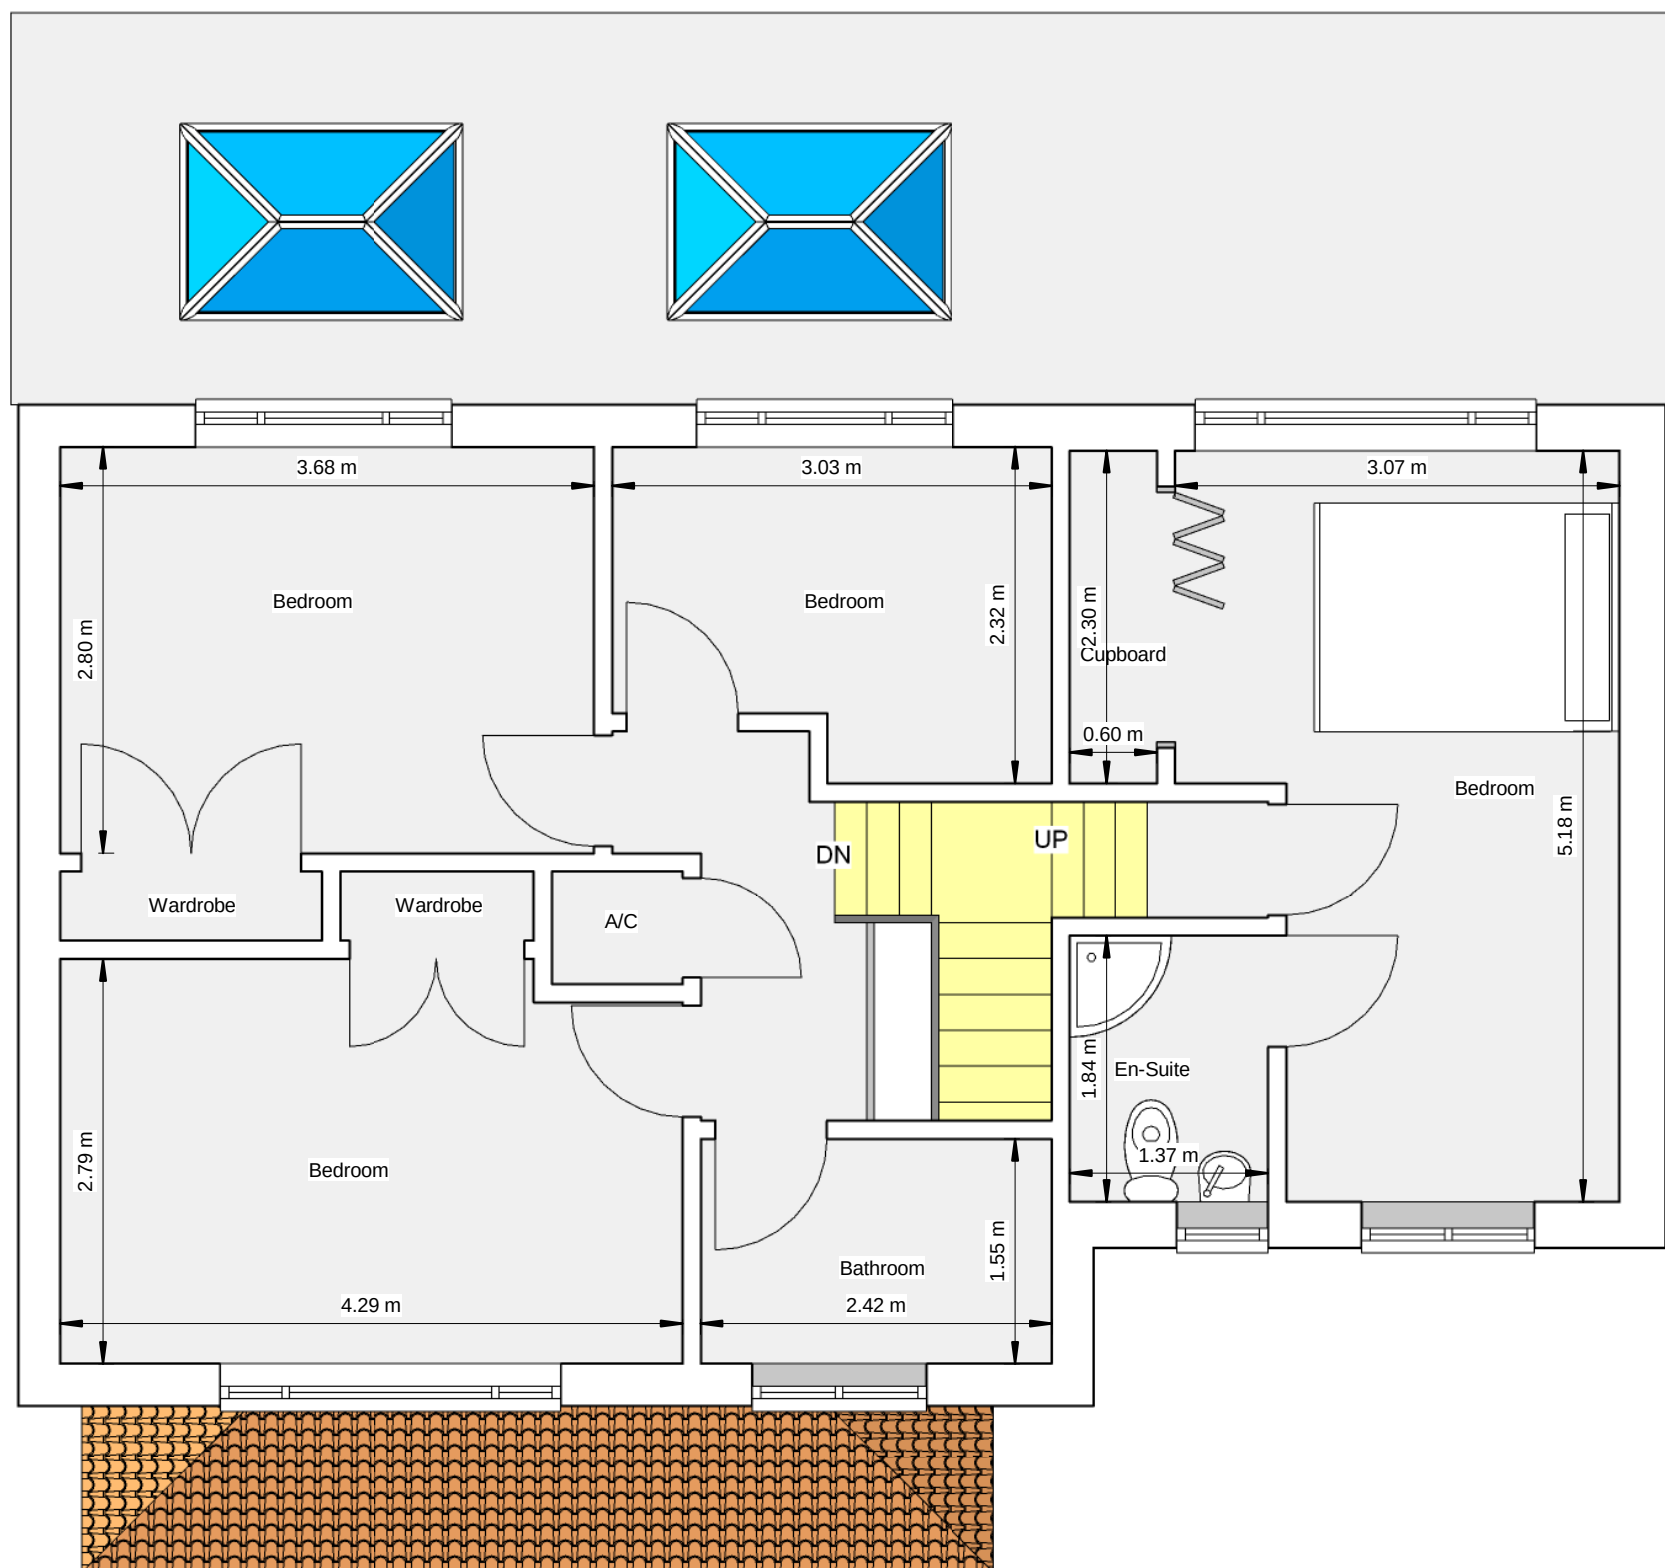

2 Proposed First Floor Plan
1 : 50

Revision			
Drawings by: unsted design 3D Computer Aided Architectural Design			
Unsted Design Ltd 16 Hazel Close Chandlers Ford Eastleigh SO53 5RF		Tel: 02380274720 Fax: 02380274720 Email: info@UnstedDesign.co.uk Web Site www.UnstedDesign.co.uk Company Number 9013235	
Utilities/Highways/Environment: It is the responsibility of the client or their contractor to liaise with the Utility providers, Highway Authorities and Environment Agency to ensure that all approvals are in place unless Unsted Design have been given written instructions to act on your behalf.			
Copyright: The copyright for this drawing remains the property of Unsted Design. It cannot be copied, altered or reproduced in any form without the consent of Unsted Design. It cannot be passed to a third party without the written consent of Unsted Design.			
Dimensions: All dimensions to be checked on site prior to the commencement of any work. Do not scale from this drawing for construction purposes.			
Party Wall Agreements: It is the sole responsibility of the building owner or their contractor to draw up any agreements or notices required to comply with the Party Wall Act. This drawing does not guarantee the position of the boundary.			
Client: MR & MRS BRYANT Project Address: 16 PEVERELLS WOOD AVENUE CHANDLERS FORD EASTLEIGH HANTS SO52 2AX		Drawing Contents: PROPOSED FLOOR PLANS, 3D VIEWS AND ELEVATIONS Purpose: PLANNING APPLICATION Scale: 1:50 1:100 Date: 2nd FEBRUARY 2023 Drawn by: JAU	
003 BRYANT			
CR1483			
A1			