

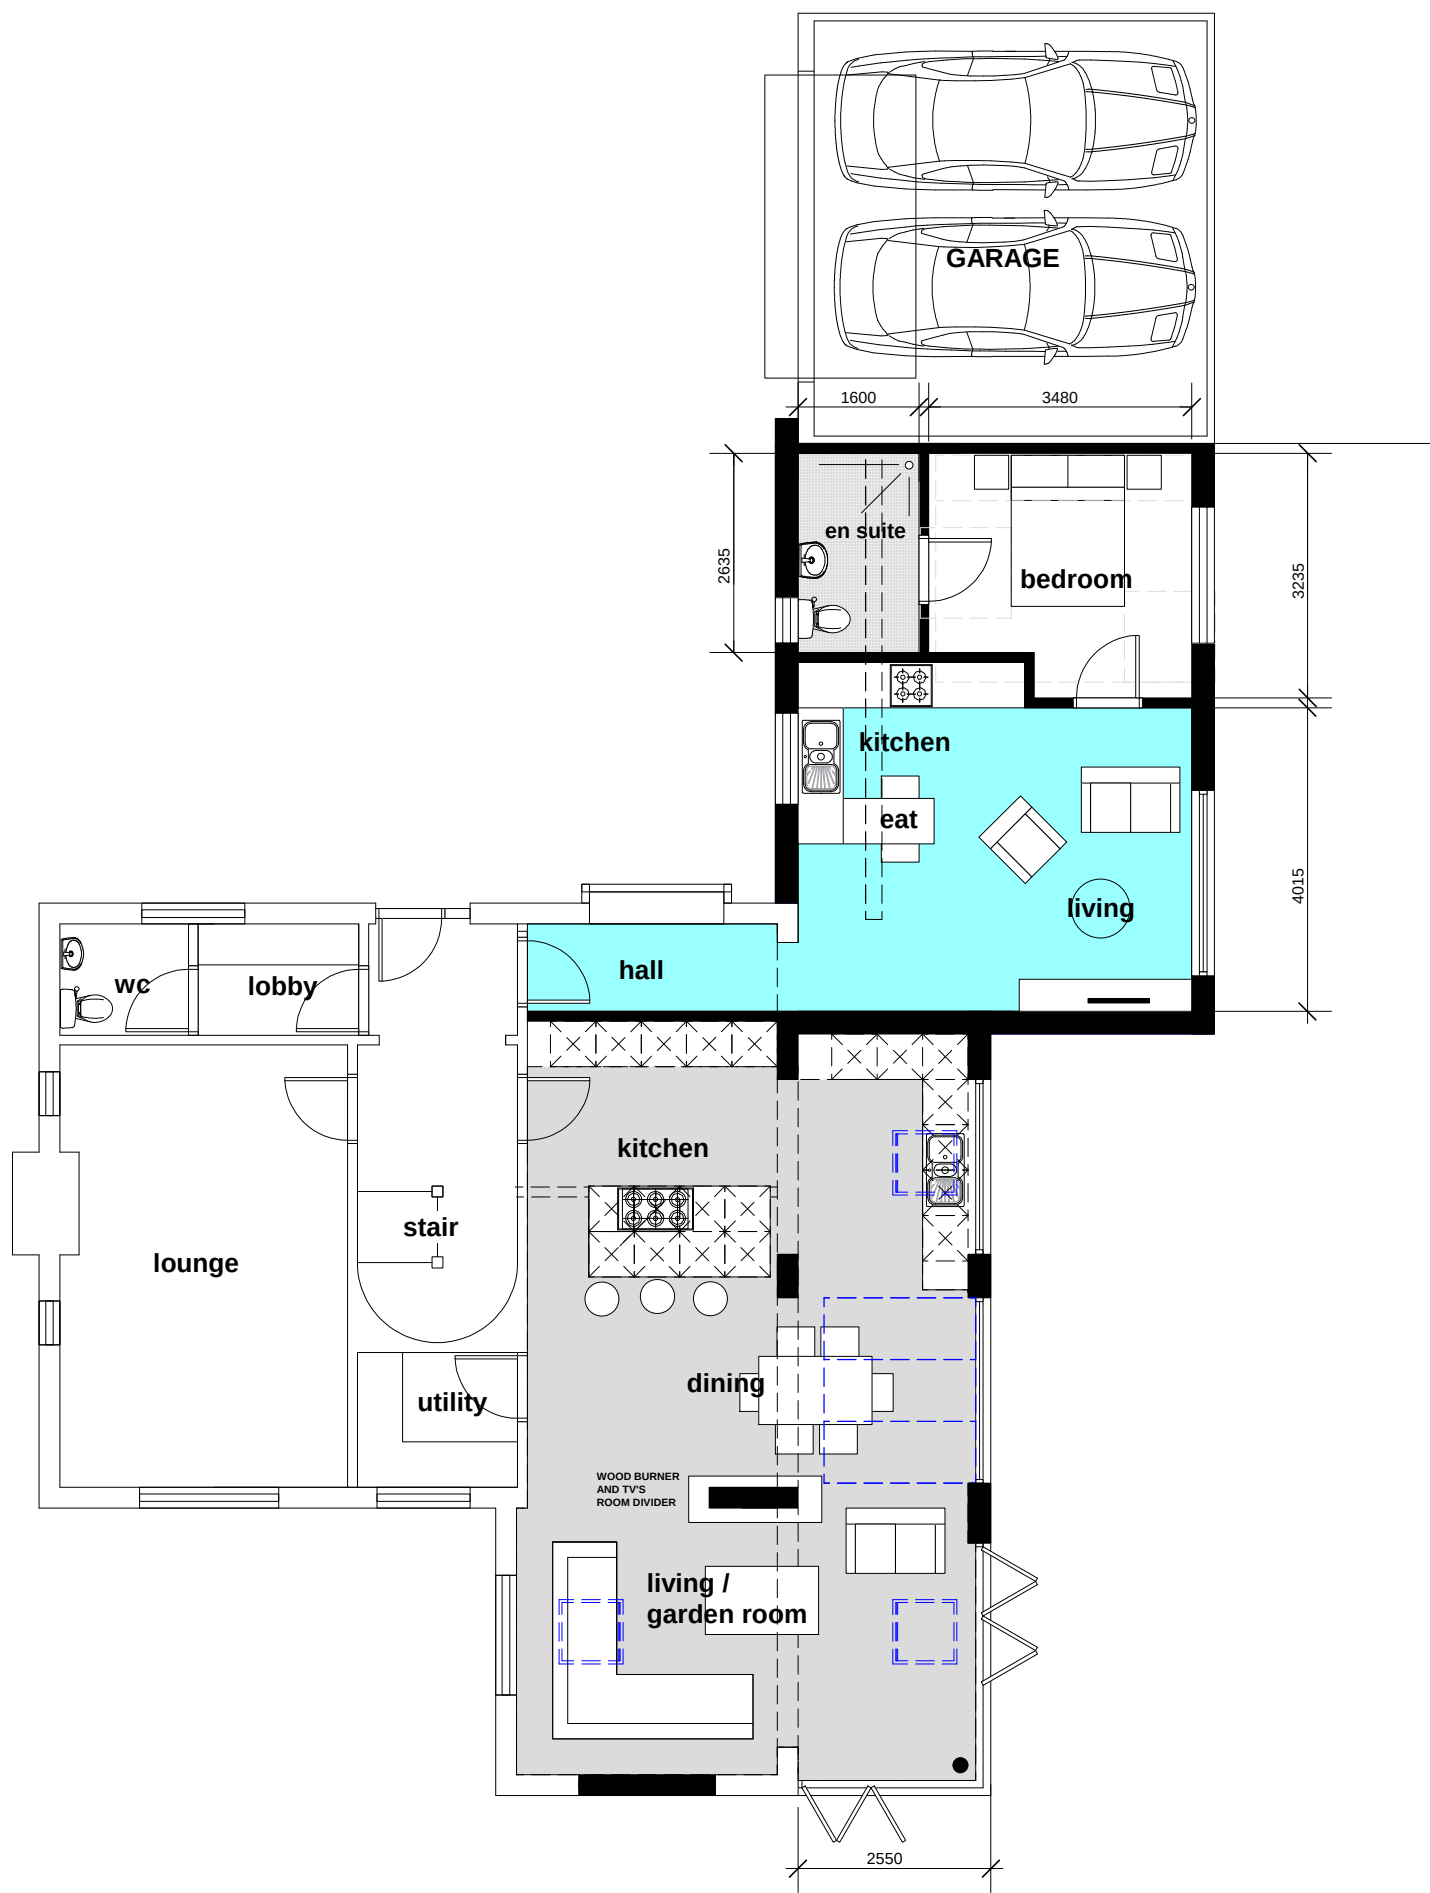


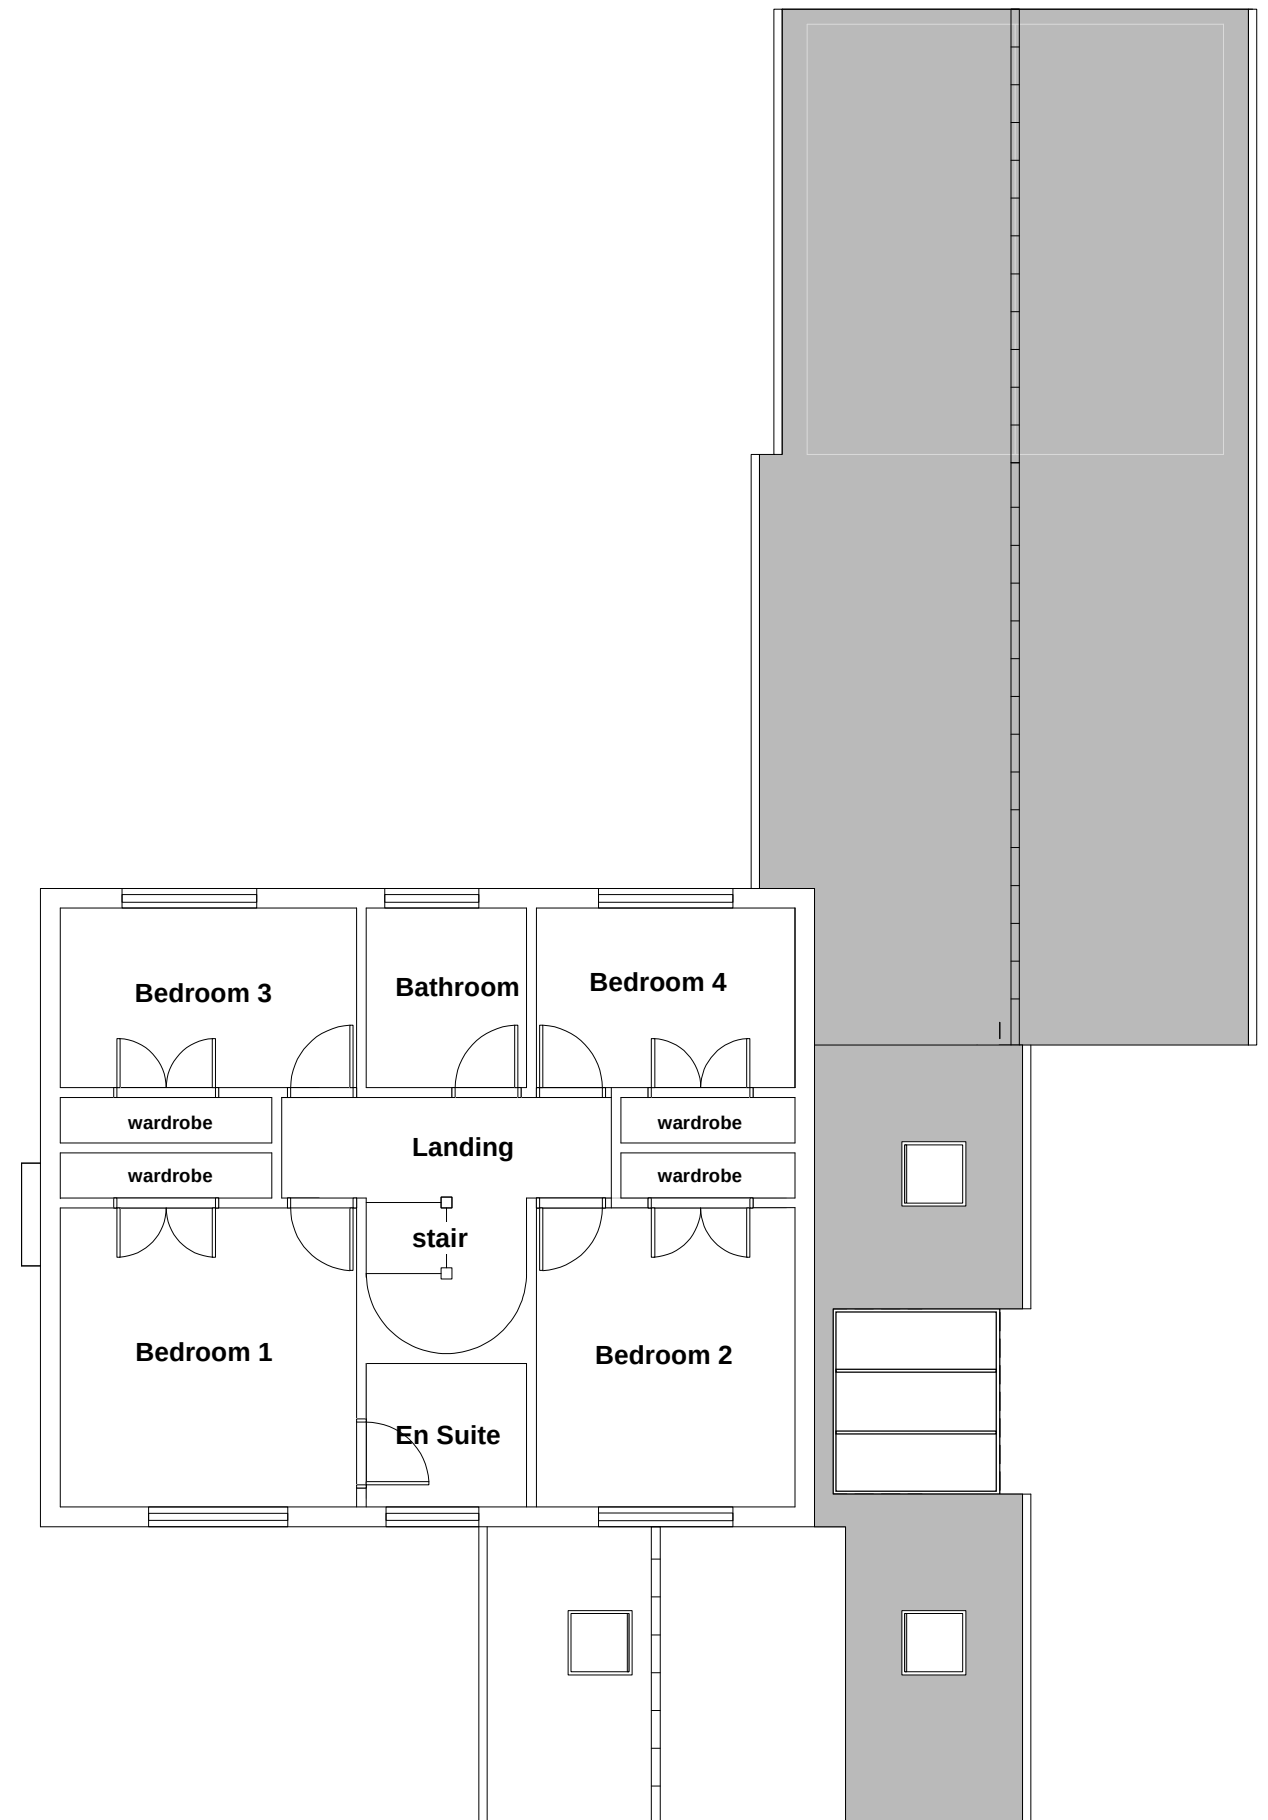

PROPOSED GROUND FLOOR PLAN

 

PROPOSED FIRST FLOOR PLAN

PLANNING DRAWINGS

project	8 THE PADDOCK EASTLEIGH, SO50 4SD.		
client	MR D HIBBERD.		
drawing	PROPOSED FLOOR PLANS.		
date	MARCH 2023	scale	1:100
drawing no	PL05	revision	