
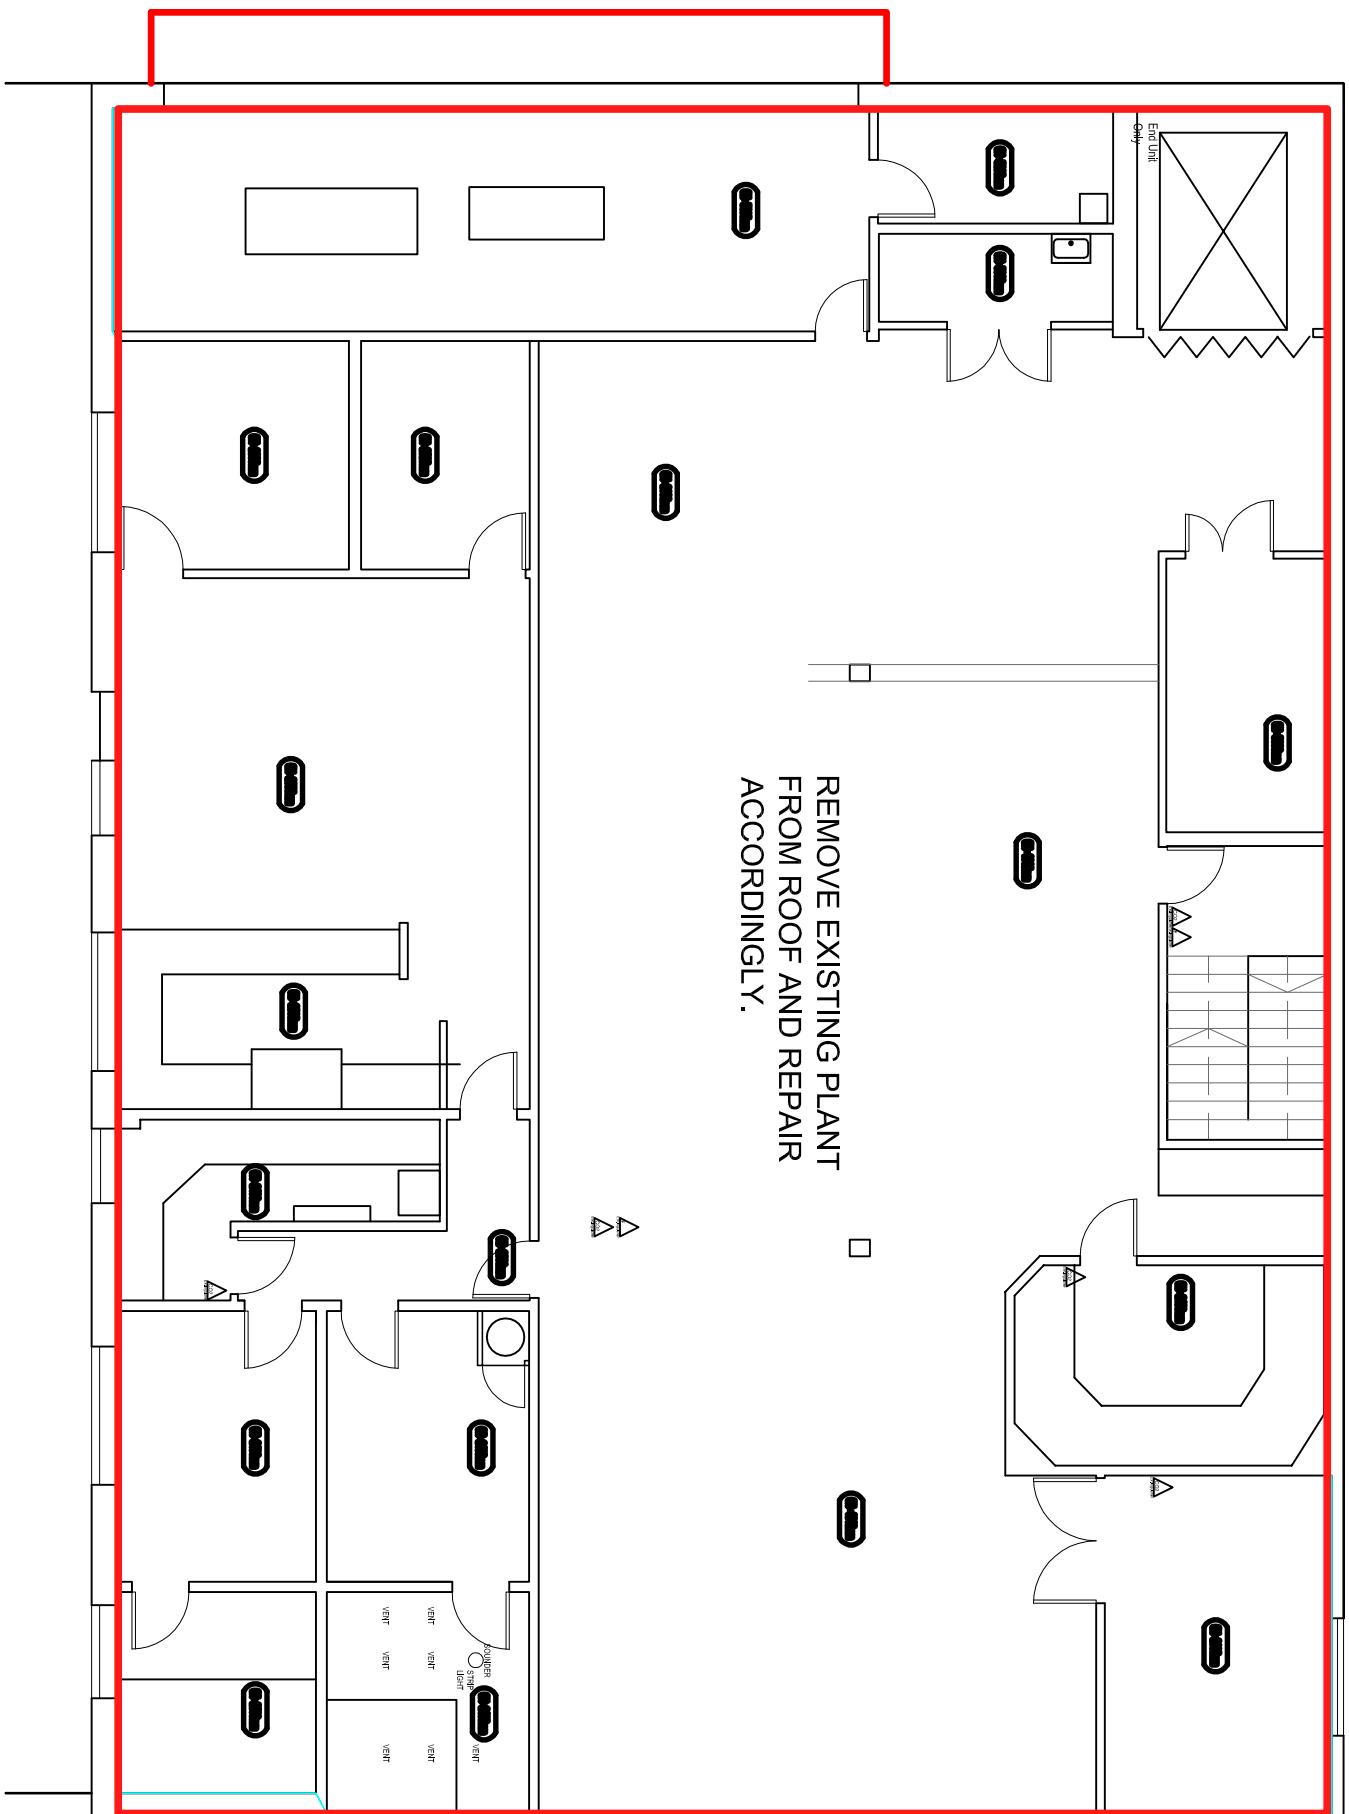


REVISION

A. DRAWING AMENDED TO SHOW WORKS TO REAR
ELEVATION AND CAR PARK AREA

27.03.23

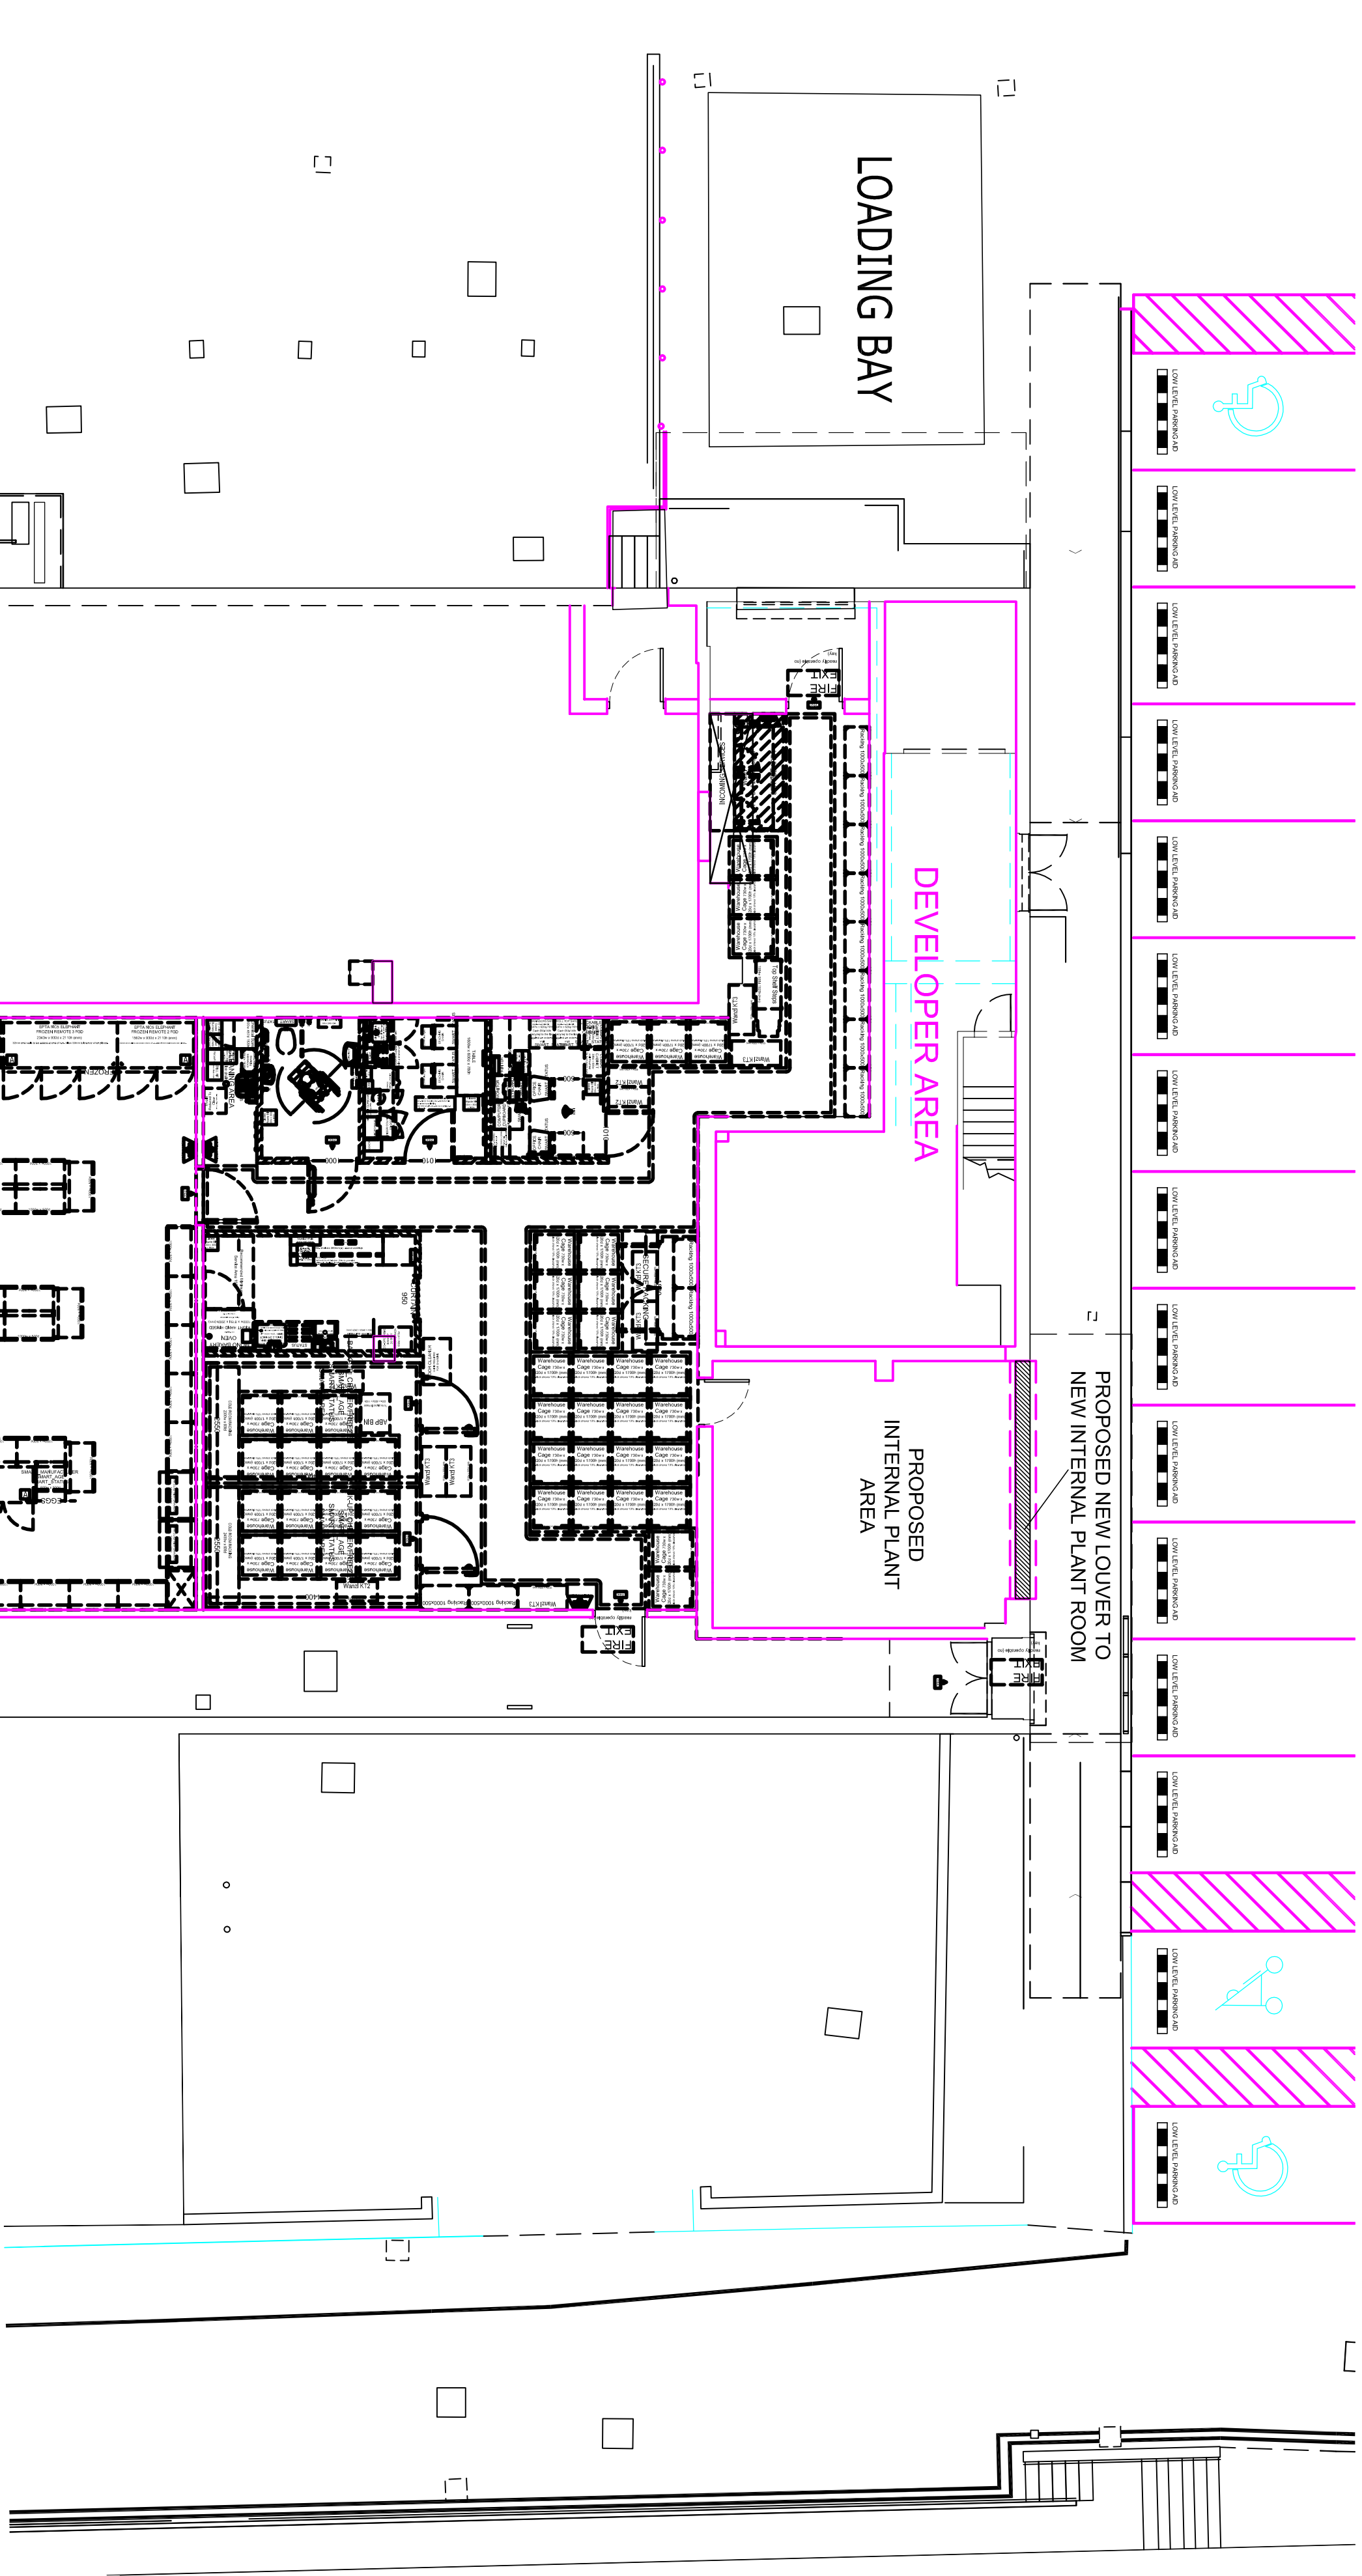

PROPOSED WORKS

REAR ELEVATION

NEW LOUVER TO NEWLY FORMED PLANT ROOM AT GROUND FLOOR LEVEL.
DETAILS TO BE CONFIRMED SUBJECT TO NEW PLANT DESIGN.
NEW SECURITY LIGHTS WITH BRACKETS TO BE ANGLED DOWN SO AS NOT CAUSE ANY LIGHT ISSUES
WITH ADJOINING PROPERTIES.
EXISTING SIGNAGE CHANGED TO TRAFFIC GREY RAL 7043 SEE SEPARATE ADVERTISEMENT
APPLICATION

PROPOSED FIRST FLOOR PLAN 1:100

PROPOSED GROUND FLOOR PLAN 1:100

SCALE 1:100



© THE CONTENTS OF THIS DRAWING REMAIN THE SOLE PROPERTY OF WELLSFIELD ASSOCIATES AND MUST NOT BE COPIED OR REPRODUCED WITHOUT PRIOR PERMISSION.			
FULL SURVEY NOT CARRIED OUT. DRAWING PRODUCED USING INFORMATION SUPPLIED BY THE CLIENT			
Wellfield Associates		York House Westview Drive Ryeleigh, Essex. SS6 7AU Mob No 07766 221958 cjh@wellfieldassociates.co.uk	
project			
CO-OP SUPERMARKET			
105-111 WINCHESTER ROAD, CHANDLERS FORD, EASTLEIGH, HAMPSHIRE SO53 2GH			
PROPOSED PLAN			
date	NOV 22	drawn	C.J.J.
scale	1:100 @A1	drg no.	3759.11a