


REVISION


A. DRAWING AMENDED TO SHOW WORKS TO REAR
ELEVATION AND CAR PARK AREA

27.03.23


EXISTING ELEVATIONS 1:100

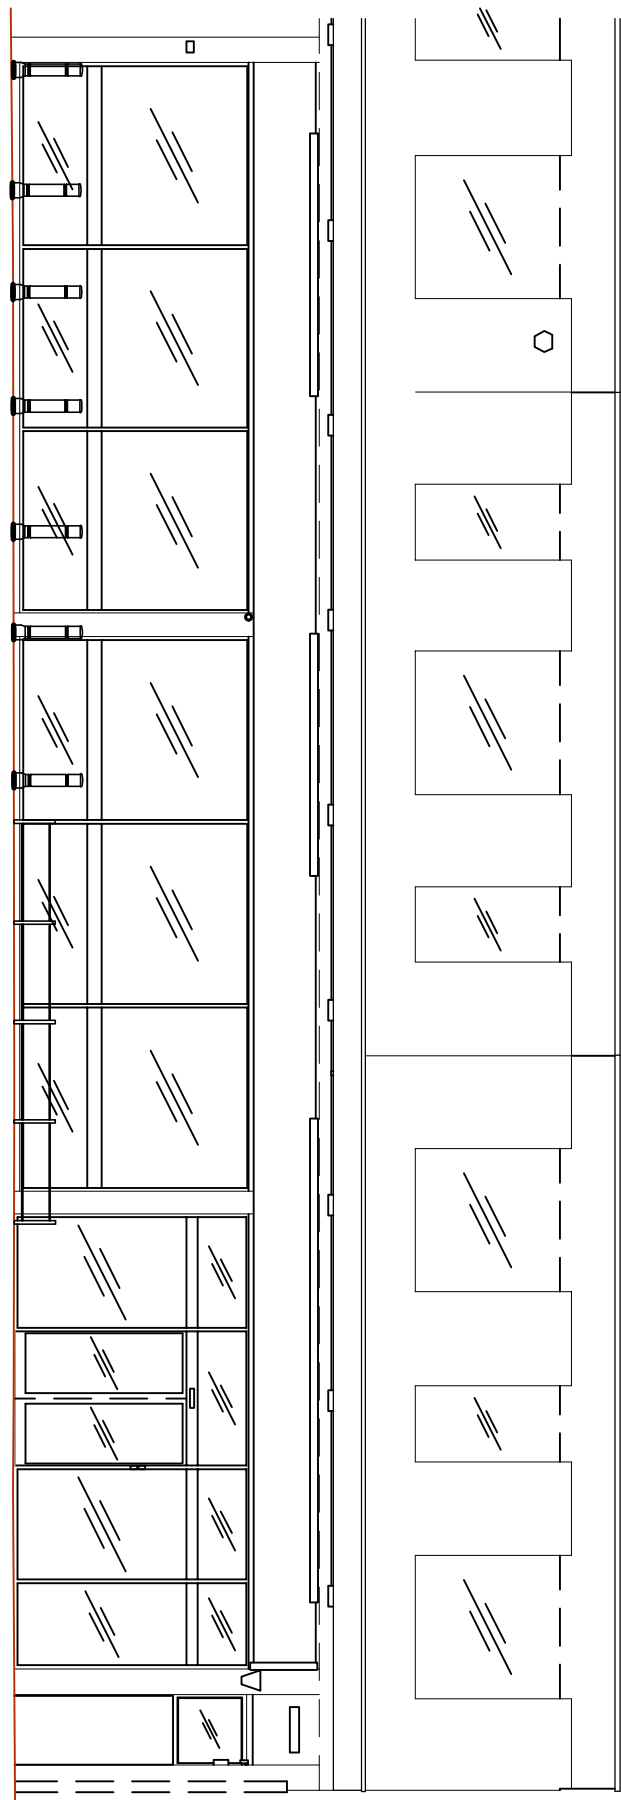

SHOPFRONT ELEVATION
NORTHERLY

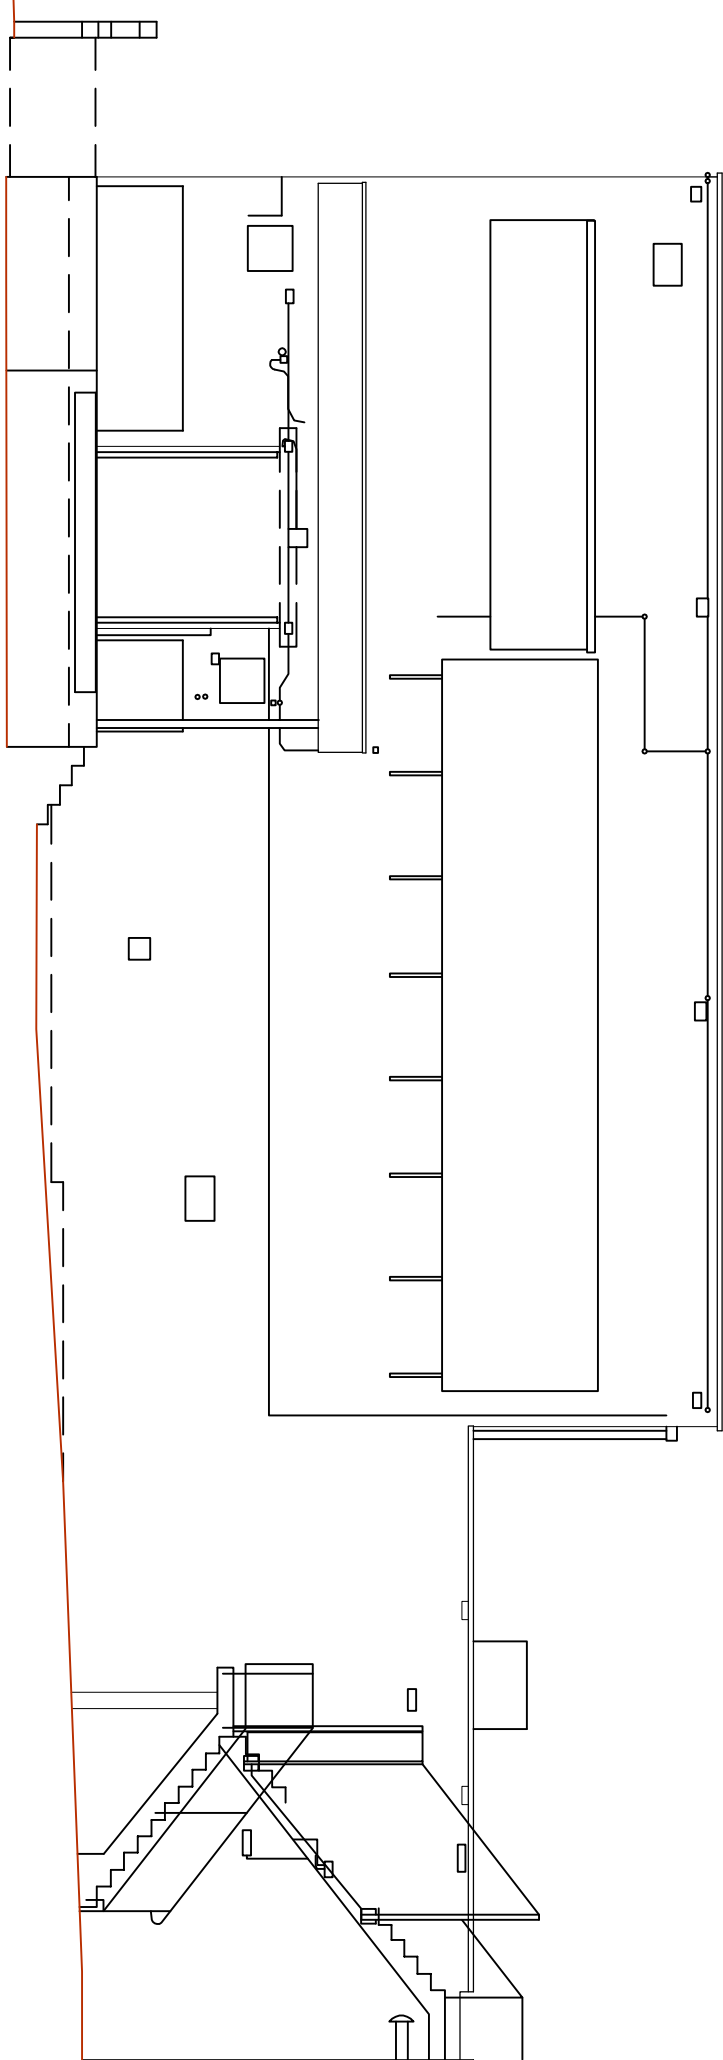


SIDE ELEVATION
EASTERLY

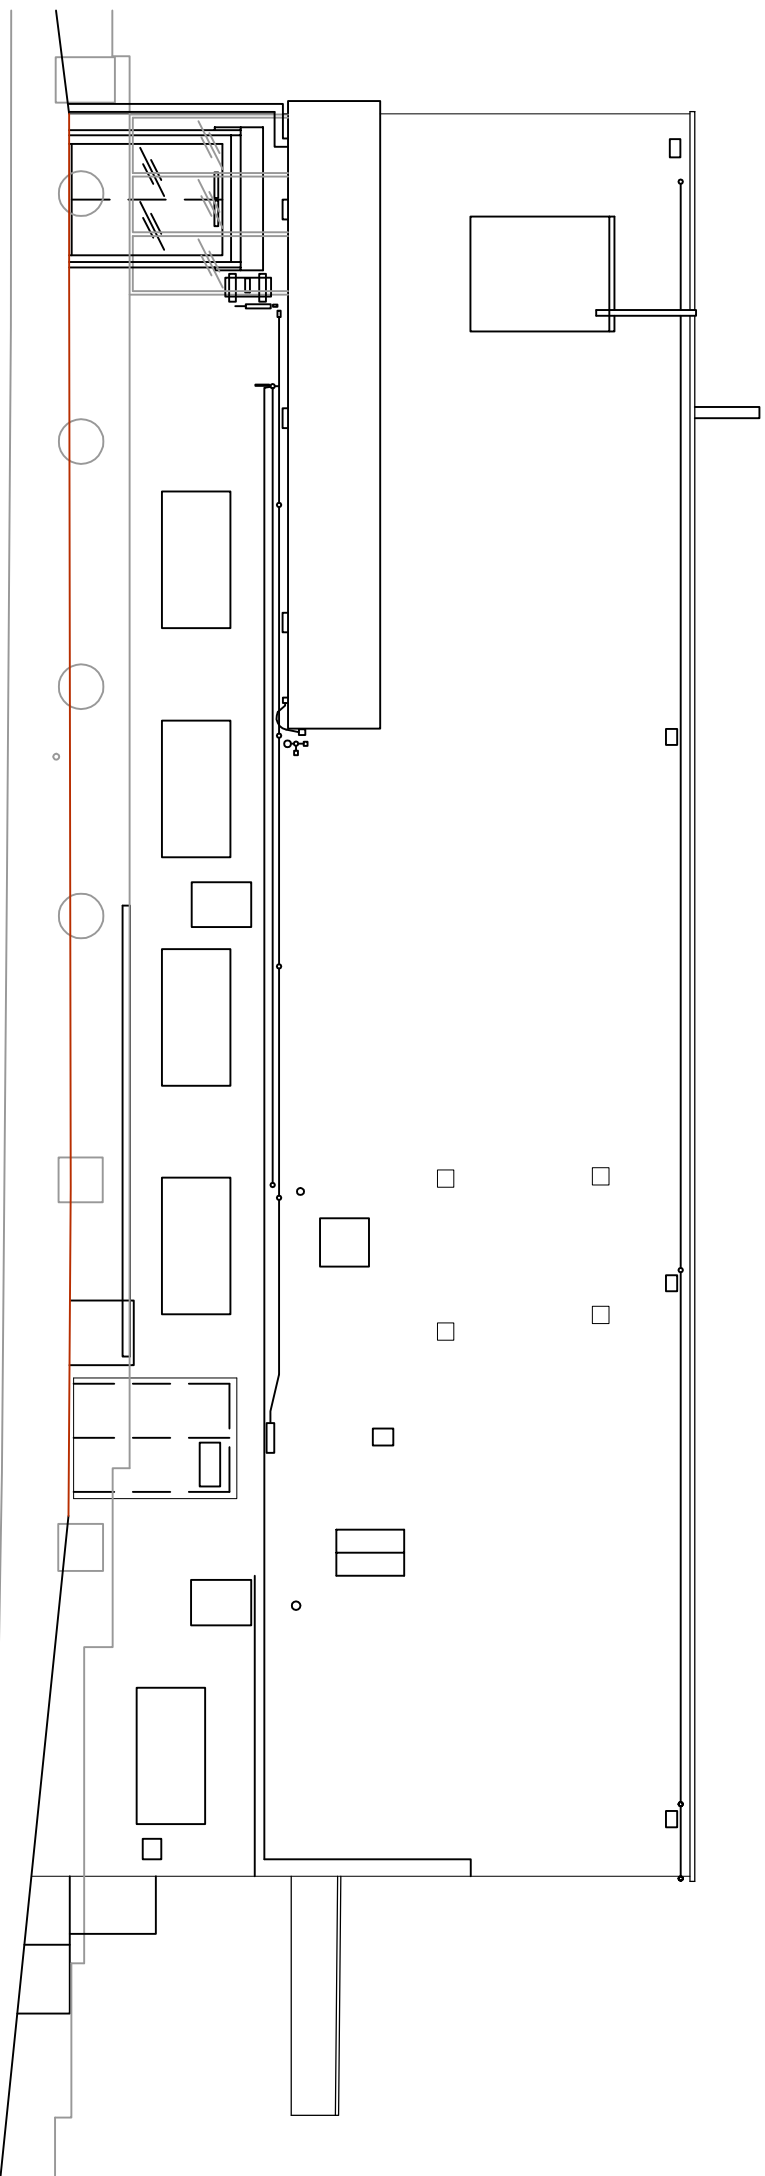


REAR ELEVATION
SOUTHERLY

PROPOSED ELEVATIONS 1:100

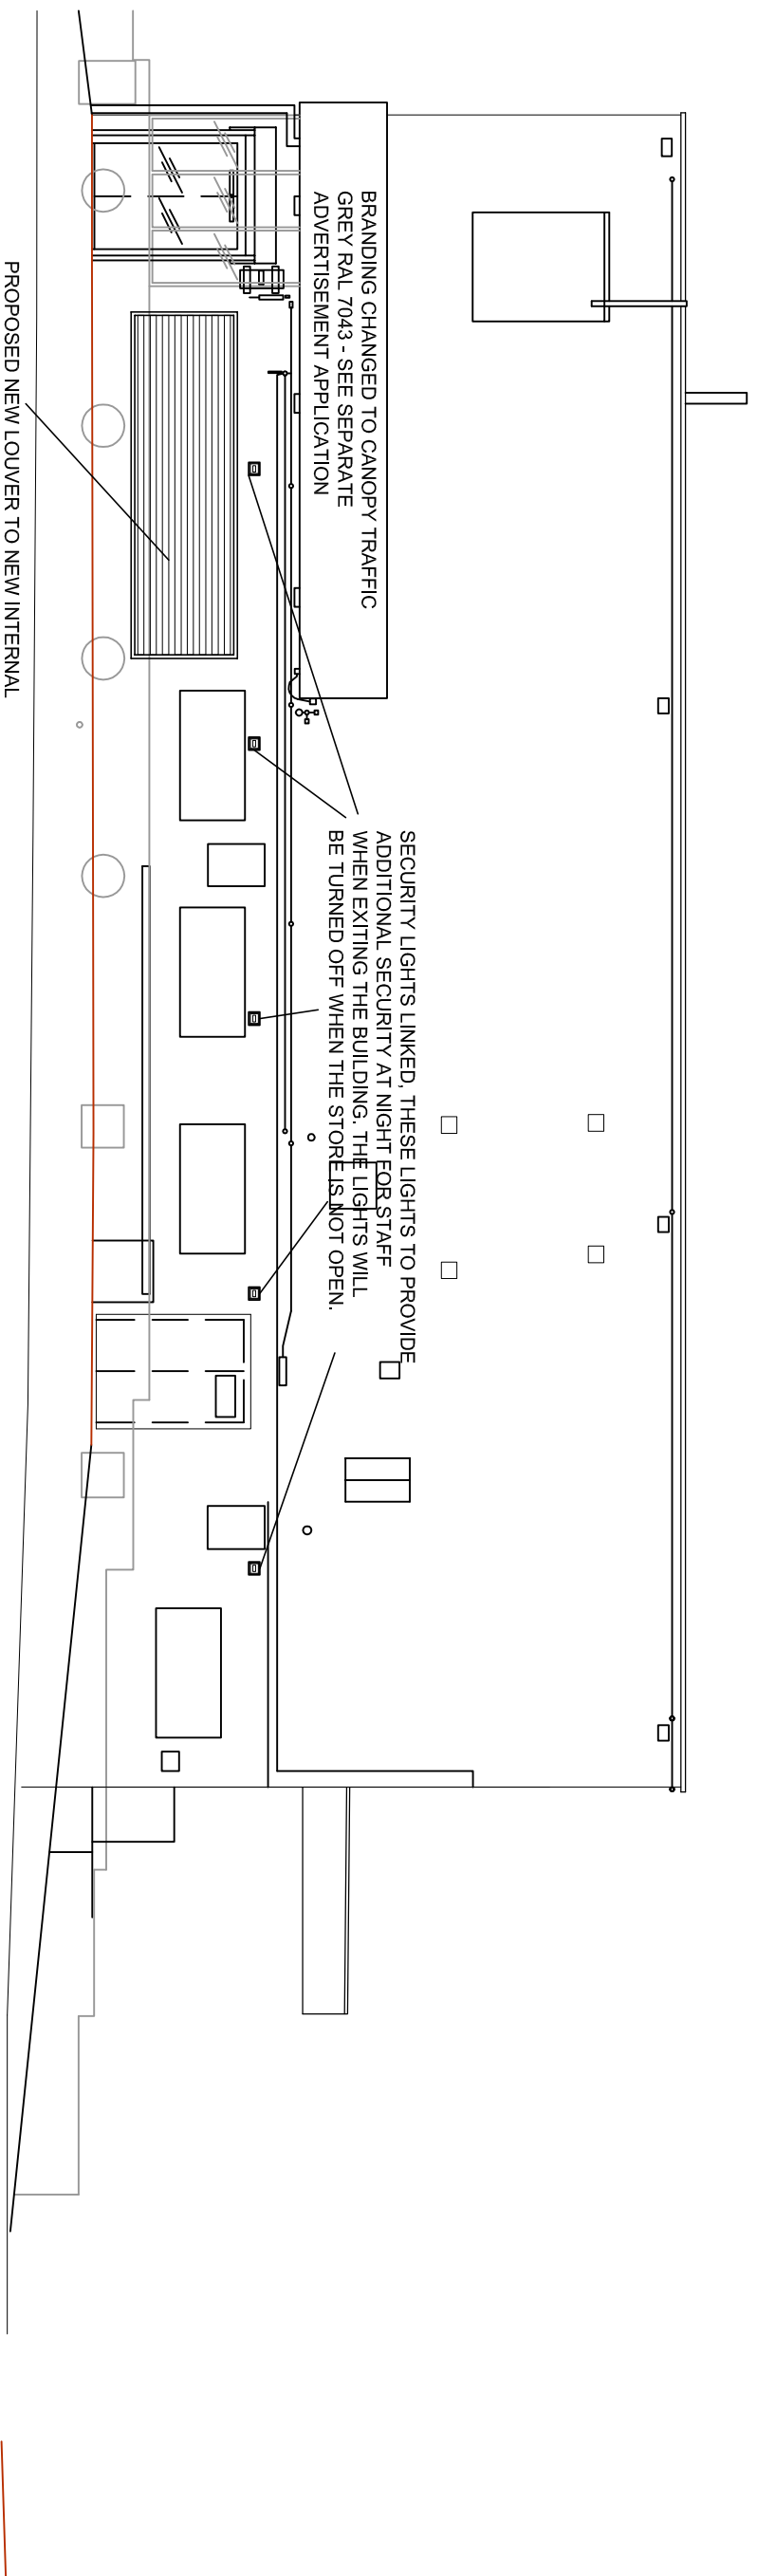

REAR ELEVATION
SOUTHERLY

SCALE 1:100

 

date	NOV 22	drawn	C.J.J.
scale	1:100 @A1	drg no.	3759.12a

EXG & PROP ELEVATIONS

105-111 WINCHESTER ROAD,
CHANDLERS FORD, EASTLEIGH,
HAMPSHIRE SO53 2GH

CO-OP SUPERMARKET

project

Wellfield Associates

Westview Drive
Ryeleigh, Essex.
SS6 7AU
Mob No 07766 221958
chris@wellfieldassociates.co.uk

© THE CONTENTS OF THIS DRAWING REMAIN THE SOLE PROPERTY OF
WELLSFIELD ASSOCIATES AND MUST NOT BE COPIED OR REPRODUCED
WITHOUT PRIOR PERMISSION
FULL SURVEY NOT CARRIED OUT. DRAWING PRODUCED USING
INFORMATION SUPPLIED BY THE CLIENT