



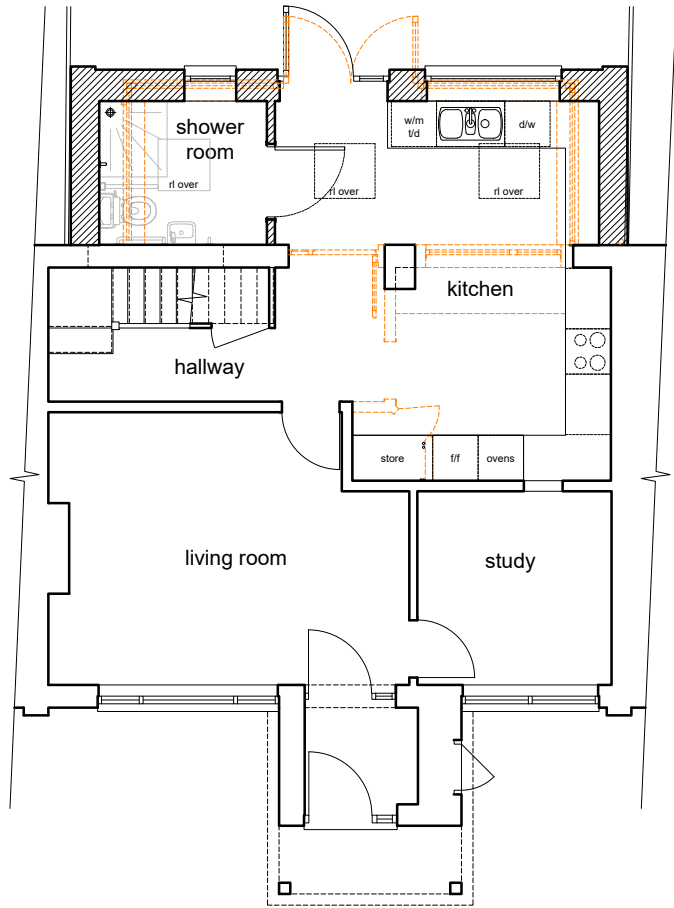

Proposed Ground Floor Plan

Scale 1:100 @ A3

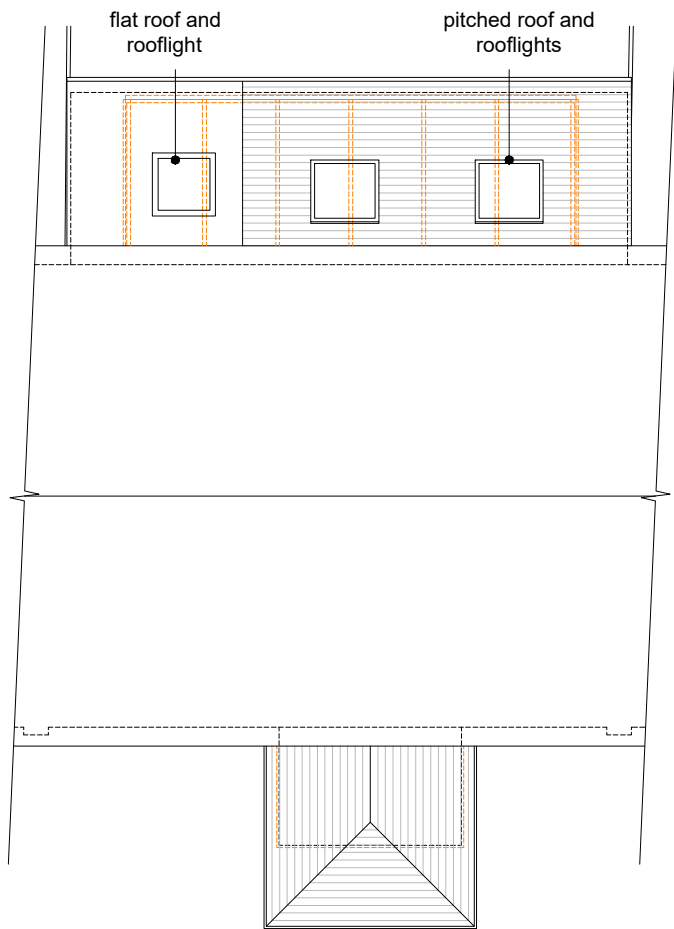


Proposed Roof Plan

Scale 1:100 @ A3



Proposed Front (North-West) Elevation

Scale 1:100 @ A3

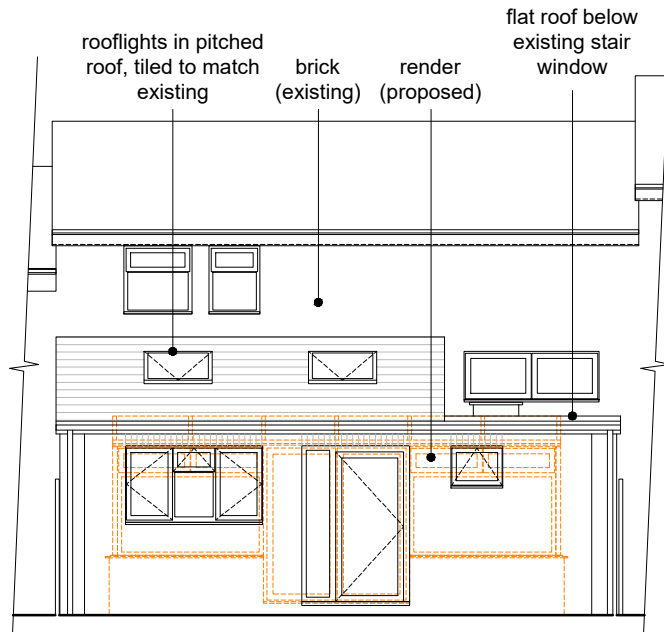


Proposed Rear (South-East) Elevation

Scale 1:100 @ A3


Notes:

- Rear extension falls under Permitted Development in respect of height and depth however Householder Planning Consent is sought for non-matching materials (render proposed to allow for external wall insulation to be used to existing wall)
- Householder Planning Consent also sought for the front porch canopy since it will exceed 3m in height

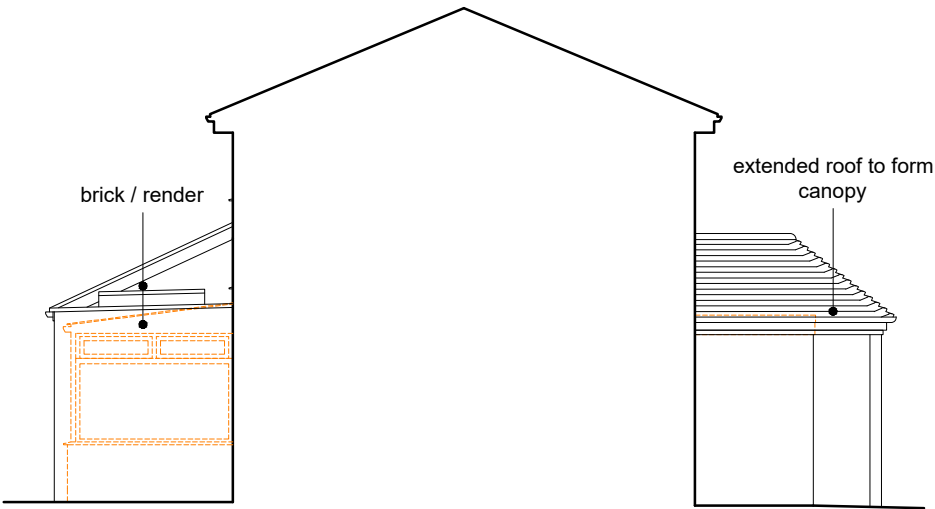

Proposed South-West Elevation

Scale 1:100 @ A3

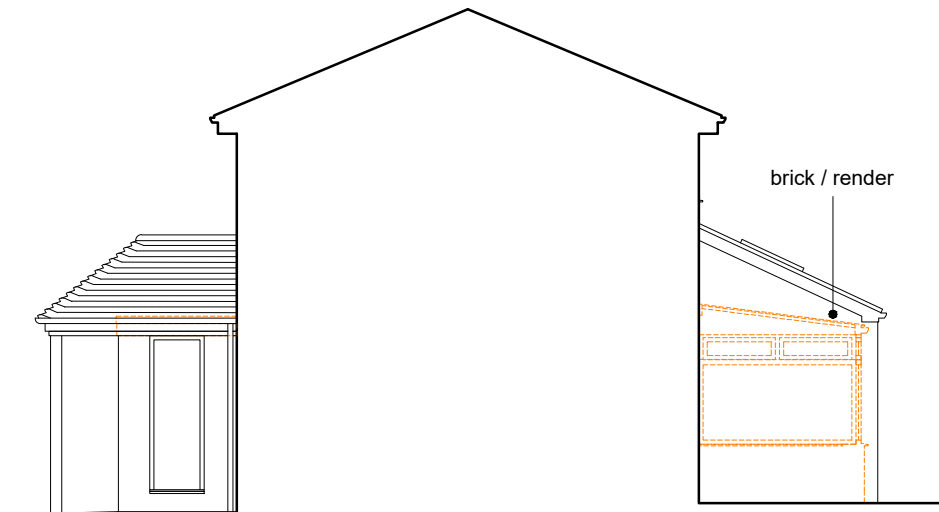

Proposed North-East Elevation

Scale 1:100 @ A3

Scale 1:100



NOTES

These drawings should not be scaled, except for planning purposes. All dimensions to be checked on site and verified prior to commencing works/manufacture. Any discrepancies are to be reported to the Architect.

This drawing is protected by copyright. It may not be reproduced without the written permission of Summertree Architects Limited

Rev	Date	By	Notes
-	--/--/--	--	-

Revisions



Project / Site
6 Claudius Close, Chandlers Ford, SO53 2NX

Client
Martyn & Jane Biddiscombe

Drawing Title
Proposed Plans and Elevations (Planning)

Scale	Date
1:100 @ A3	March 2023

Project Ref.	Drg.No.	Rev.
23006	PL03	-