



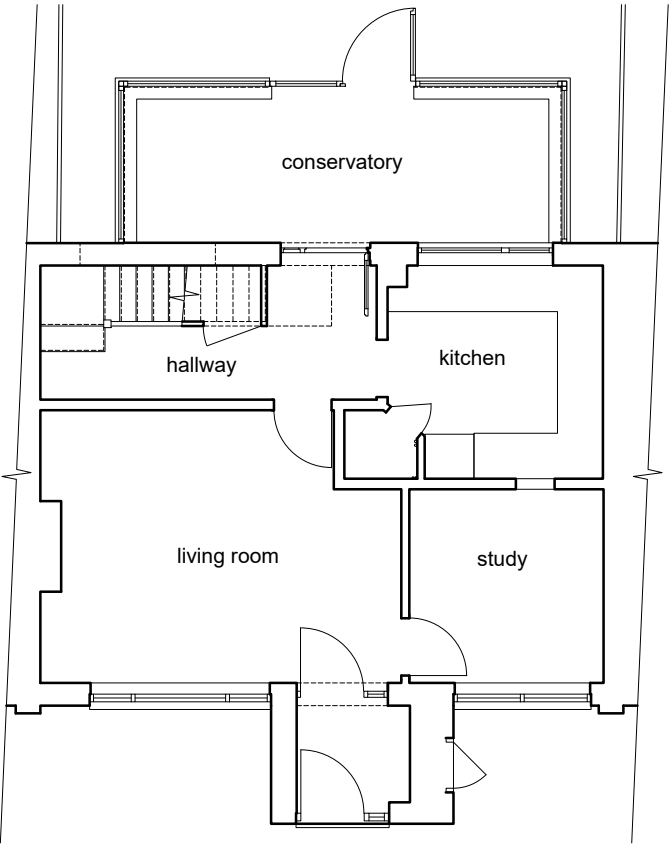

Existing Ground Floor Plan

Scale 1:100 @ A3

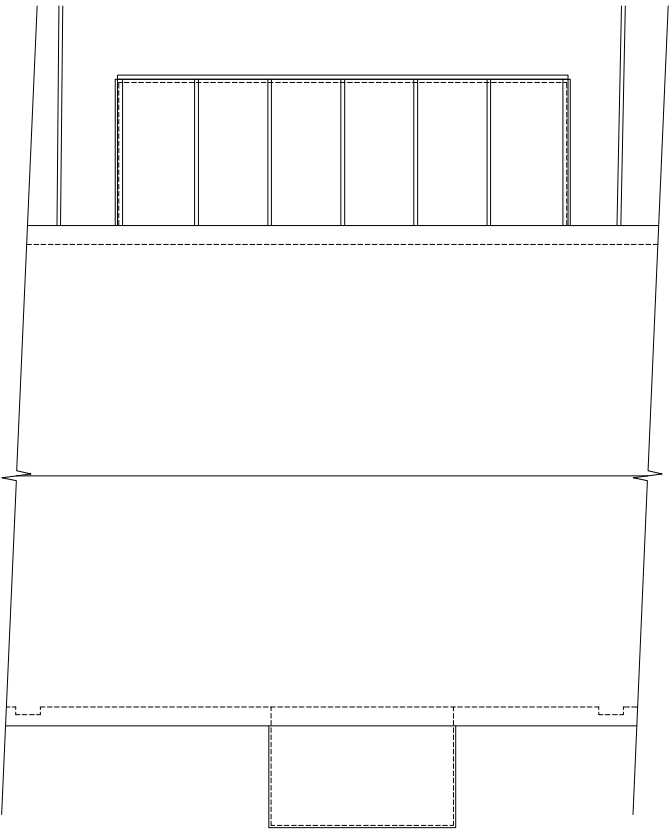


Existing Roof Plan

Scale 1:100 @ A3




Existing Front (North-West) Elevation

Scale 1:100 @ A3

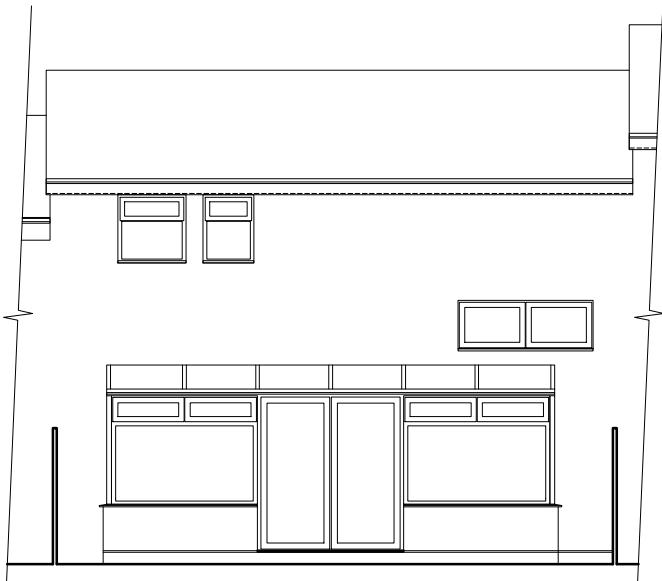


Existing Rear (South-East) Elevation

Scale 1:100 @ A3

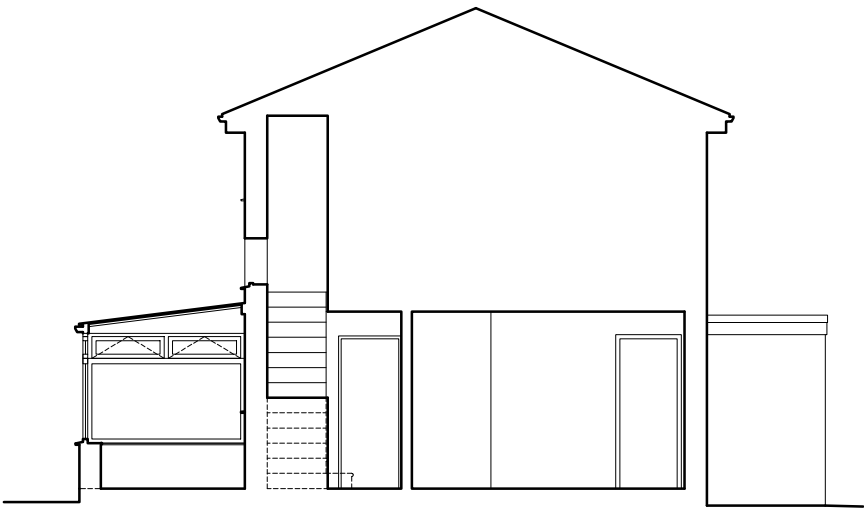

Existing Section / South-West Elevation


Scale 1:100 @ A3

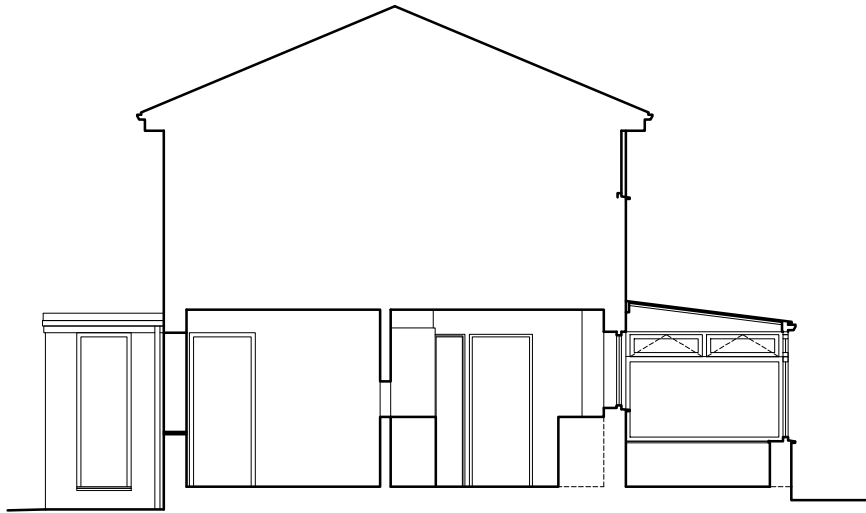

Existing Section / North-East Elevation

Scale 1:100 @ A3

Scale 1:100

 

NOTES

These drawings should not be scaled, except for planning purposes. All dimensions to be checked on site and verified prior to commencing works/manufacture. Any discrepancies are to be reported to the Architect.

This drawing is protected by copyright. It may not be reproduced without the written permission of Summertree Architects Limited

-	--,--,--	--	-
Rev	Date	By	Notes

Revisions



Summertree Architects
Design and Planning
e: info@summertreearchitects.com / t: 07729 193368

Project / Site
6 Claudius Close,
Chandlers Ford,
SO53 2NX

Client
Martyn & Jane Biddiscombe

Drawing Title
Existing Plan and Elevations
(Planning)

Scale 1:100 @ A3	Date March 2023
---------------------	--------------------

Project Ref. 23006	Drg.No. PL02	Rev. -
-----------------------	-----------------	-----------