



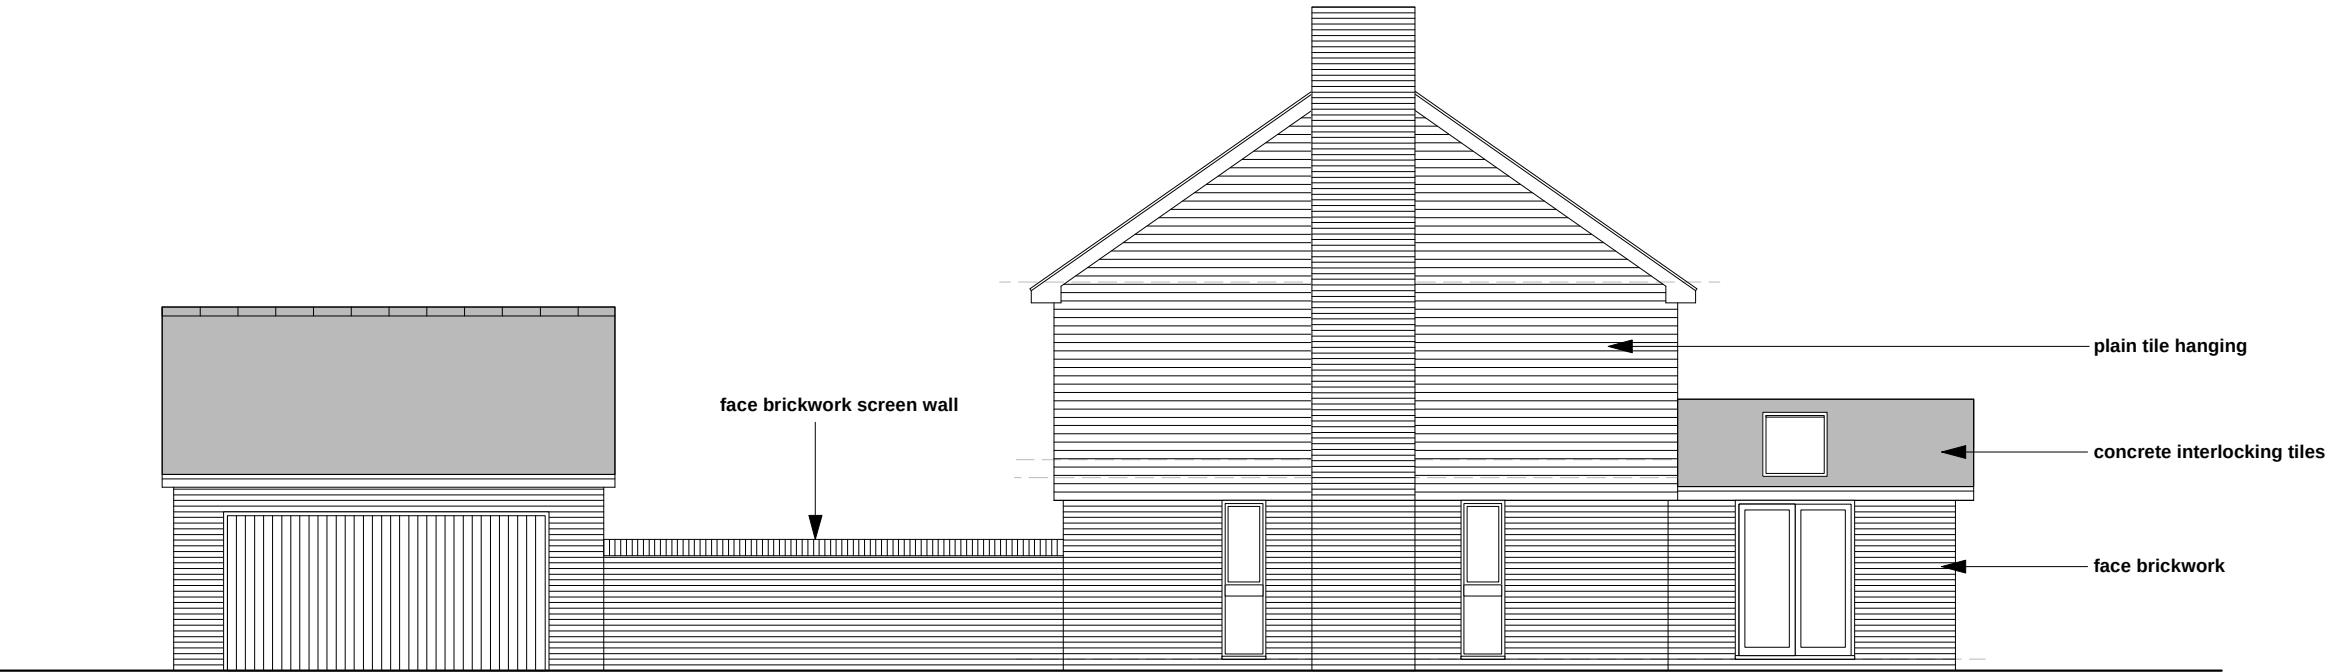

NORTH ELEVATION

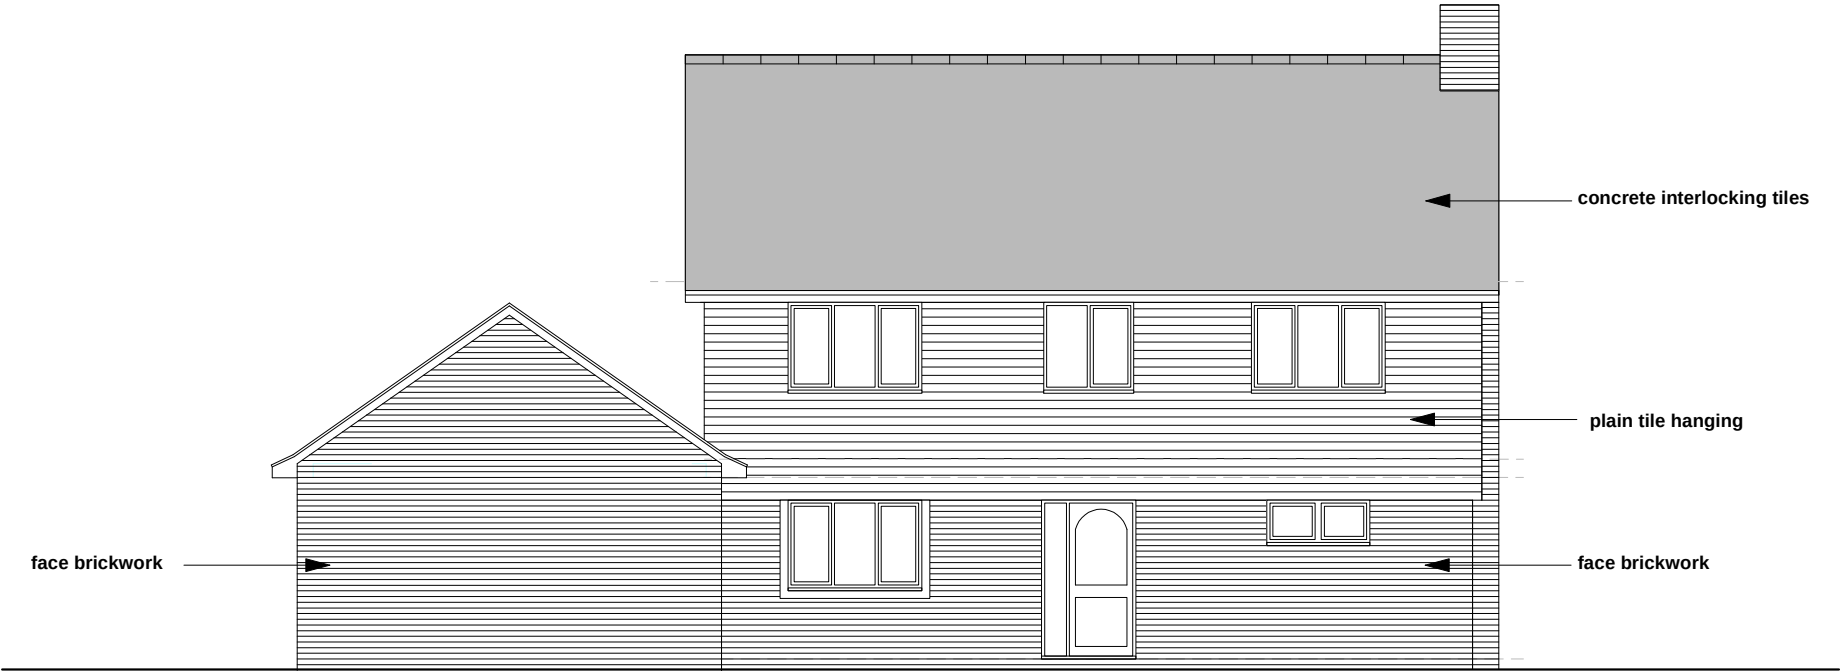


EAST ELEVATION

0 1 2 3 4M
1:100 @ A3

PLANNING DRAWINGS

project	8 THE PADDOCK EASTLEIGH, SO50 4SD.		
client	MR D HIBBERD.		
drawing	EXISTING ELEVATIONS.		
date	MARCH 2023	scale	1:100
drawing no	PL03	revision	

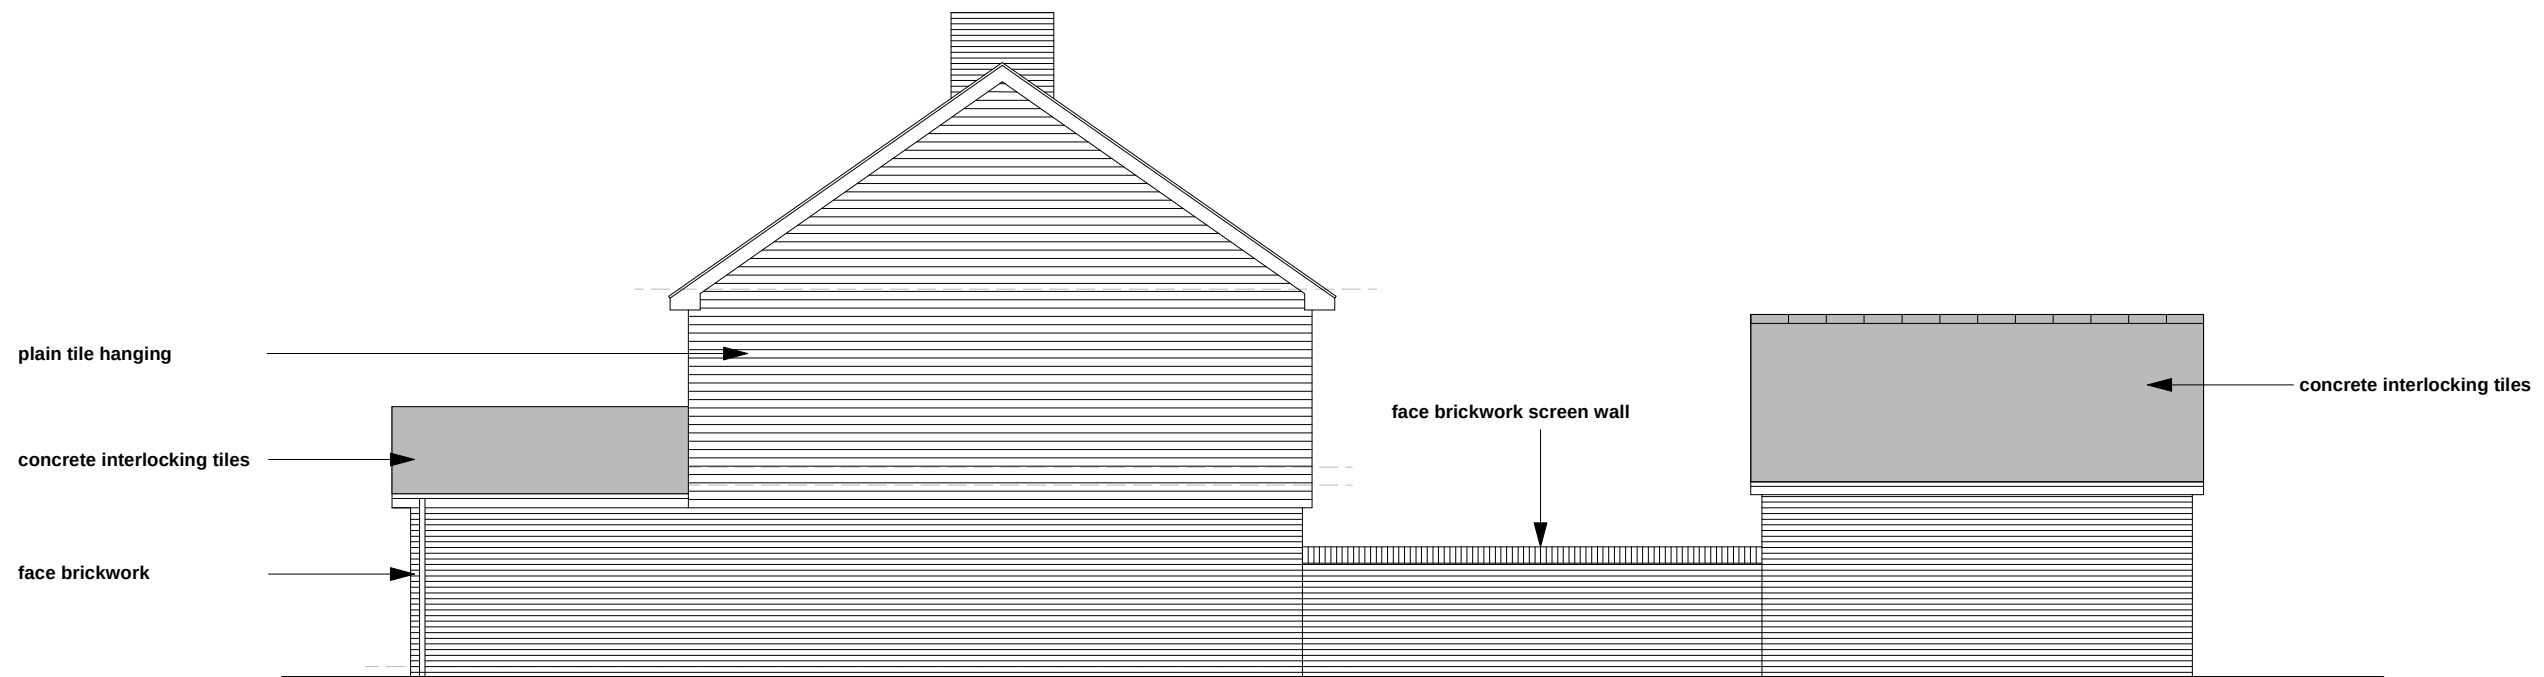

SOUTH ELEVATION



WEST ELEVATION

0 1 2 3 4M
1:100 @ A3

PLANNING DRAWINGS

project	8 THE PADDOCK EASTLEIGH, SO50 4SD.		
client	MR D HIBBERD.		
drawing	EXISTING ELEVATIONS.		
date	MARCH 2023	scale	1:100
drawing no	PL04	revision	