


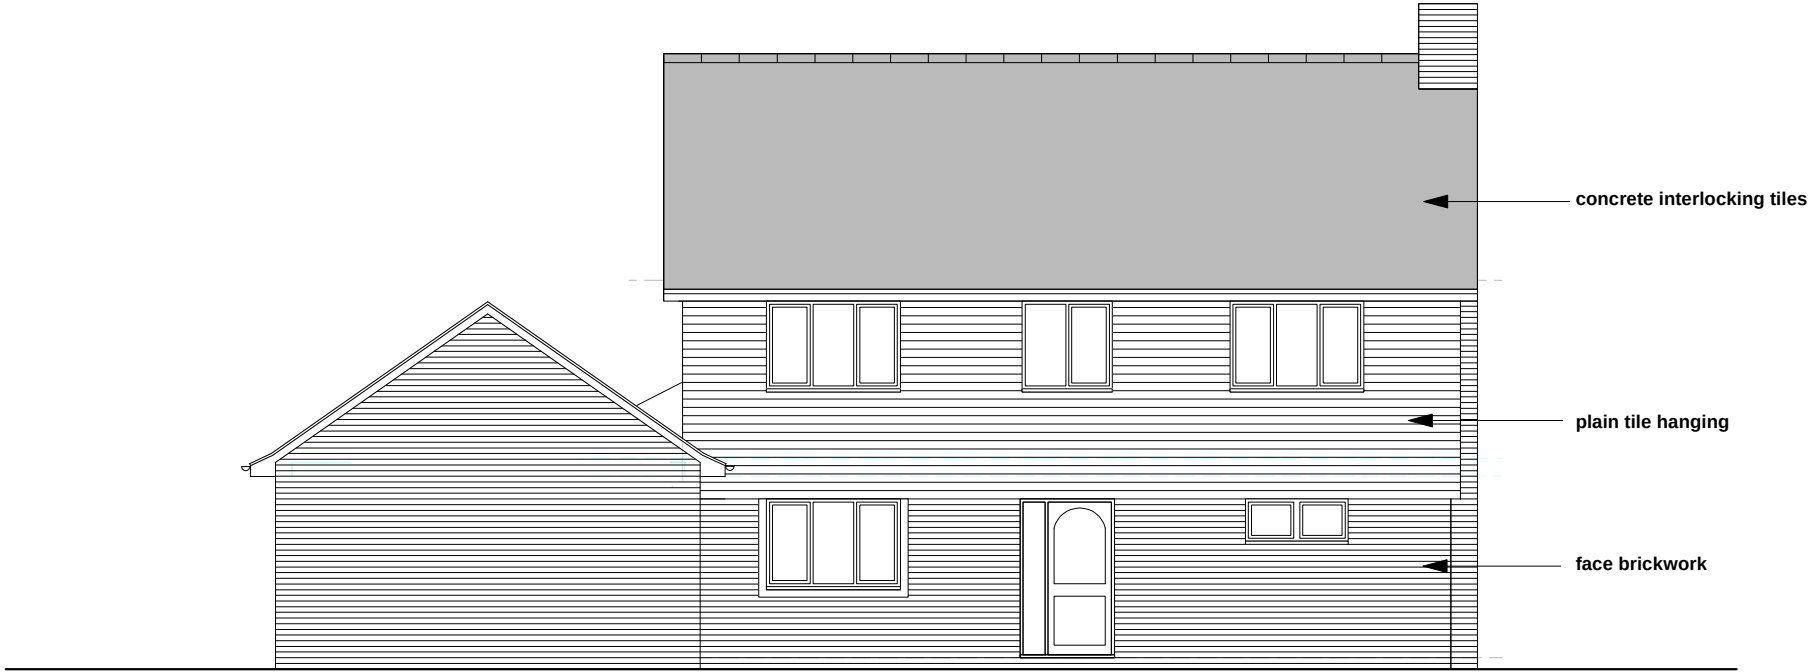


NORTH ELEVATION




EAST ELEVATION


PLANNING DRAWINGS

project	8 THE PADDOCK EASTLEIGH, SO50 4SD.			
client	MR D HIBBERD.			
drawing	PROPOSED ELEVATIONS.			
date	MARCH 2023	scale	1:100	drawing no PL06 revision

 


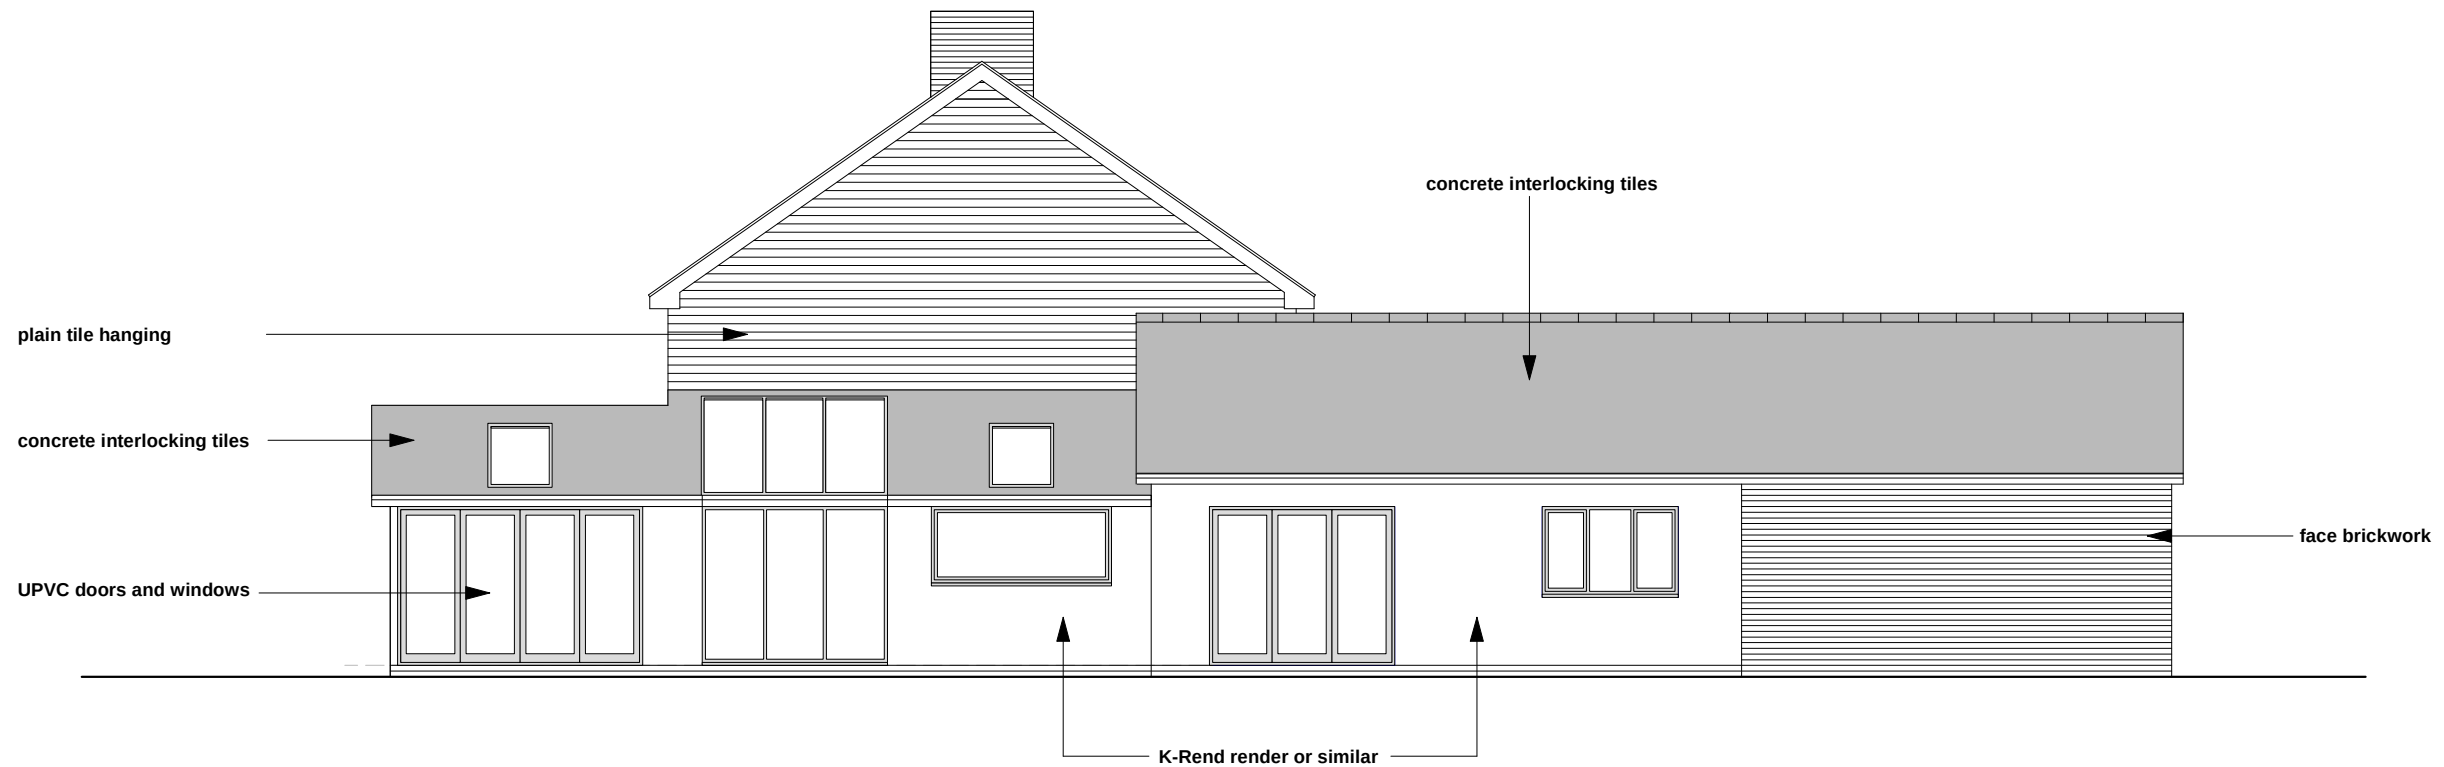

SOUTH ELEVATION

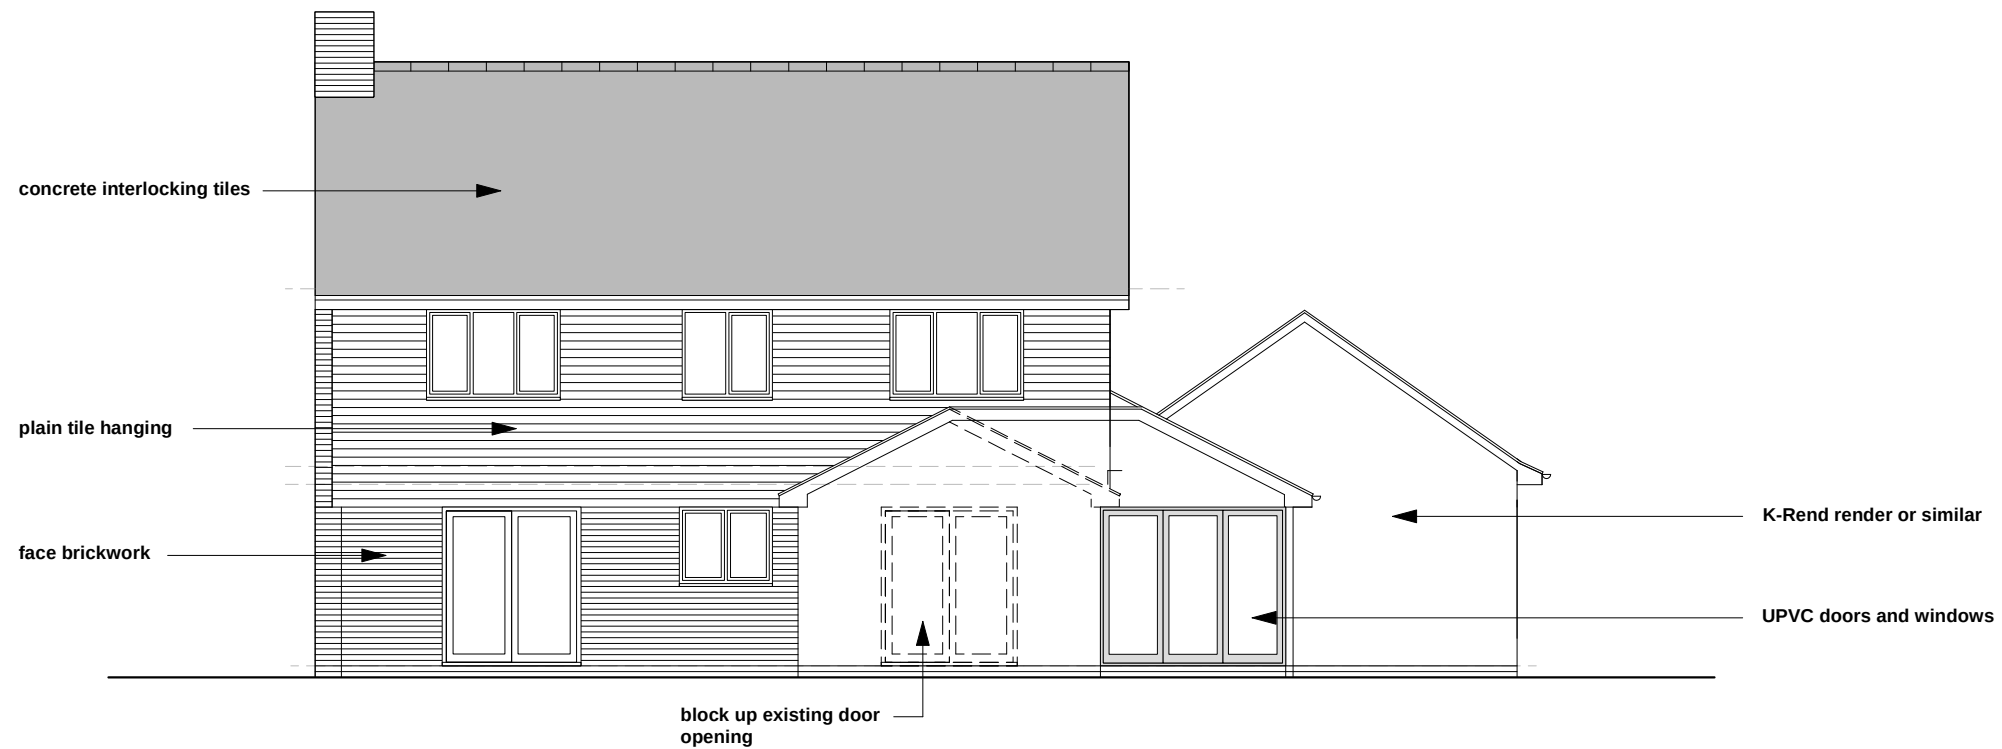

WEST ELEVATION

 

PLANNING DRAWINGS

project	8 THE PADDOCK EASTLEIGH, SO50 4SD.		
client	MR D HIBBERD.		
drawing	PROPOSED ELEVATIONS.		
date	MARCH 2023	scale	1:100
drawing no	PL07	revision	