

64 Satchell Lane, Hamble.
PROPOSED

NOTES:


Dimensions to be checked on site before commencing work. Any discrepancies shall be reported to the architect immediately.

Do not scale from these drawings except for planning purposes.


Use figured dimensions only.

Where applicable this drawing is to be read in conjunction with other consultants' drawings.



All drawings to be read in conjunction with specification and all other drawings including structural engineer and mechanical and electrical drawings / specification

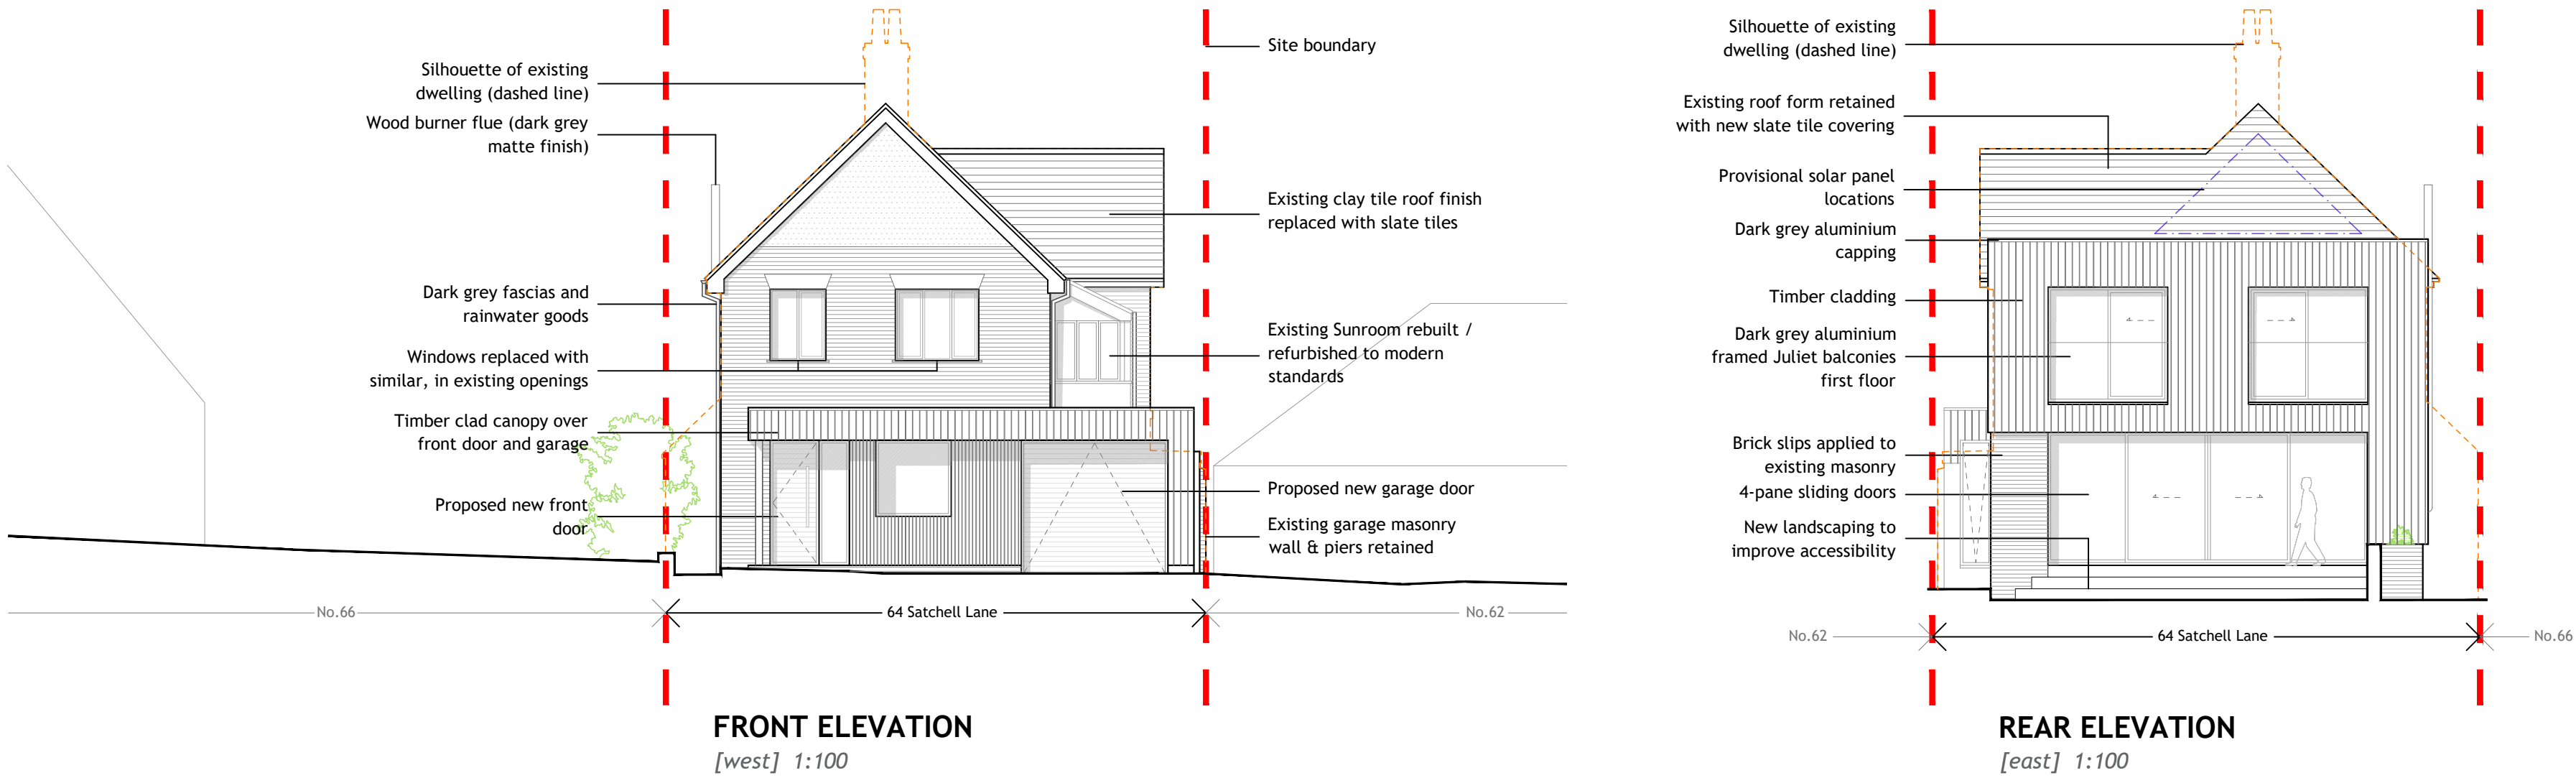


GROUND FLOOR PLAN
1:100

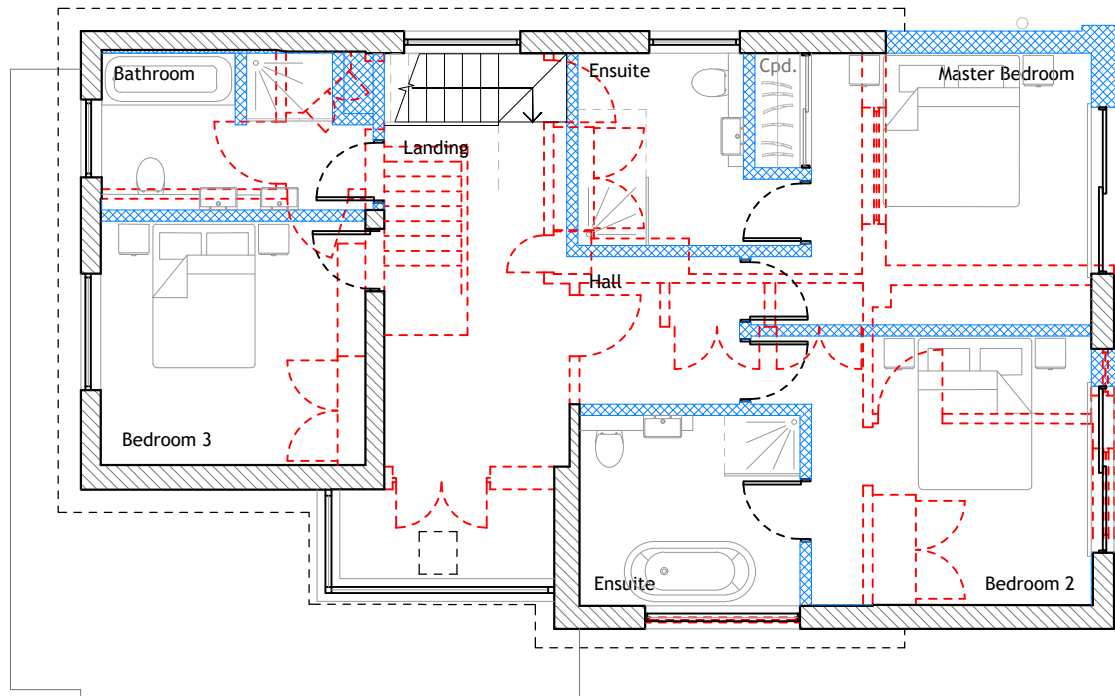


FIRST FLOOR PLAN
1:100

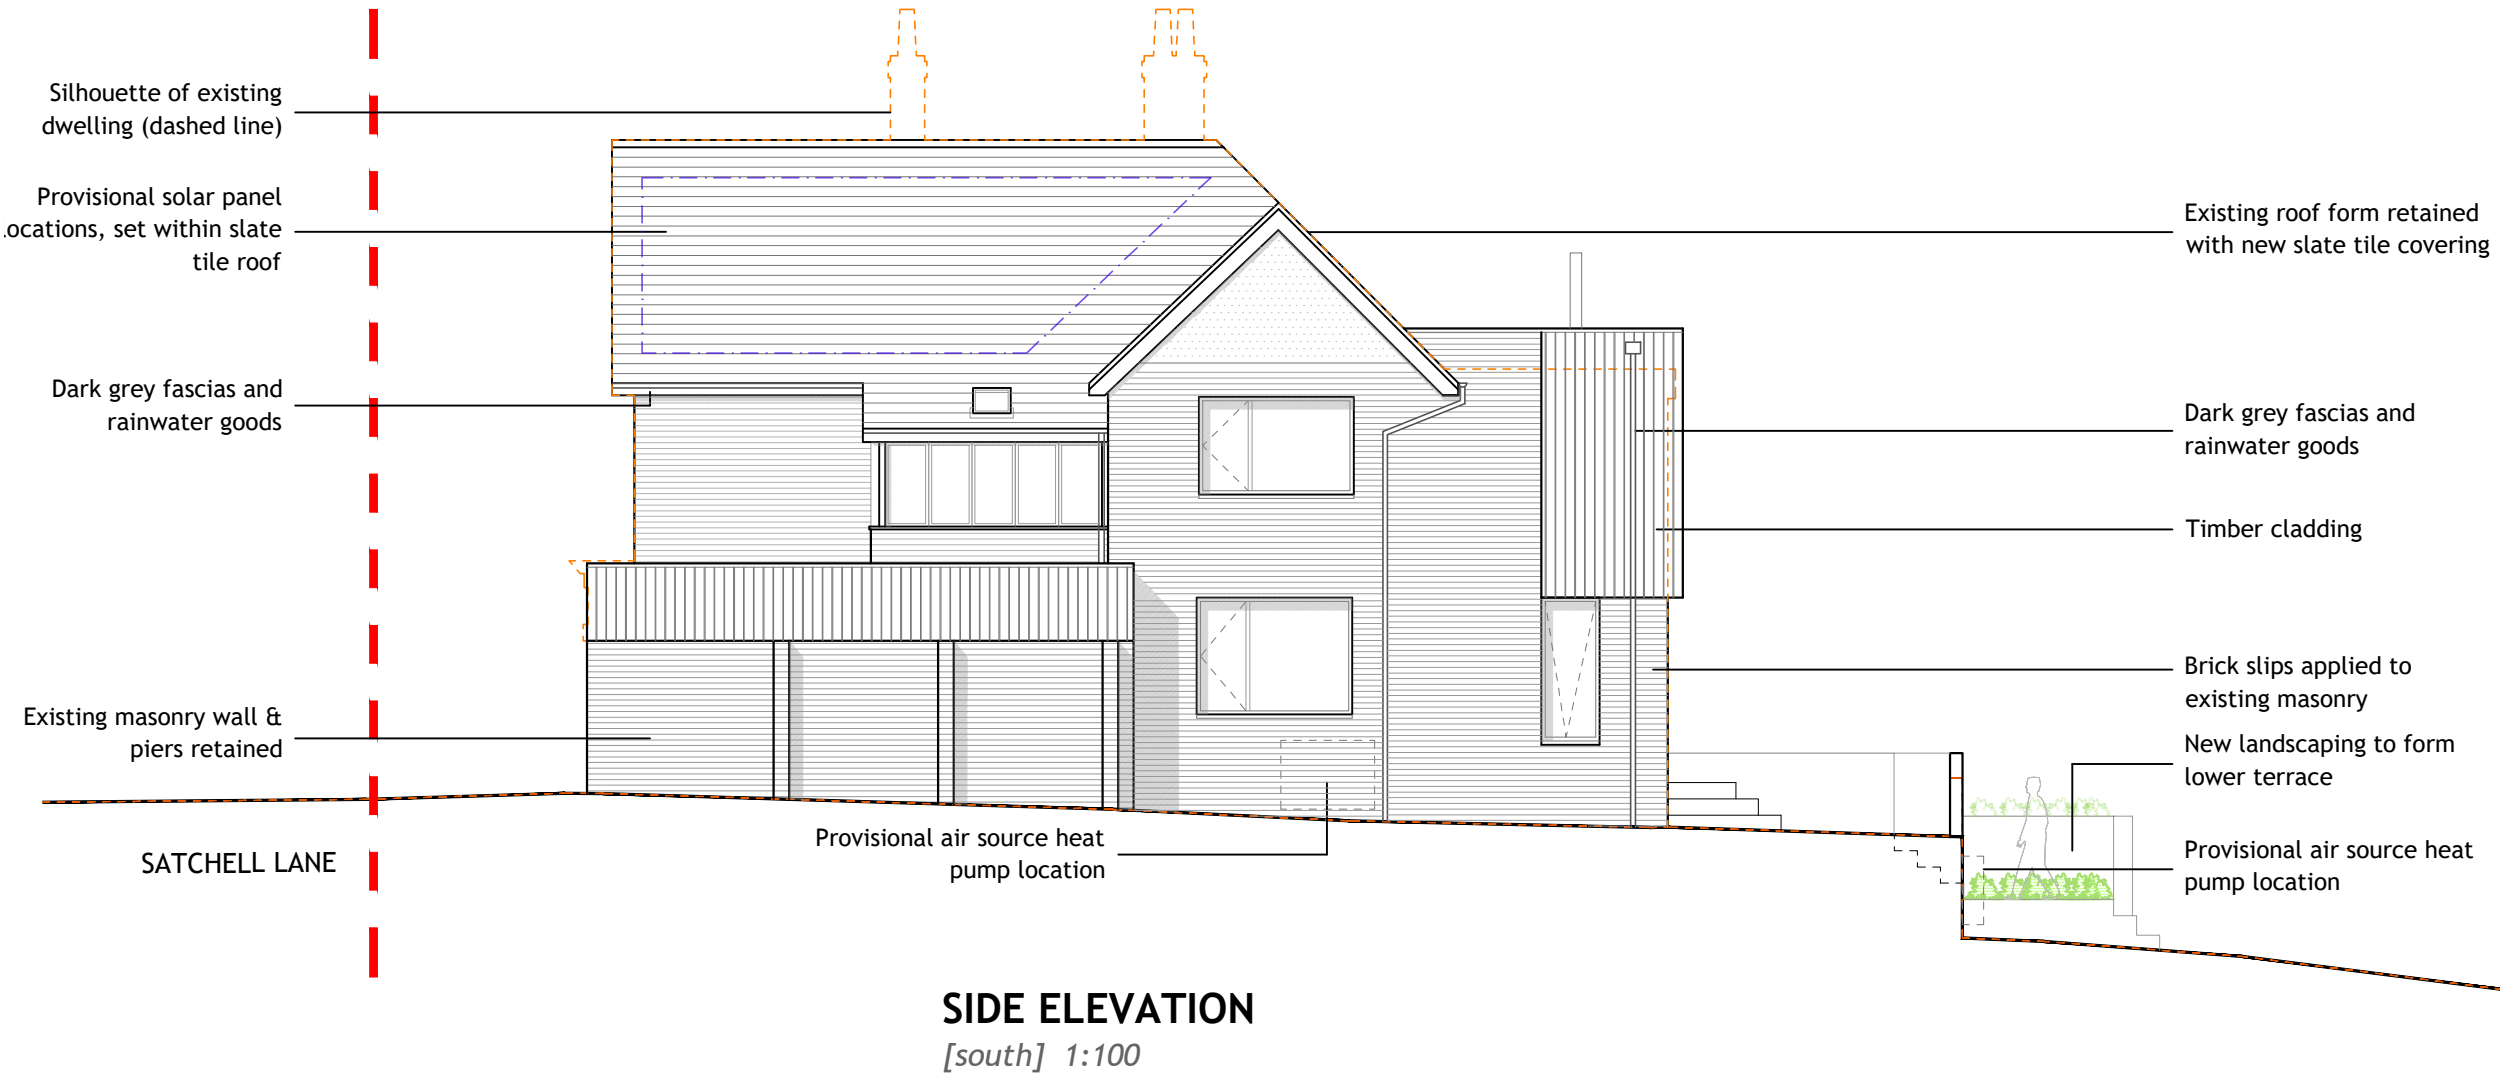 


SIDE ELEVATION
[south] 1:100

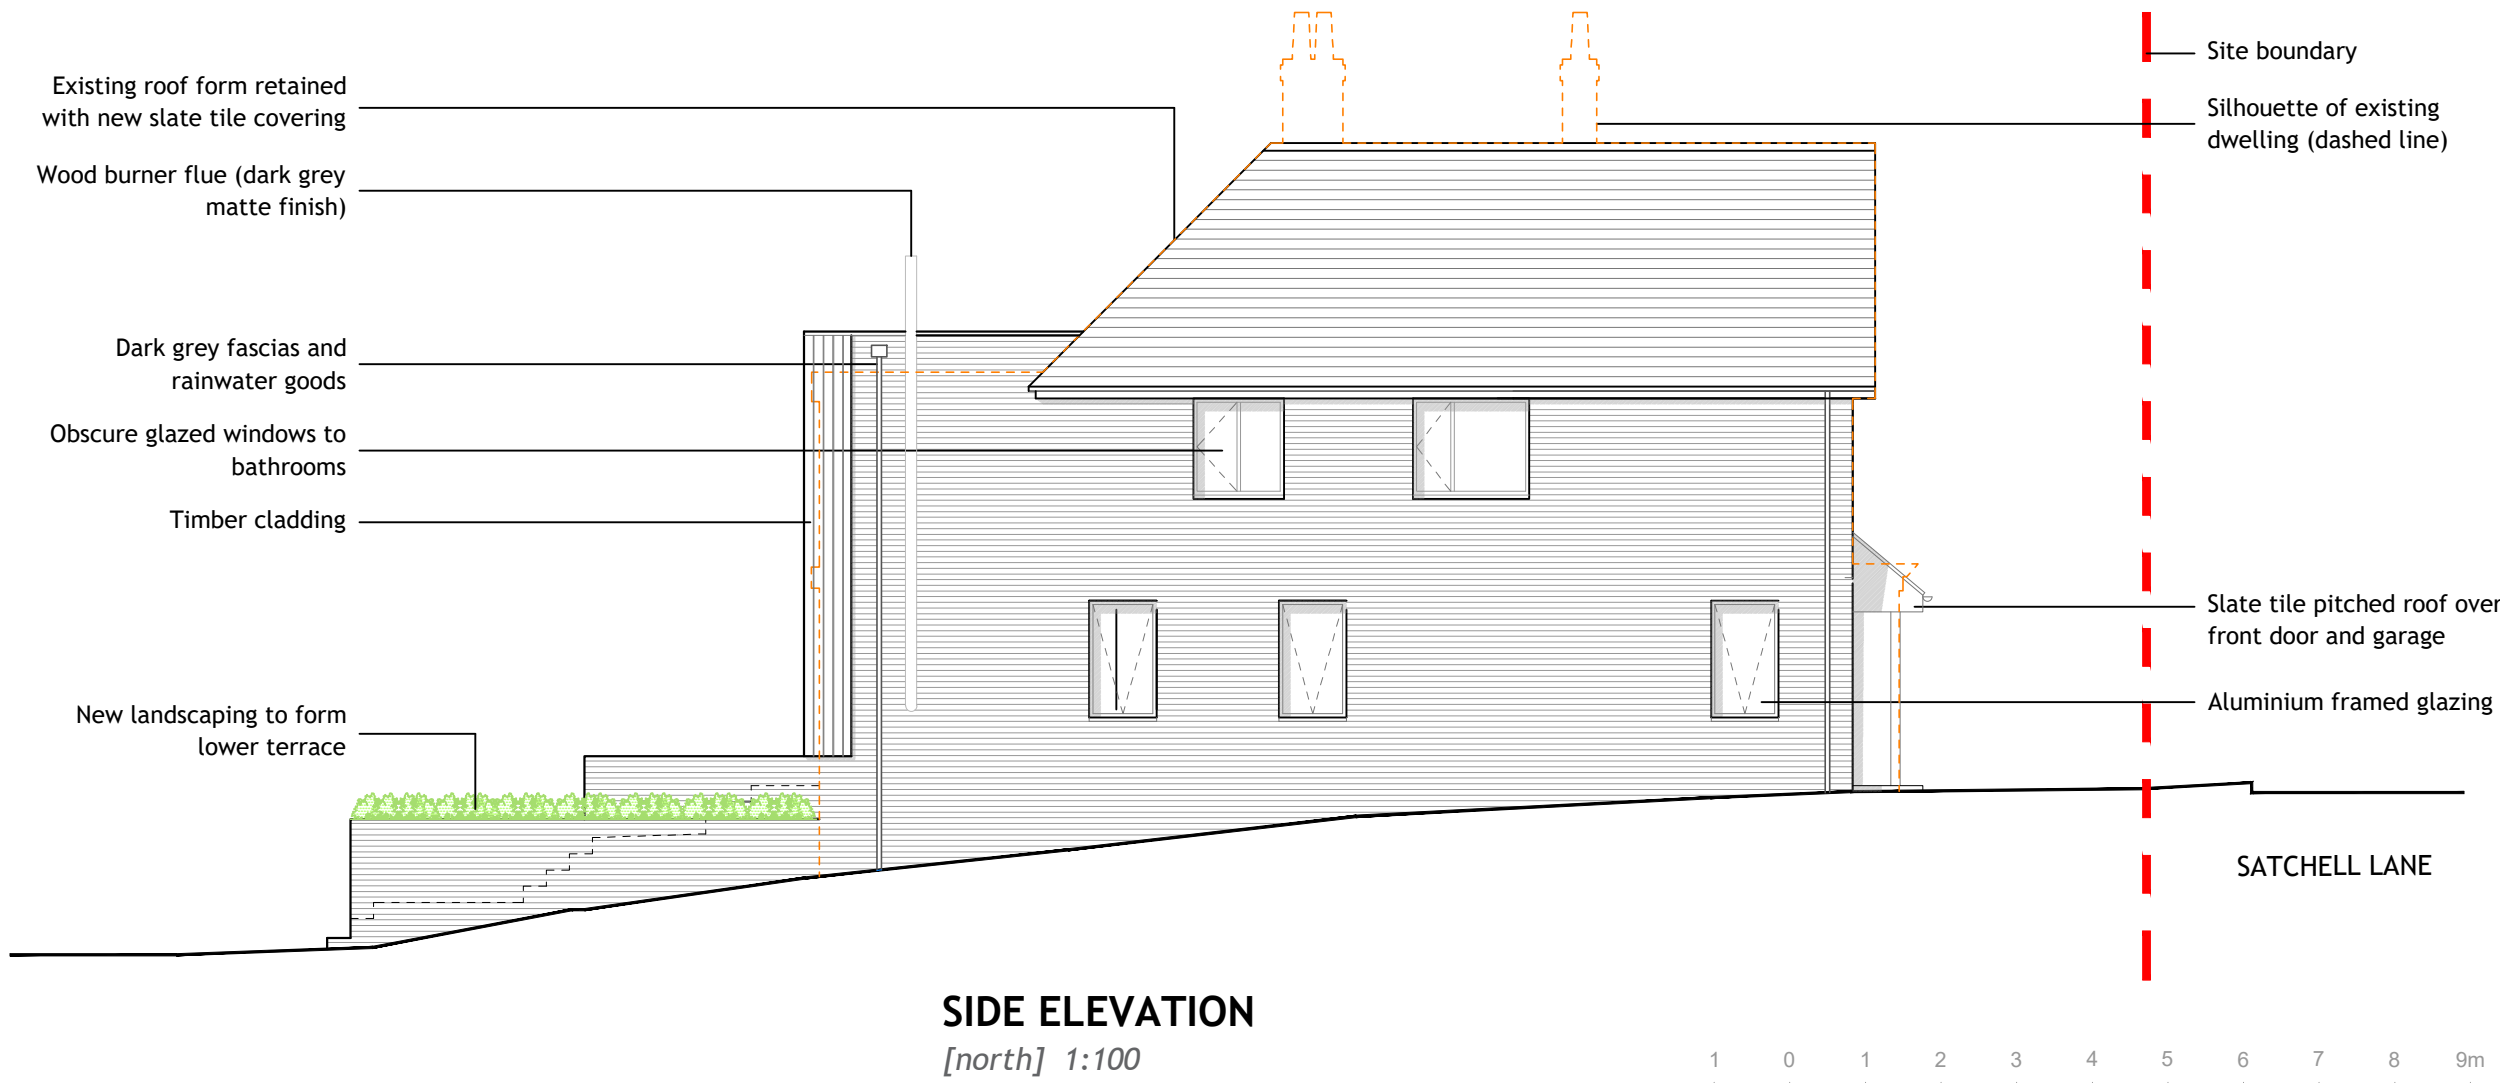

SIDE ELEVATION
[north] 1:100

 

LEGEND:

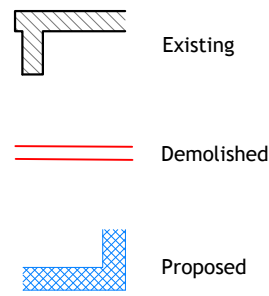

REV	DATE	AMENDMENT	DRAWN

hd architects

Helyer Davies Architects Ltd
1 The Old Flour Mill,
Emsworth, PO10 7BT
01243 370 715

www.hdarchitects.co.uk mail@hdarchitects.co.uk

PROJECT
64 Satchell Lane
Hamble
Southampton
SO31 4HL

DRAWING
Proposed Plans & Elevations

SCALE
as noted @ A1

DATE	Feb 2023	DRAWN	DM
DRAWING NUMBER	22084-04	REVISION	A