



64 Satchell Lane, Hamble.
PROPOSED

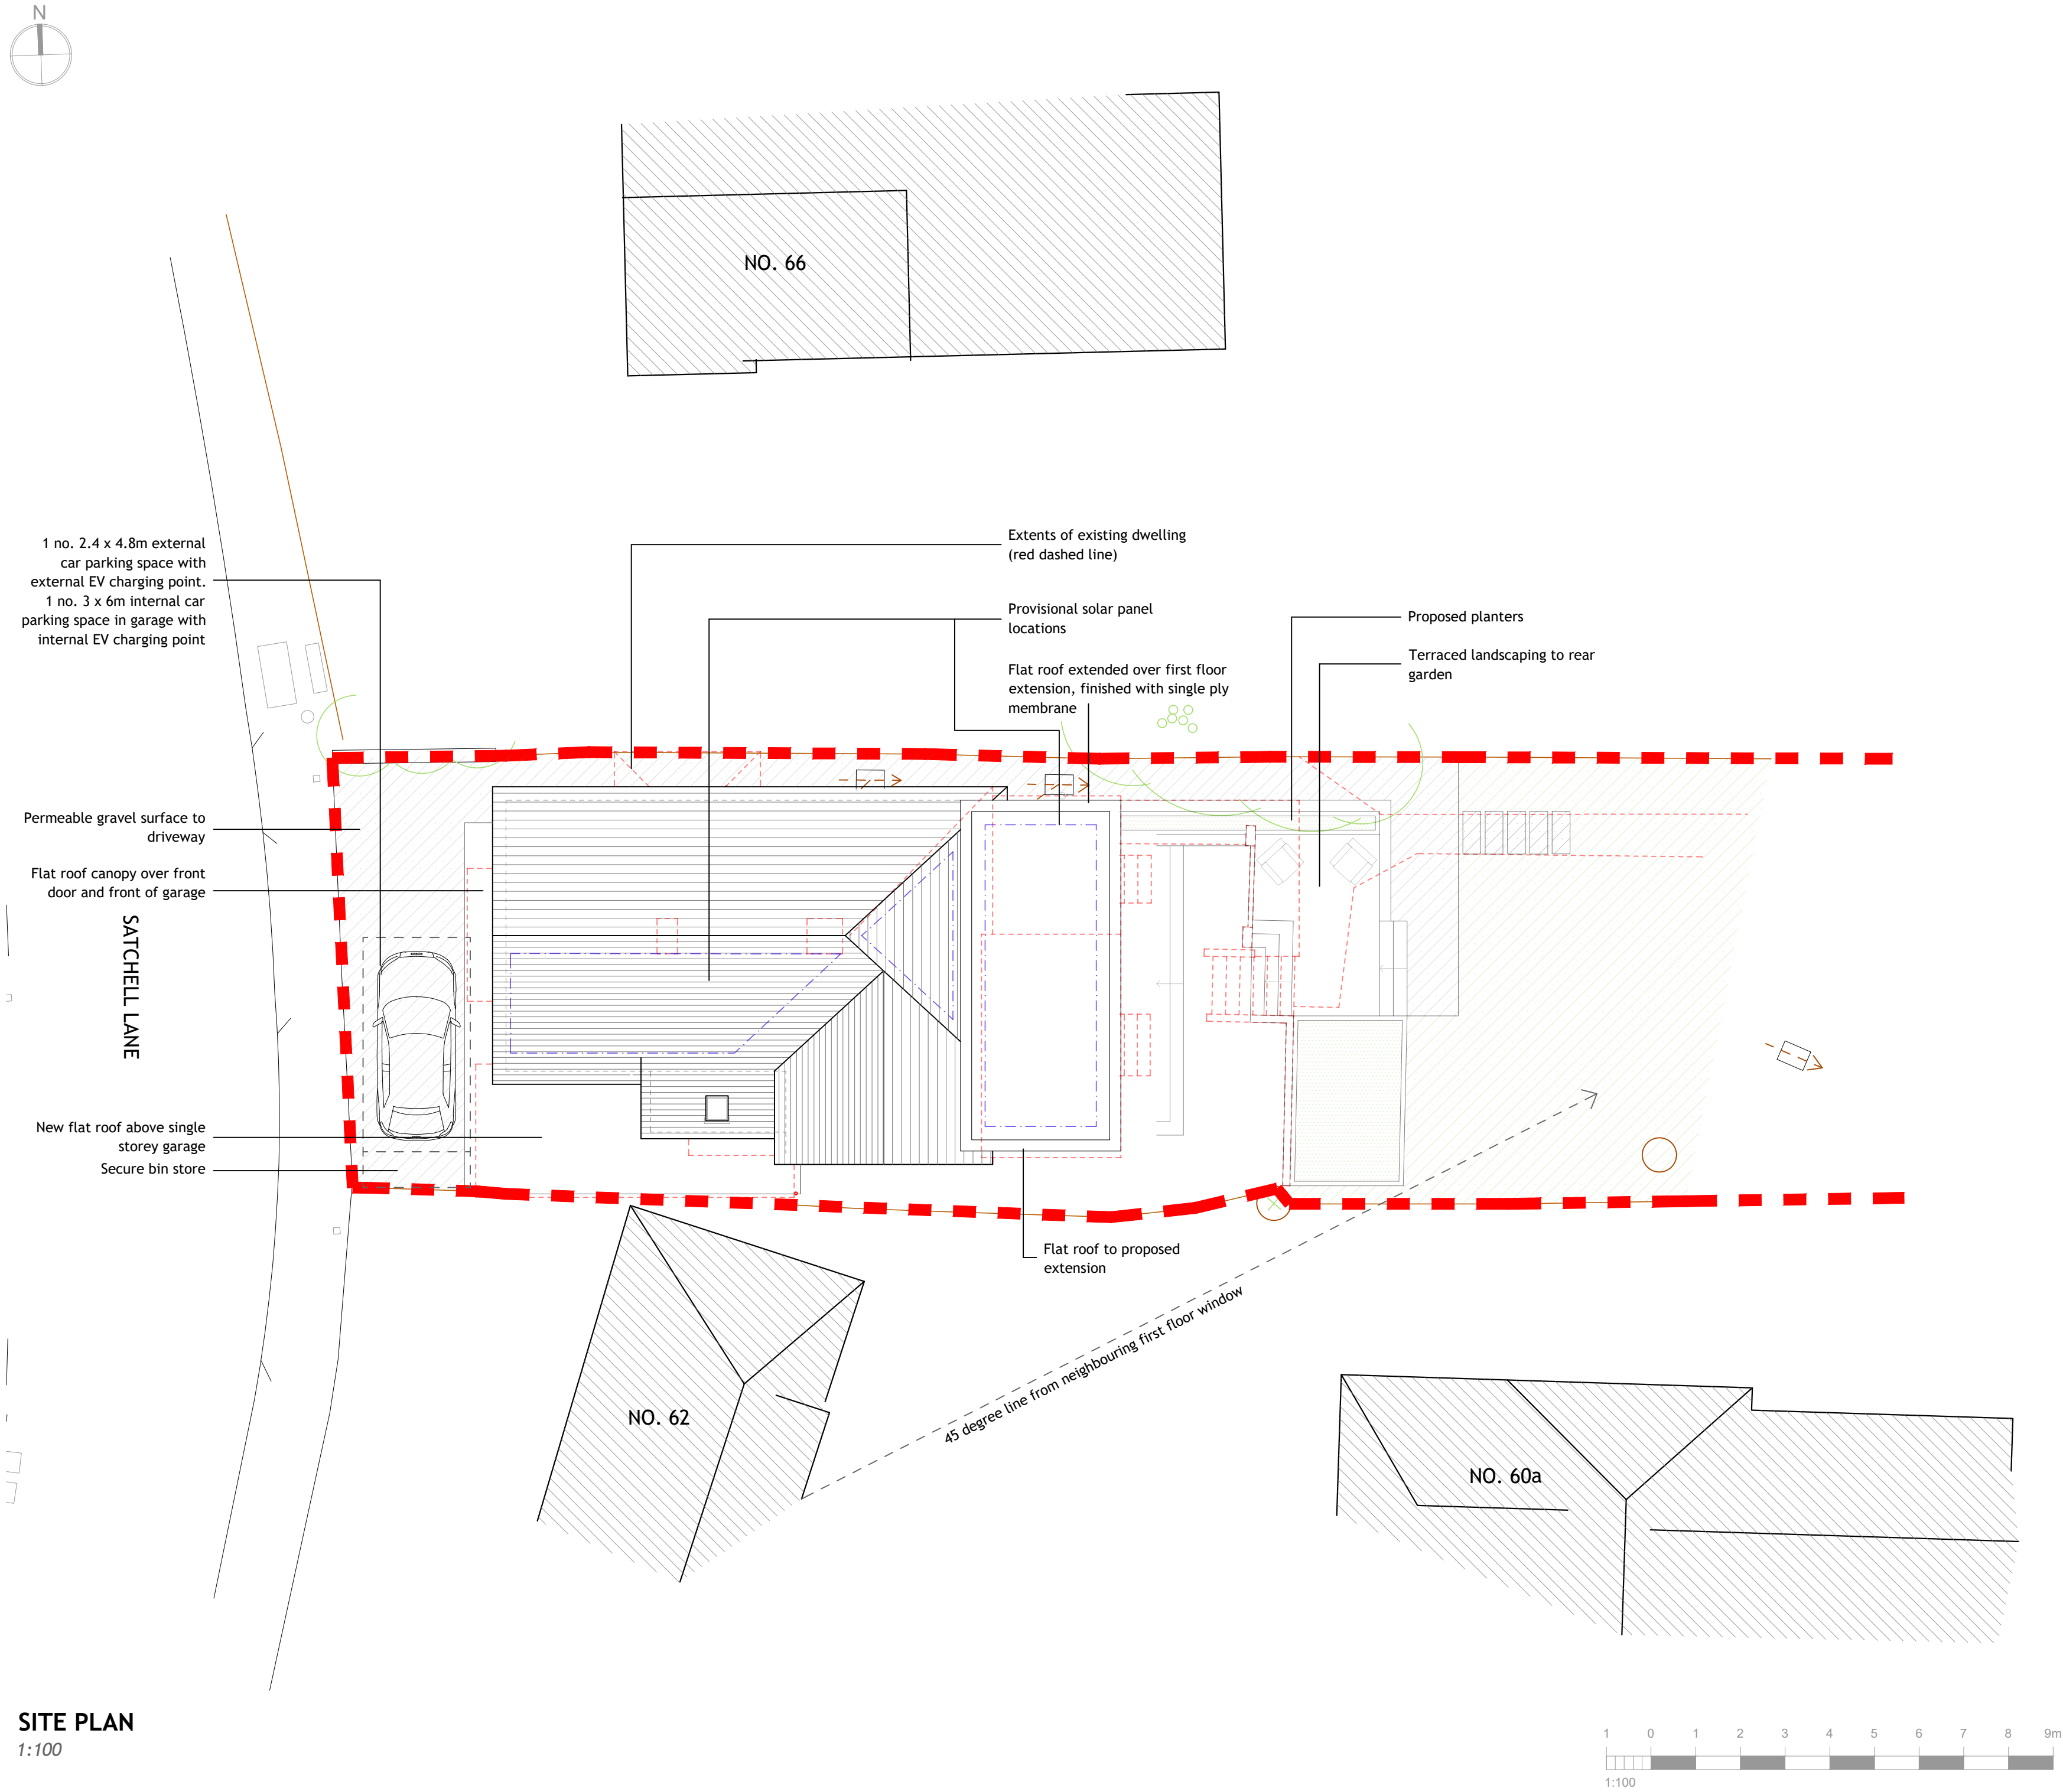

SITE PLAN
1:100

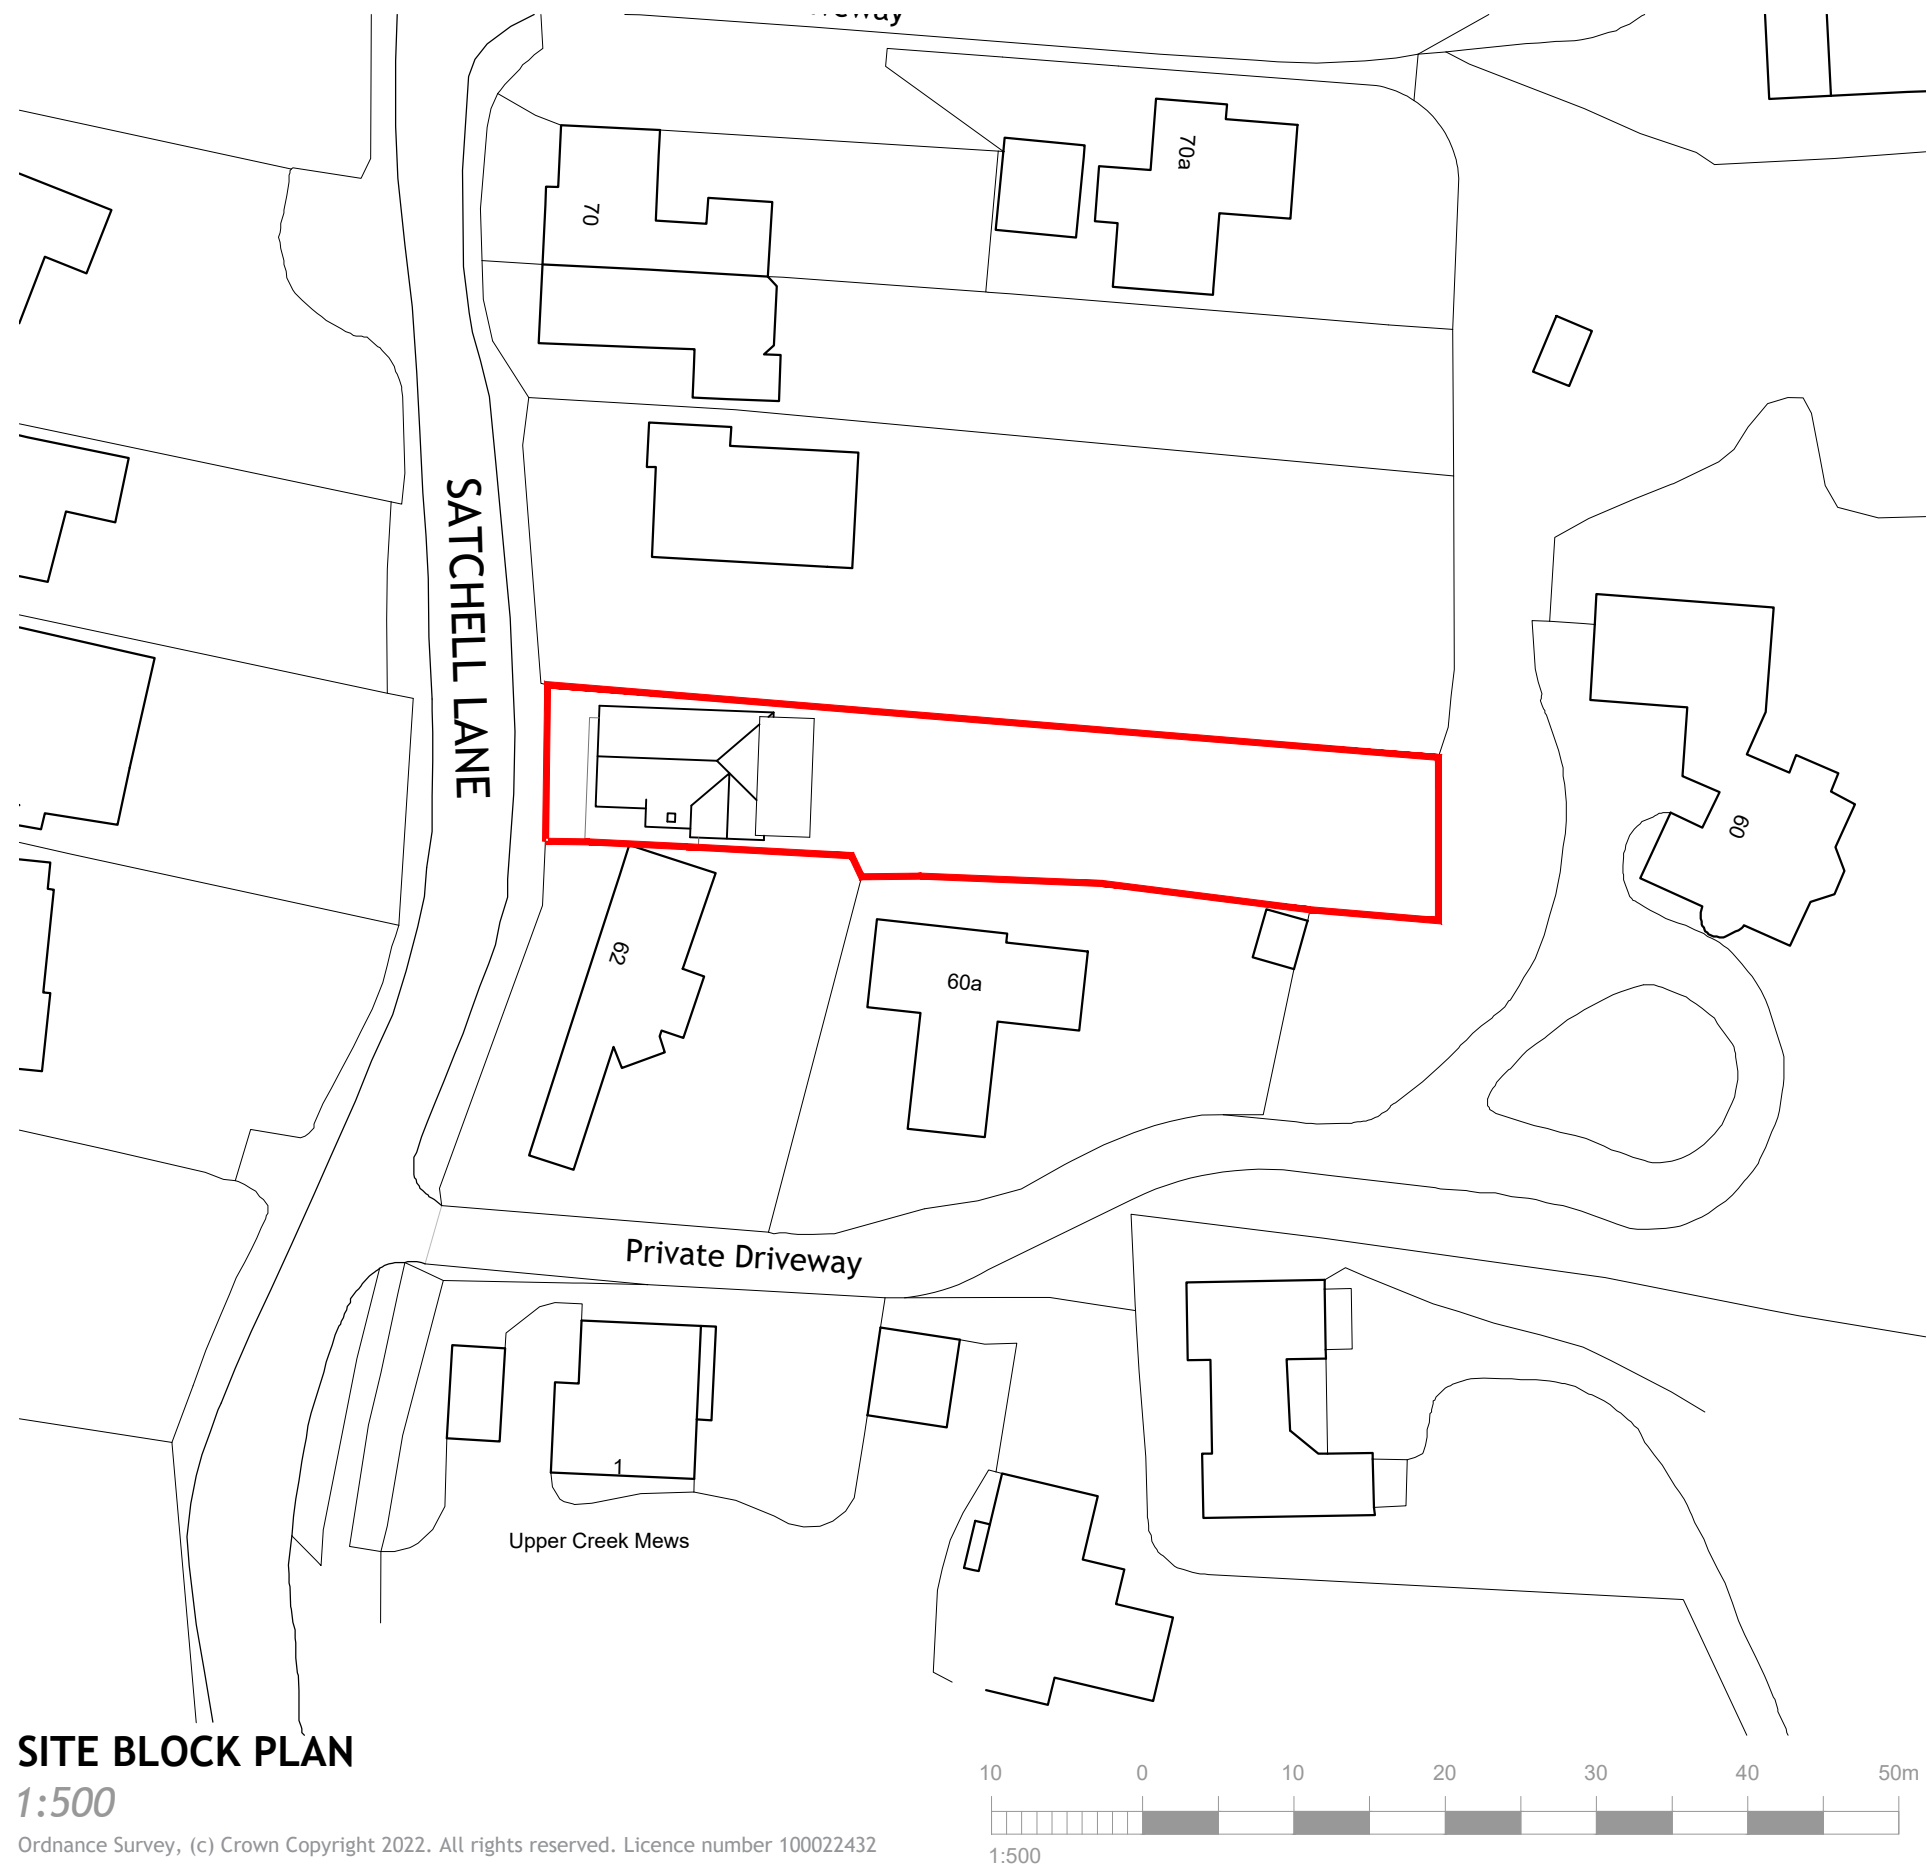

NOTES:

Dimensions to be checked on site before commencing work. Any discrepancies shall be reported to the architect immediately.

Do not scale from these drawings except for planning purposes.

Use figured dimensions only.

Where applicable this drawing is to be read in conjunction with other consultants' drawings.

All drawings to be read in conjunction with specification and all other drawings including structural engineer and mechanical and electrical drawings / specification

REV	DATE	AMENDMENT	DRAWN

hd architects	Helyer Davies Architects Ltd 1 The Old Flour Mill, Emsworth, PO10 7BT 01243 370 715
www.hdarchitects.co.uk	mail@hdarchitects.co.uk

PROJECT 64 Satchell Lane Hamble Southampton SO31 4HL	SCALE as noted @ A1
---	-------------------------------

DATE Feb 2023	DRAWN DM
DRAWING NUMBER 22084-03	REVISION A