



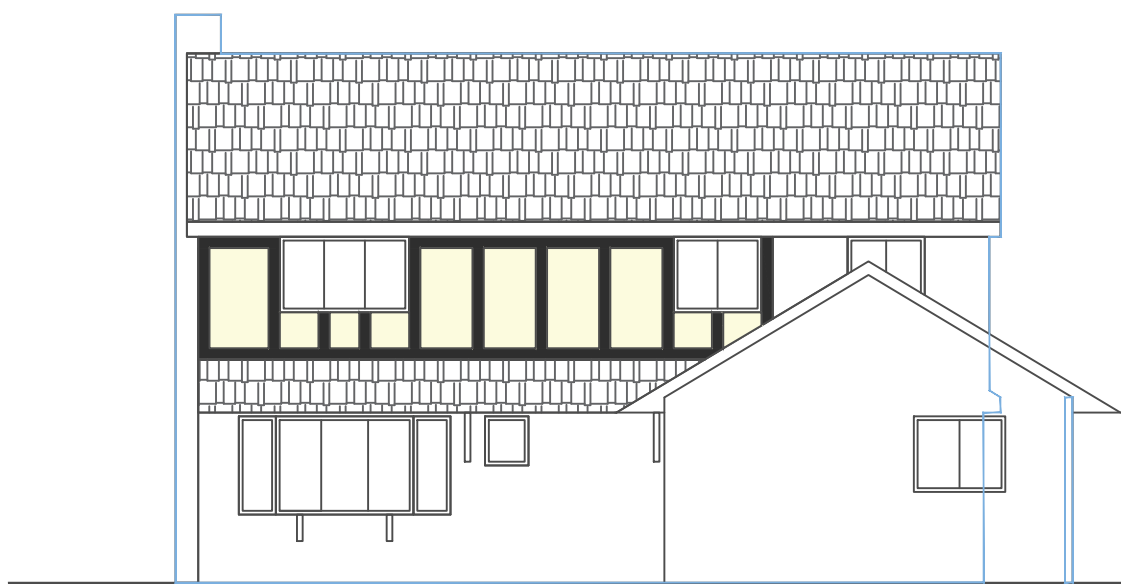


01 EXISTING FRONT ELEVATION 1:100 @ A1

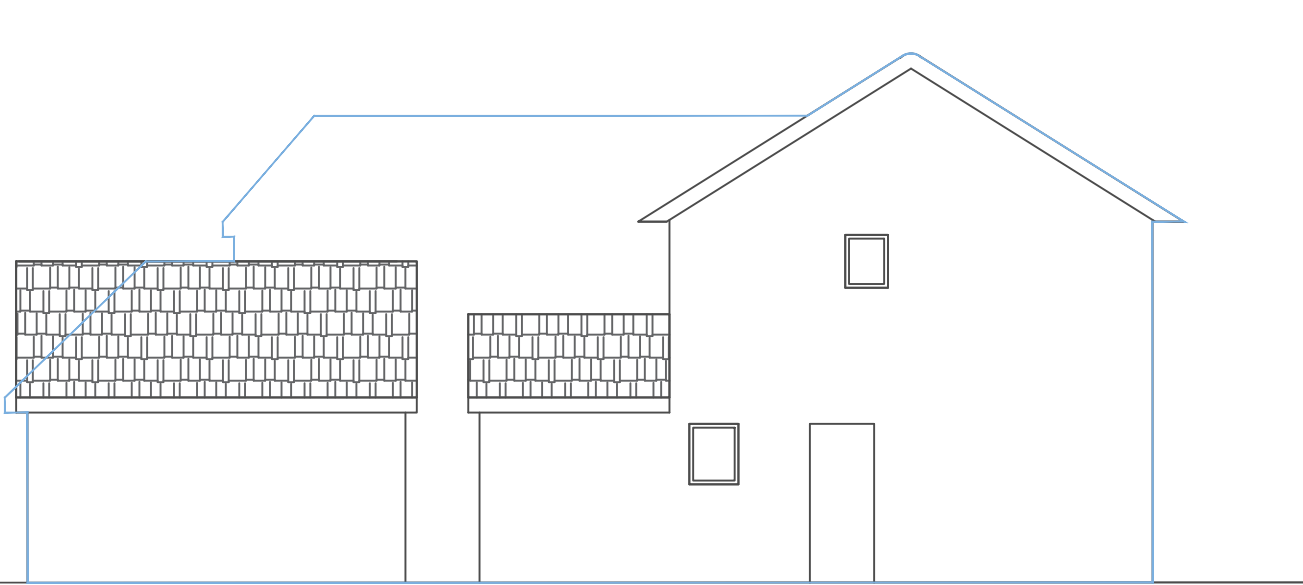

02 EXISTING SIDE ELEVATION 1:100 @ A1



03 EXISTING SIDE ELEVATION 1:100 @ A1

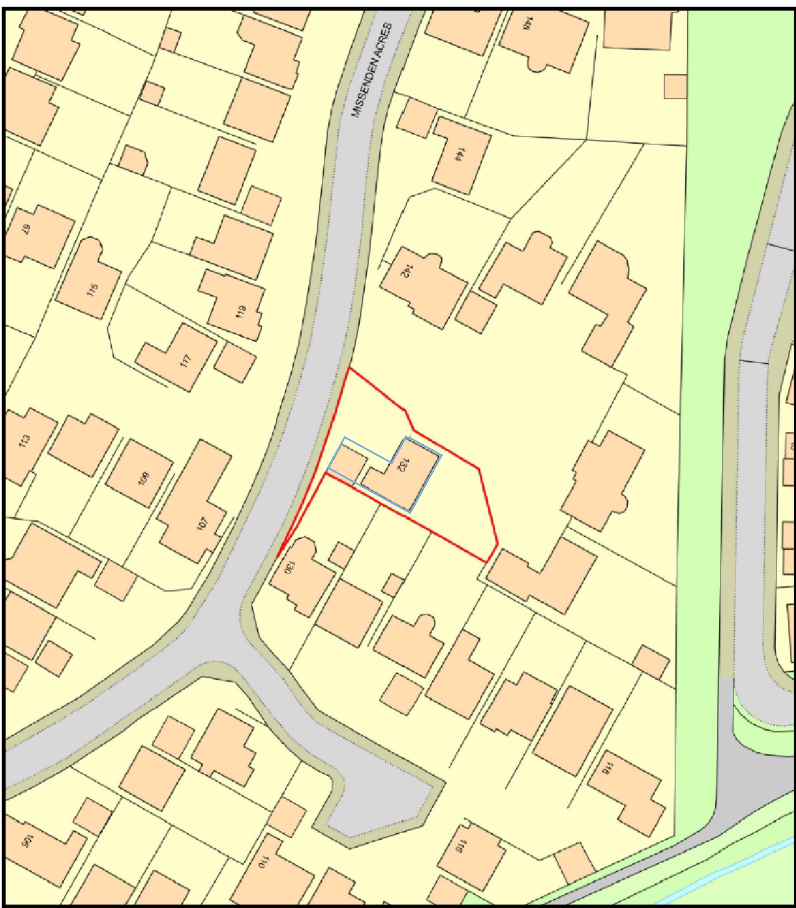


LOCATION PLAN
Scale
1:1250 @ A1



04 PROPOSED FRONT ELEVATION 1:100 @ A1




05 PROPOSED SIDE ELEVATION 1:100 @ A1

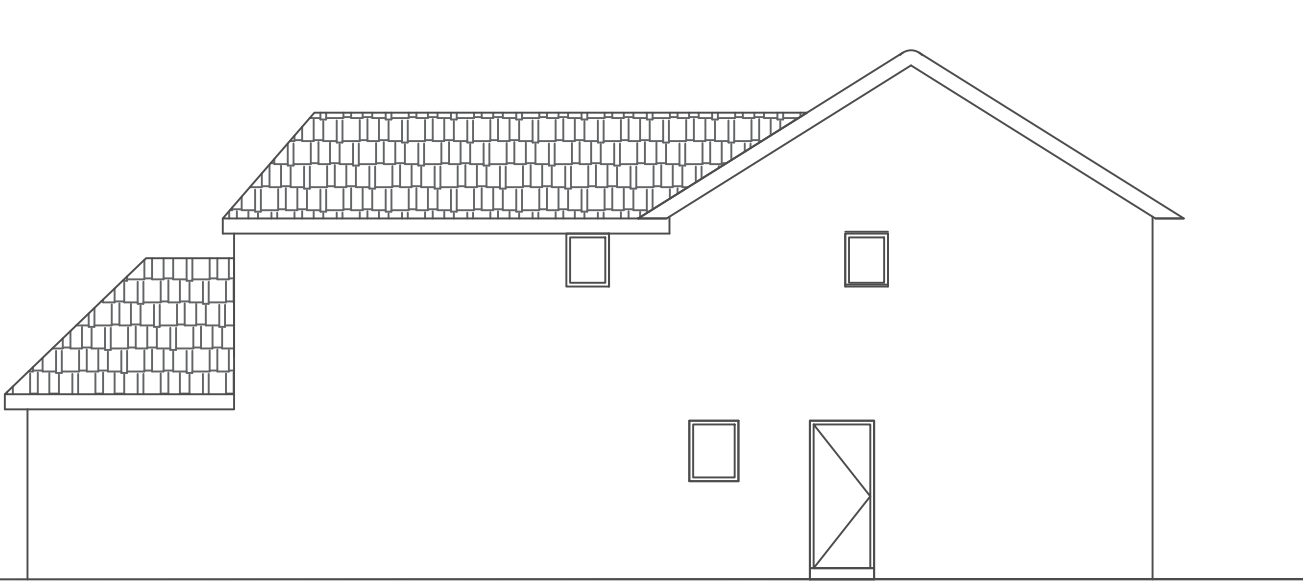

06 PROPOSED SIDE ELEVATION 1:100 @ A1



BLOCK PLAN
Scale
1:200 @ A1

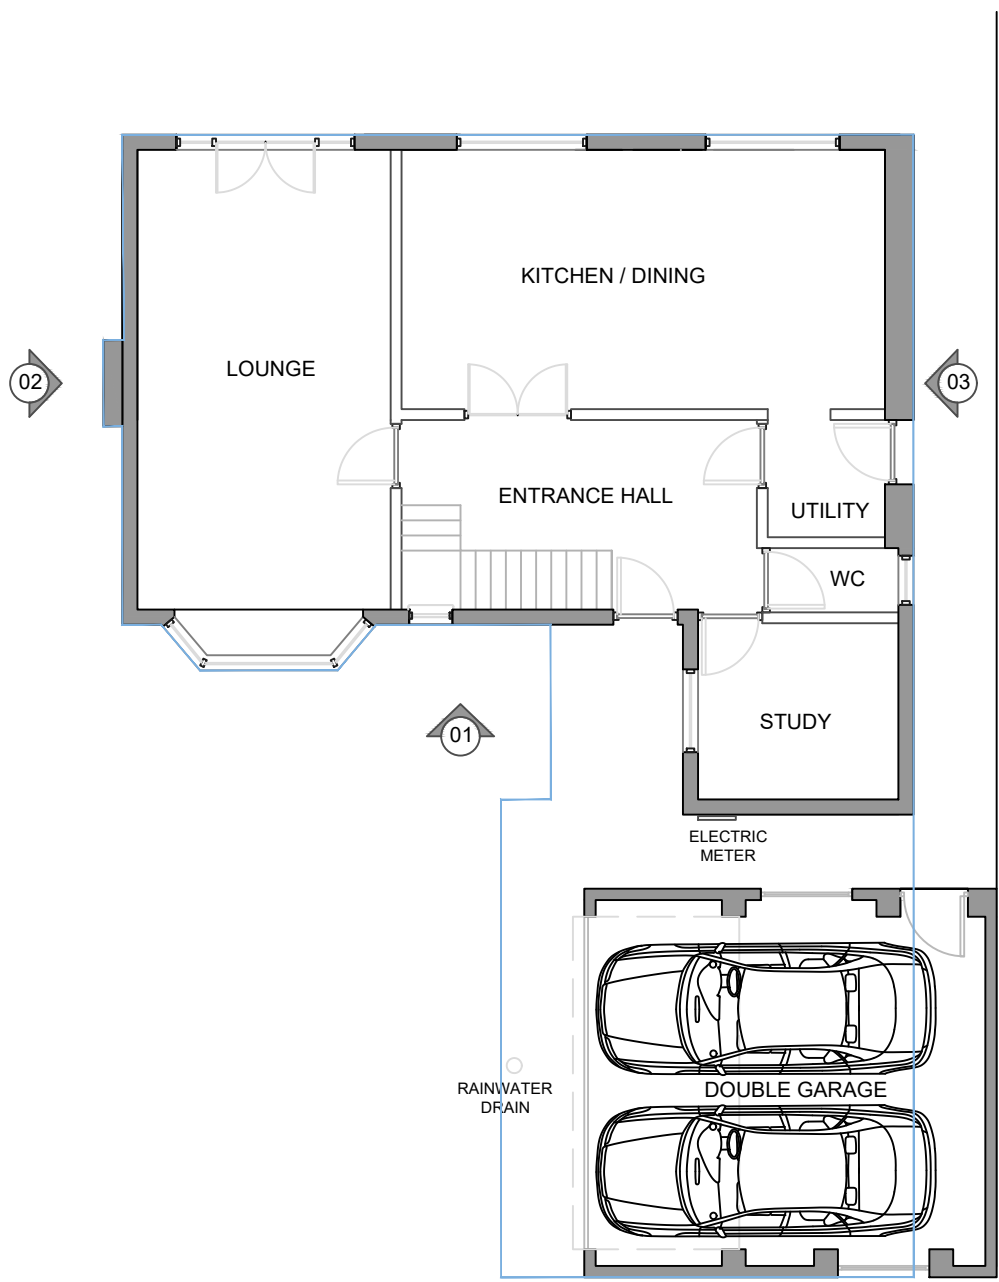


EXISTING GROUND FLOOR PLAN 1:100 @ A1

Scale
1:100 @ A1




EXISTING FIRST FLOOR PLAN 1:100 @ A1

Scale
1:100 @ A1

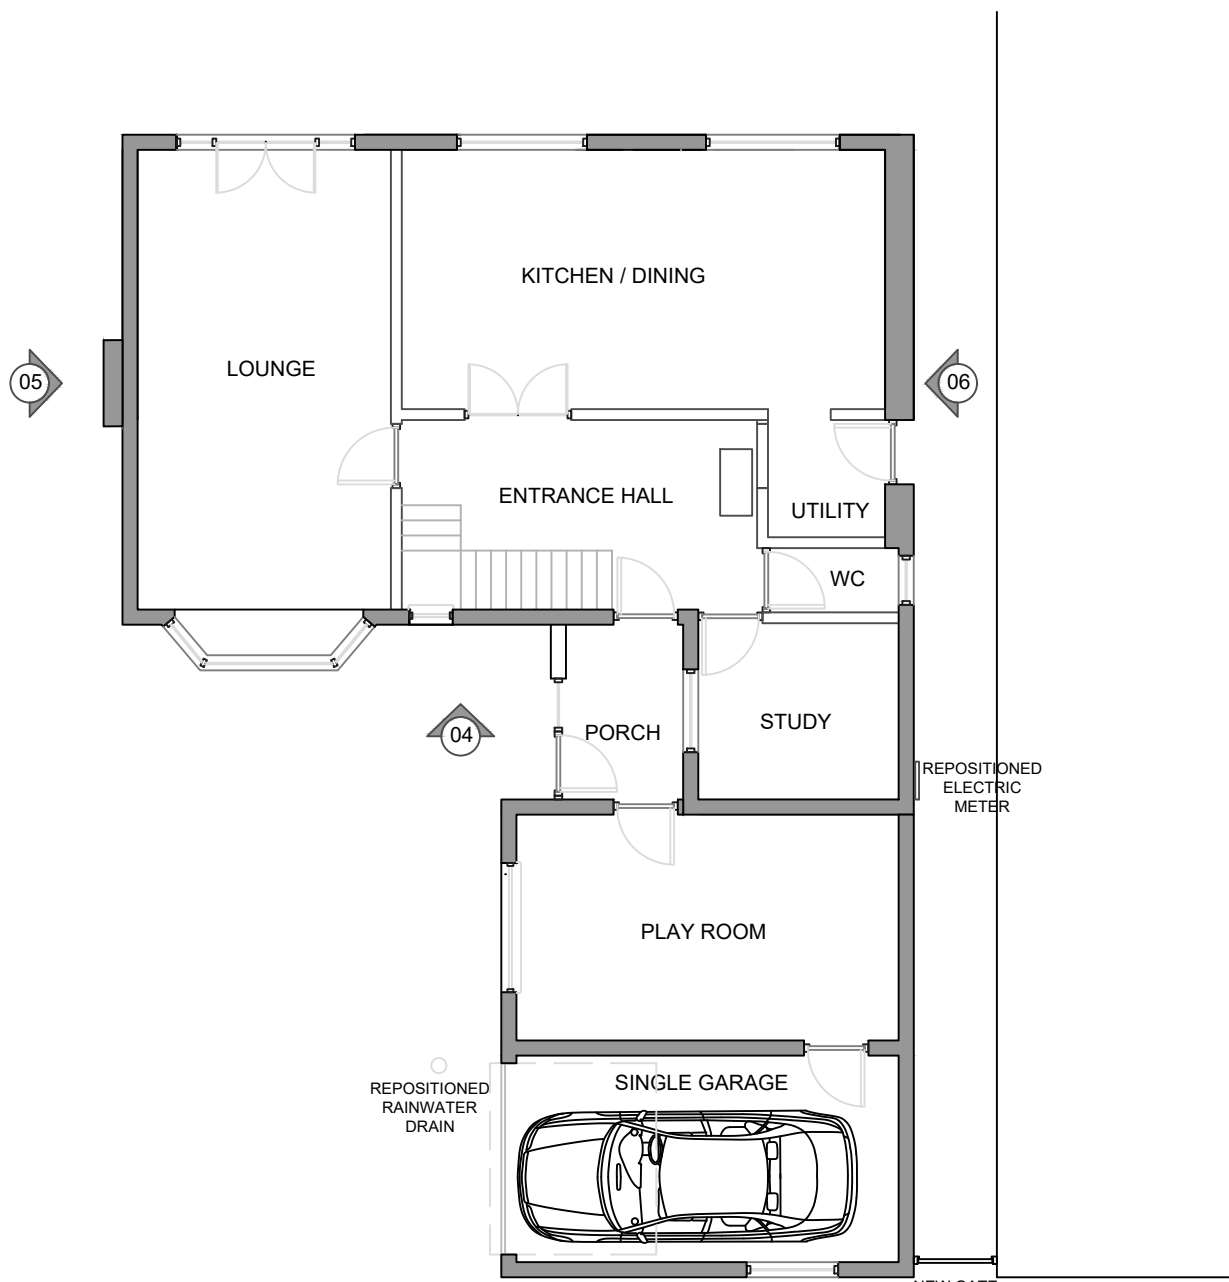

PROPOSED GROUND FLOOR PLAN 1:100 @ A1

Scale
1:100 @ A1

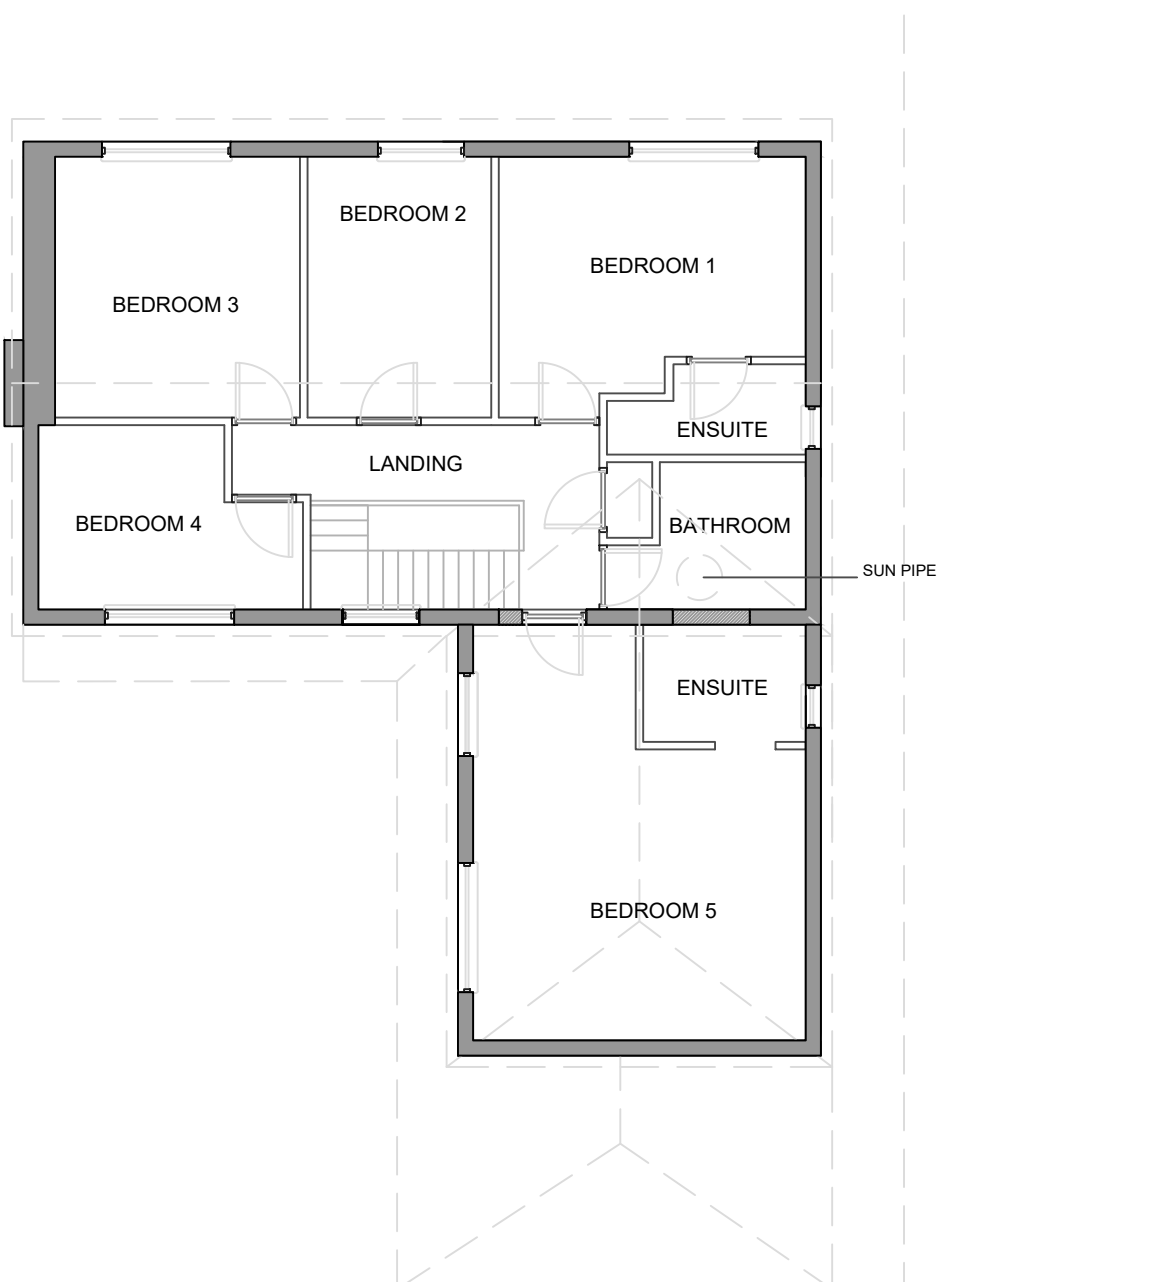

PROPOSED FIRST FLOOR PLAN 1:100 @ A1

Scale
1:100 @ A1

B	Line of proposed highlighted on existing plans & elevations for ease of reference. Location & Block plans added.	LU	22/03/2023
A	Created	LU	17/03/2023
Mark	Description	Drawn	Date
Client's name MR & MRS P.D.UPSON			
Job title 132 MISSENDEN ACRES, HEDGE END, SOUTHAMPTON, SO30 2AQ			
Drawing title EXISTING AND PROPOSED PLANS & ELEVATIONS			
Scale 1:100 @ A1			
Drawn	Date		
LU	22/03/2023		
Job No	Drawing No	Rev	
132 MISSENDEN	SK-01	B	
Status Issued for Information			