

PROPOSED MATERIALS -

- 

walls - render
white
- 

walls - larch cladding
vertical
- 



roof - tiled
to match existing
- 

roof - flat
parapet upstand
with grey trim
- 



windows - grey





PROPOSED FRONT ELEVATION (facing due east)
SCALE 1:100

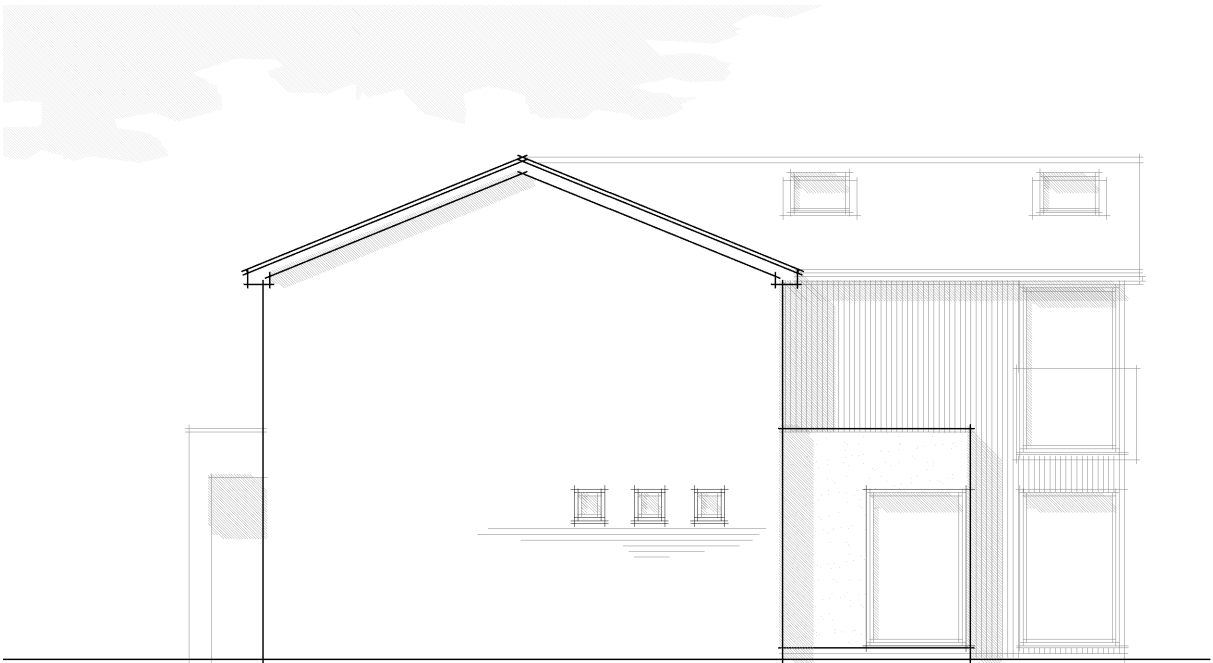 


PROPOSED SIDE ELEVATION (facing due south)
SCALE 1:100

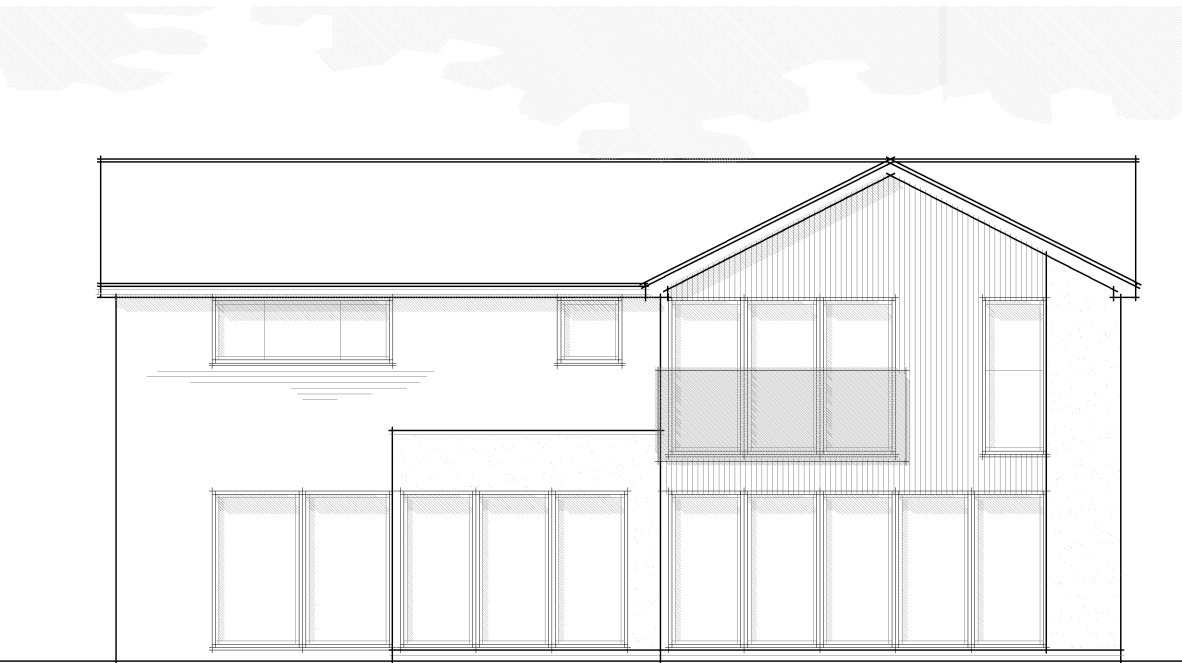 

PROPOSED REAR ELEVATION (facing due west)
SCALE 1:100

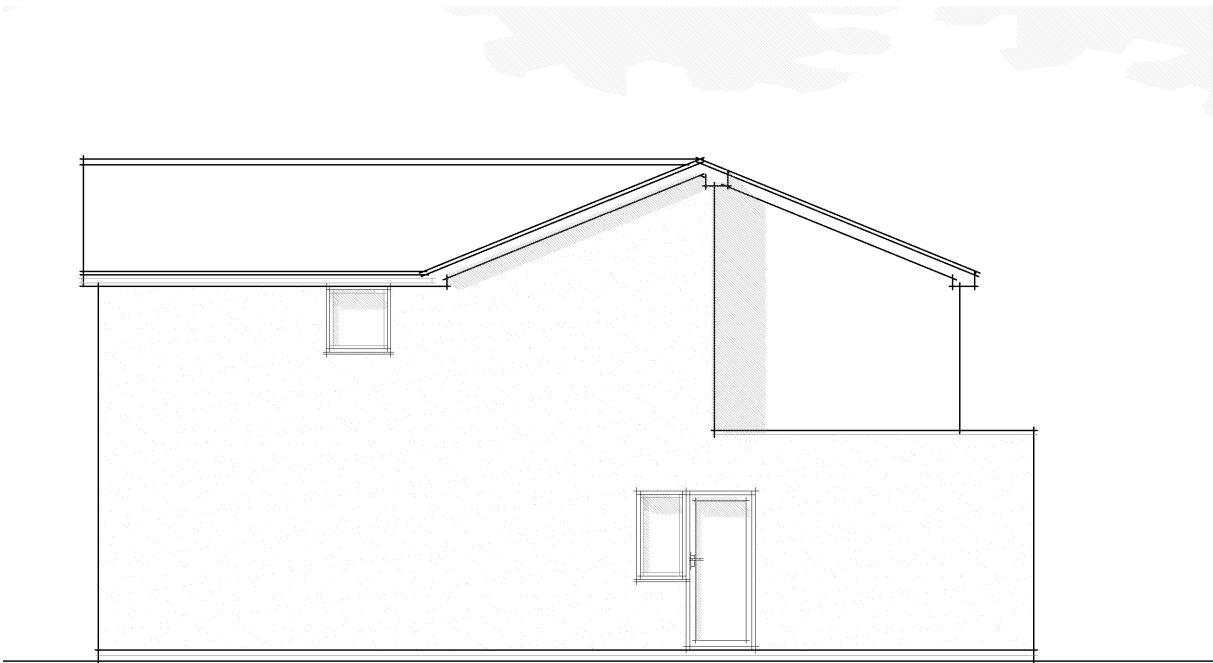 

PROPOSED SIDE ELEVATION (facing due north)
SCALE 1:100

 

This drawing is the copyright of CMCdesign and may not be copied, altered or reproduced in any form without the written consent of CMCdesign.

It is the sole responsibility of the building owner to draw up all legal agreements with adjoining property owners to cover the over hanging of any fascias, guttering, foundations or any part of the building. CMCdesign can not be held responsible in any way whatsoever for any legal costs or other costs incurred through any neighborhood disputes.

It is the sole responsibility of the building owner to comply with the party wall act 1996 CMCdesign can not be held responsible in any way if non compliance is adopted.

Use figured dimensions only in millimetres only unless stated otherwise.

all clients and contractors to check all drawings and to verify all dimensions on site prior to works commencing. any discrepancies in dimensions or boundary locations are to be brought to the attention of CMCdesign immediately before any further works take place on site

revision

client

cook

stage

planning

date

march 2023

scale

1:100 @ A3

address

hollyleigh
school lane
hamble
so31 4jd

drawing no.

821/03/106

drawing

proposed
elevations

CMCdesign architectural services



the studio, 23 maltres road,
chandlers ford, hampshire so53 5ds

t 07968 987654

e studio@cmc-design.co.uk

w www.cmc-design.co.uk